DWG No. 191183/300/01

Road Setting Out

Point	Easting	Northing	Level
500	7497.554	2499.461	10.120
501	7494.262	2483.215	10.398
502	7494.411	2490.225	10.261
503	7494.576	2499.328	10.072
504	7494.926	2506.741	9.948
505	7492.678	2494.513	10.268
506	7493.136	2502.847	10.082
507	7489.206	2501.141	10.277
508	7488.411	2496.295	10.442
509	7488.288	2499.048	10.373
510	7488.197	2501.096	10.322
511	7487.564	2499.016	10.404
512	7477.675	2496.295	10.809
513	7477.574	2498.571	10.752
514	7477.483	2500.619	10.701
515	7472.539	2496.295	10.923
516	7472.448	2498.343	10.871
517	7472.357	2500.391	10.820
518	7467.675	2496.078	11.000
519	7467.584	2498.126	10.948
520	7467.492	2500.174	10.897
521	7457.685	2495.633	11.066
522	7457.594	2497.681	11.015
523	7457.502	2499.729	10.964
524	7448.234	2495.213	11.113
525	7448.143	2497.261	11.062
526	7448.052	2499.309	11.011
527	7447.603	2497.237	11.065
528	7446.056	2495.116	11.122
529	7441.987	2493.269	11.159
530	7441.751	2500.774	11.023
531	7437.613	2496.792	11.115
532	7440.323	2489.122	11.218
533	7440.323	2484.657	11.283
534	7433.073	2484.657	11.289
535	7433.073	2485.222	11.282
536	7433.439	2489.736	11.223
537	7434.528	2494.132	11.162
538	7433.998	2499.107	11.102
539	7429.882	2501.951	11.084
540	7429.882	2507.451	11.014
541	7435.882	2507.451	10.987
542	7437.126	2505.297	11.007

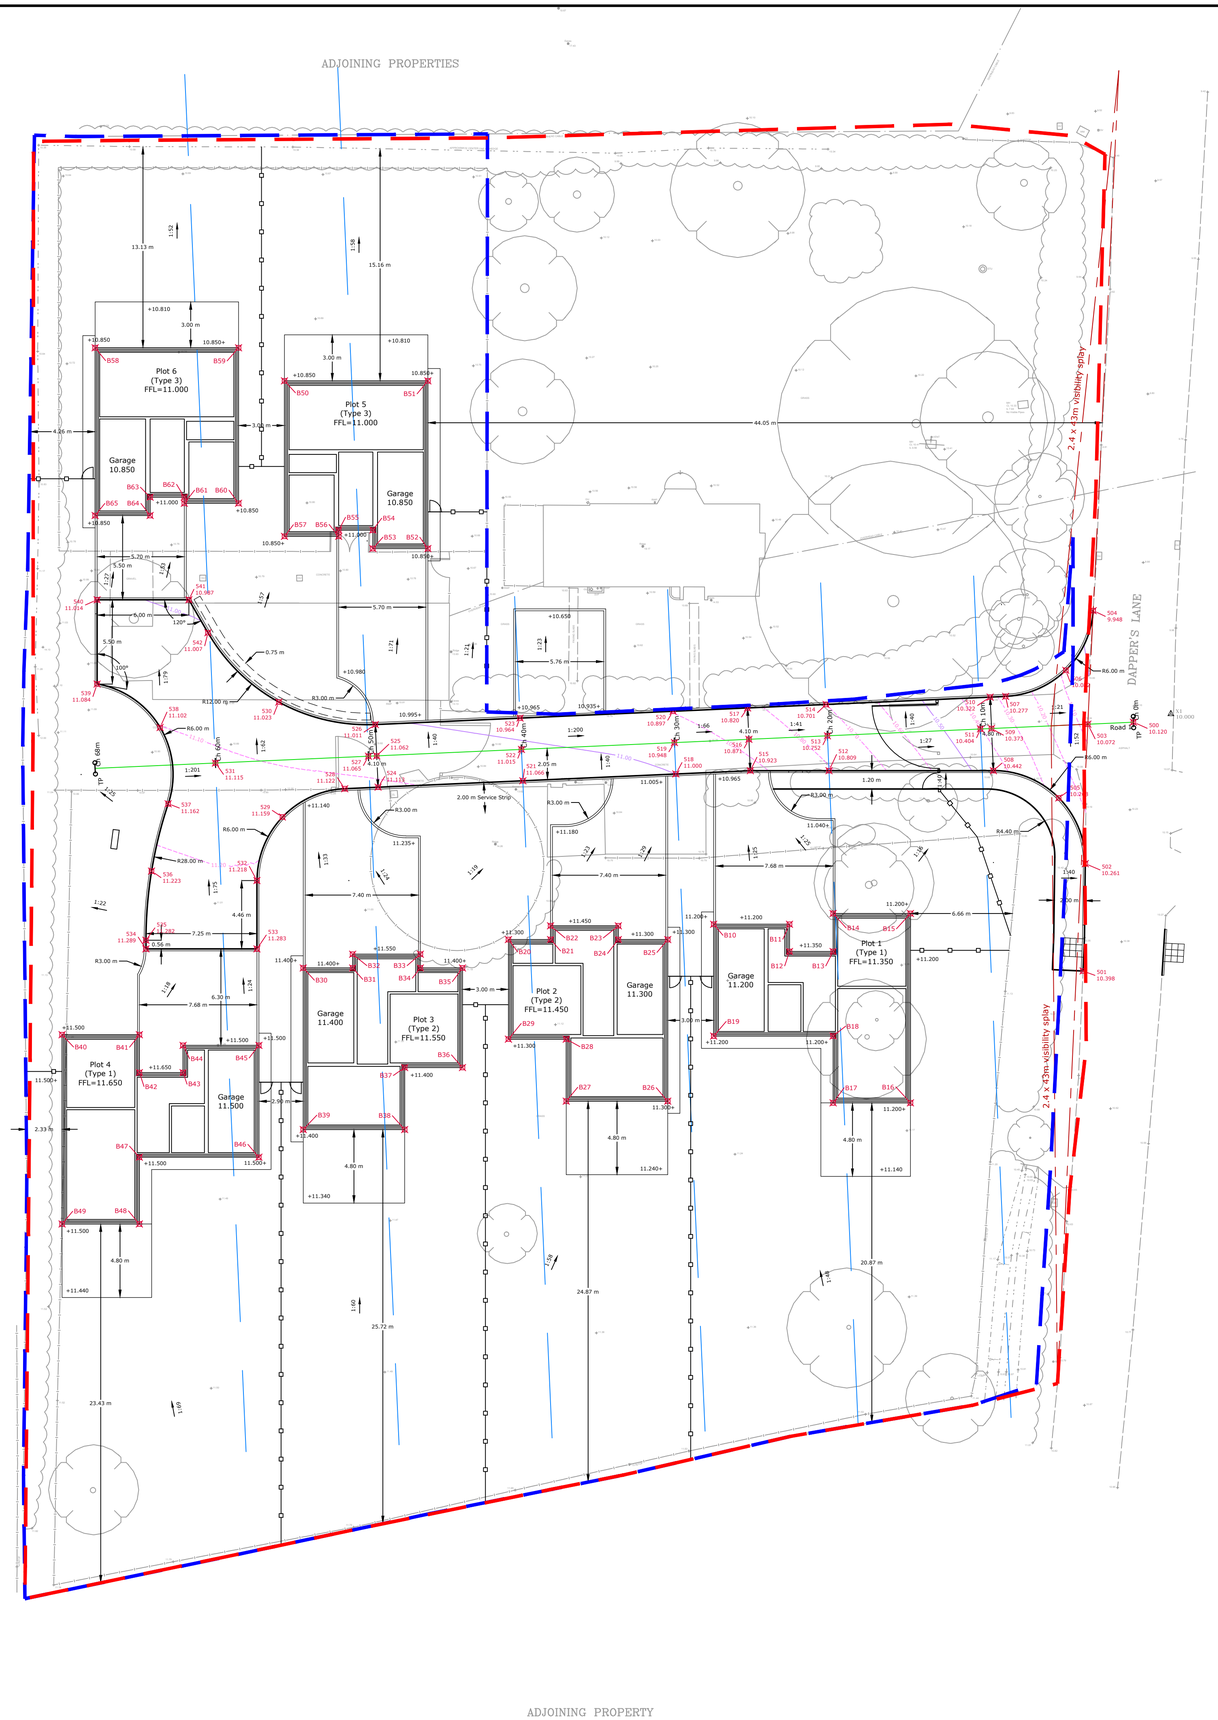

Building Setting Out

Point	Easting	Northing
B10	7470.145	2486.268
B11	7475.095	2486.268
B12	7475.095	2484.489
B13	7477.945	2484.489
B14	7477.945	2486.968
B15	7482.995	2486.968
B16	7482.995	2474.609
B17	7477.945	2474.609
B18	7477.945	2478.968
B19	7470.145	2478.968
B20	7456.745	2485.268
B21	7459.495	2485.268
B22	7459.495	2486.168
B23	7463.920	2486.168
B24	7463.920	2485.268
B25	7467.145	2485.268
B26	7467.145	2474.718
B27	7460.520	2474.718
B28	7460.520	2478.768
B29	7456.745	2478.768
B30	7443.345	2483.413
B31	7446.570	2483.413
B32	7446.570	2484.313
B33	7450.995	2484.313
B34	7450.995	2483.413
B35	7453.745	2483.413
B36	7453.745	2476.913
B37	7449.970	2476.913
B38	7449.970	2472.863
B39	7443.345	2472.863
B40	7427.598	2479.057
B41	7432.648	2479.057
B42	7432.648	2476.579
B43	7435.498	2476.579
B44	7435.498	2478.357
B45	7440.448	2478.357
B46	7440.448	2471.057
B47	7432.648	2471.057
B48	7432.648	2466.698
B49	7427.598	2466.698
B50	7442.121	2521.744
B51	7451.485	2521.744
B52	7451.485	2510.794
B53	7447.895	2510.794
B54	7447.895	2511.994
B55	7445.661	2511.994
B56	7445.661	2511.594
B57	7442.121	2511.594
B58	7429.757	2523.901
B59	7439.121	2523.901
B60	7439.121	2513.751
B61	7435.581	2513.751
B62	7435.581	2514.151
B63	7433.347	2514.151
B64	7433.347	2512.951
B65	7429.757	2512.951

NOTES

1. All dimensions are in meters unless expressed otherwise and all levels are shown in meters above Site Datum.
2. Do not scale from this drawing.
3. Proposed road levels are to channel and/or crown of alignment, unless otherwise expressed.
4. The contractor is to verify the setting out prior to commencing construction and is to bring any discrepancies to the attention of the engineer.
5. Where the offset from one string to another is dimensioned as tapering the offset shall vary linearly unless noted otherwise.

Station	Easting	Northing	Level
X1	7500.000	2500.000	10.000
X2	7495.892	2542.037	9.445
X3	7468.383	2499.577	10.755
X4	7444.973	2499.791	10.894

KEY:

- Application Boundary
- Client Ownership Boundary

Rev	Amendment	Drawn	Checked	Approved	Date
B	Revised to Client comments	RS	KBL	KBL	25/07/19
A	Revised to Client comments	RS	KBL	KBL	19/07/19

LANMOR Consulting
Civil Engineers & Transport Planning
Thorogood House, 34 Tolworth Close, Surbiton, Surrey, KT6 7EW
Telephone: 0208 339 7899 Fax: 0208 339 7898
e-mail: info@lanmor.co.uk
www.lanmor.co.uk

Countyoak Homes Ltd

Dappers Lane
Angmering

Setting Out Layout
Site Plan

Sheet 1 of 4

DRAWN	CHECKED	APPROVED
RS	KBL	KBL
DATE Jul-19	DATE Jul-19	DATE Jul-19

SCALE	PRJ No.	SIZE	REV
1:200	191183	A1	B

DWG No. 191183/300/01