

 


 

Please see additional external lighting plan following your original comments. Any further comments.

Thank you,

Andrew Wood

 

Dear Andrew

I note that Liz Annalls has asked whether there will be external lighting on the houses, so I enclose a layout plan showing where we intend to add discrete downlights of the type shown on the drawing, I would be grateful if this could be considered to discharge condition 4 in conjunction with the already submitted information about site lighting.

If you have any questions please let me know.

Kind regards

Richard Sloman BA, Dip Arch, RIBA

Director

Nye saunders
chartered architect



Registered in England and Wales. Registration number: 7435862

Please Note: The information contained in this email is confidential and may be legally privileged. If you are not the intended recipient, you must not read, use or disseminate this information. If this email has been sent to you in error, please delete all copies and any attachments and please also inform us by return email and we will ensure that your details are removed as applicable. Although this email and its attachments are believed to be free of any virus or any other defect which might affect any computer or IT system into which they are received and opened, it is the responsibility of the recipient to ensure that they are virus free and no responsibility is accepted by Nye Saunders Ltd for any loss or damage arising in any way from receipt thereof.