






Pls upload as substitute plan



Dear Andrew


We have noted that WSCC have provided feedback on the Construction Management Plan for the above application – I enclose an updated CMP incorporating amendments which address the comments raised highlighted in red, to supersede the previous CMP. If you have any queries please let me know.

Kind regards

Richard Sloman BA, Dip Arch, RIBA

Director

Nye saunders
chartered architects



Registered in England and Wales. Registration number: 7435882

Please Note: The information contained in this email is confidential and may be legally privileged. If you are not the intended recipient, you must not read, use or disseminate this information. If this email has been sent to you in error, please delete all copies and any attachments and please also inform us by return email and we will ensure that your details are removed as applicable. Although this email and its attachments are believed to be free of any virus or any other defect which might affect any computer or IT system into which they are received and opened, it is the responsibility of the recipient to ensure that they are virus free and no responsibility is accepted by Nye Saunders Ltd for any loss or damage arising in any way from receipt thereof.