
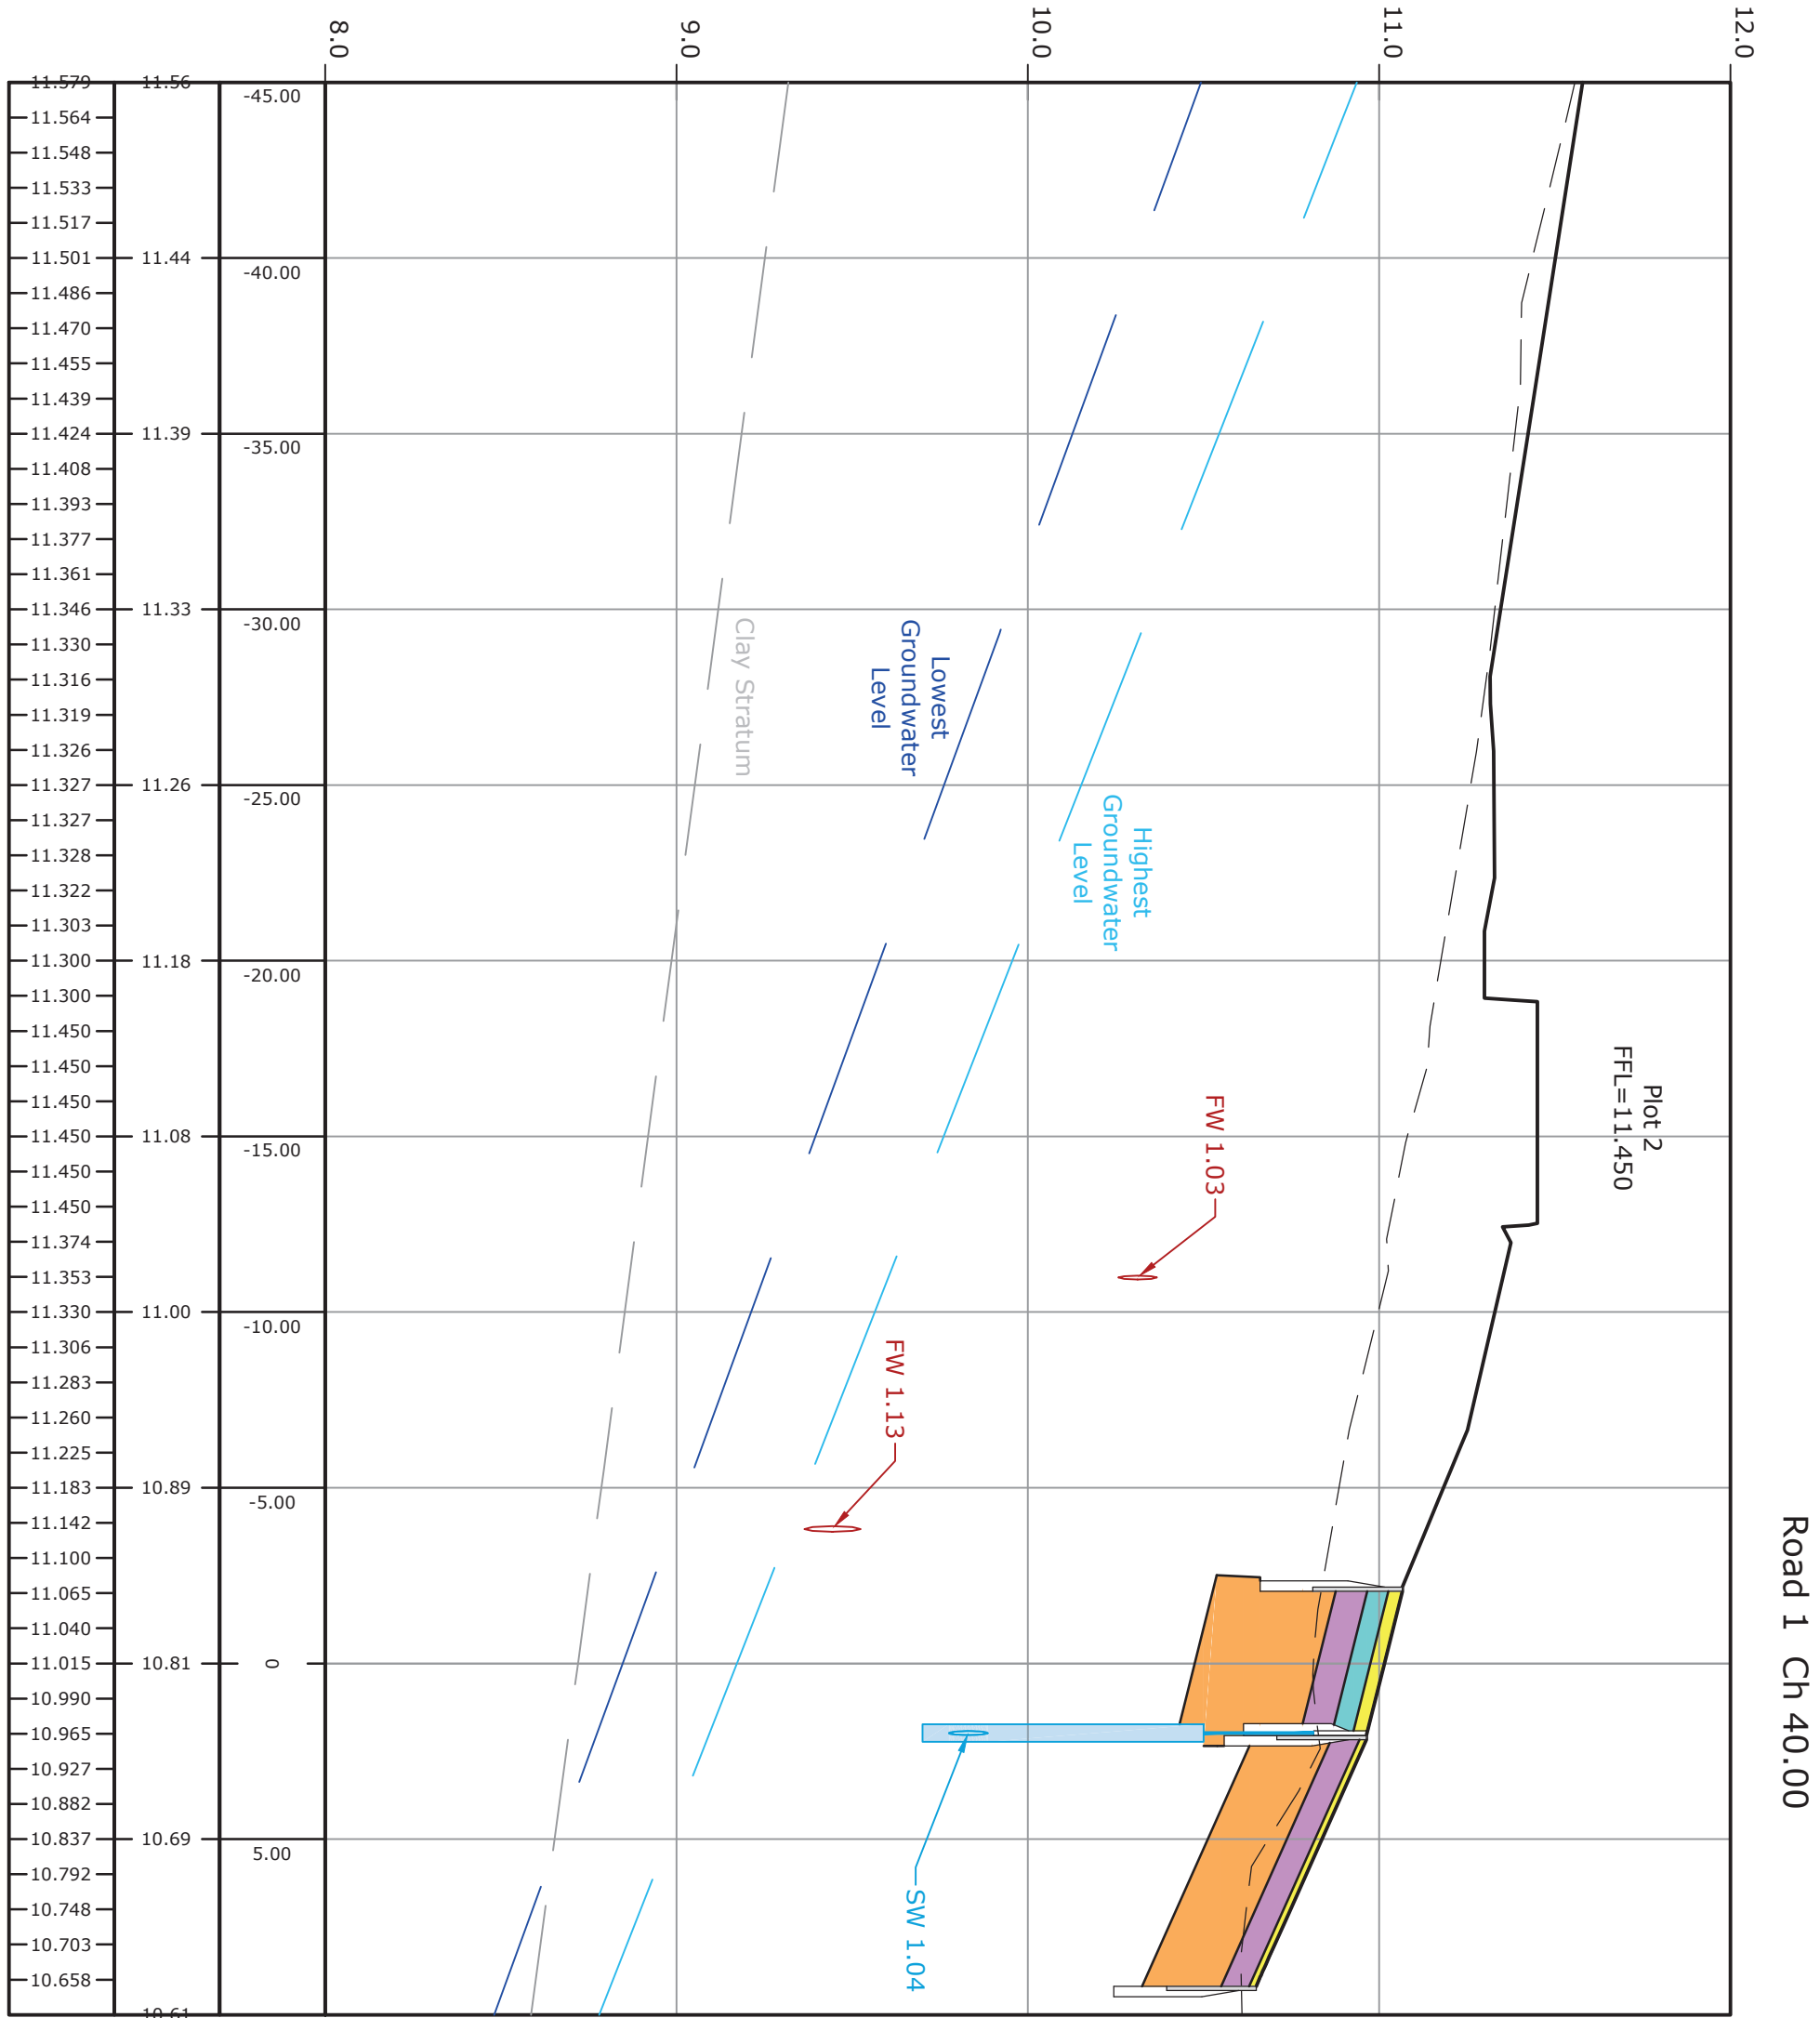
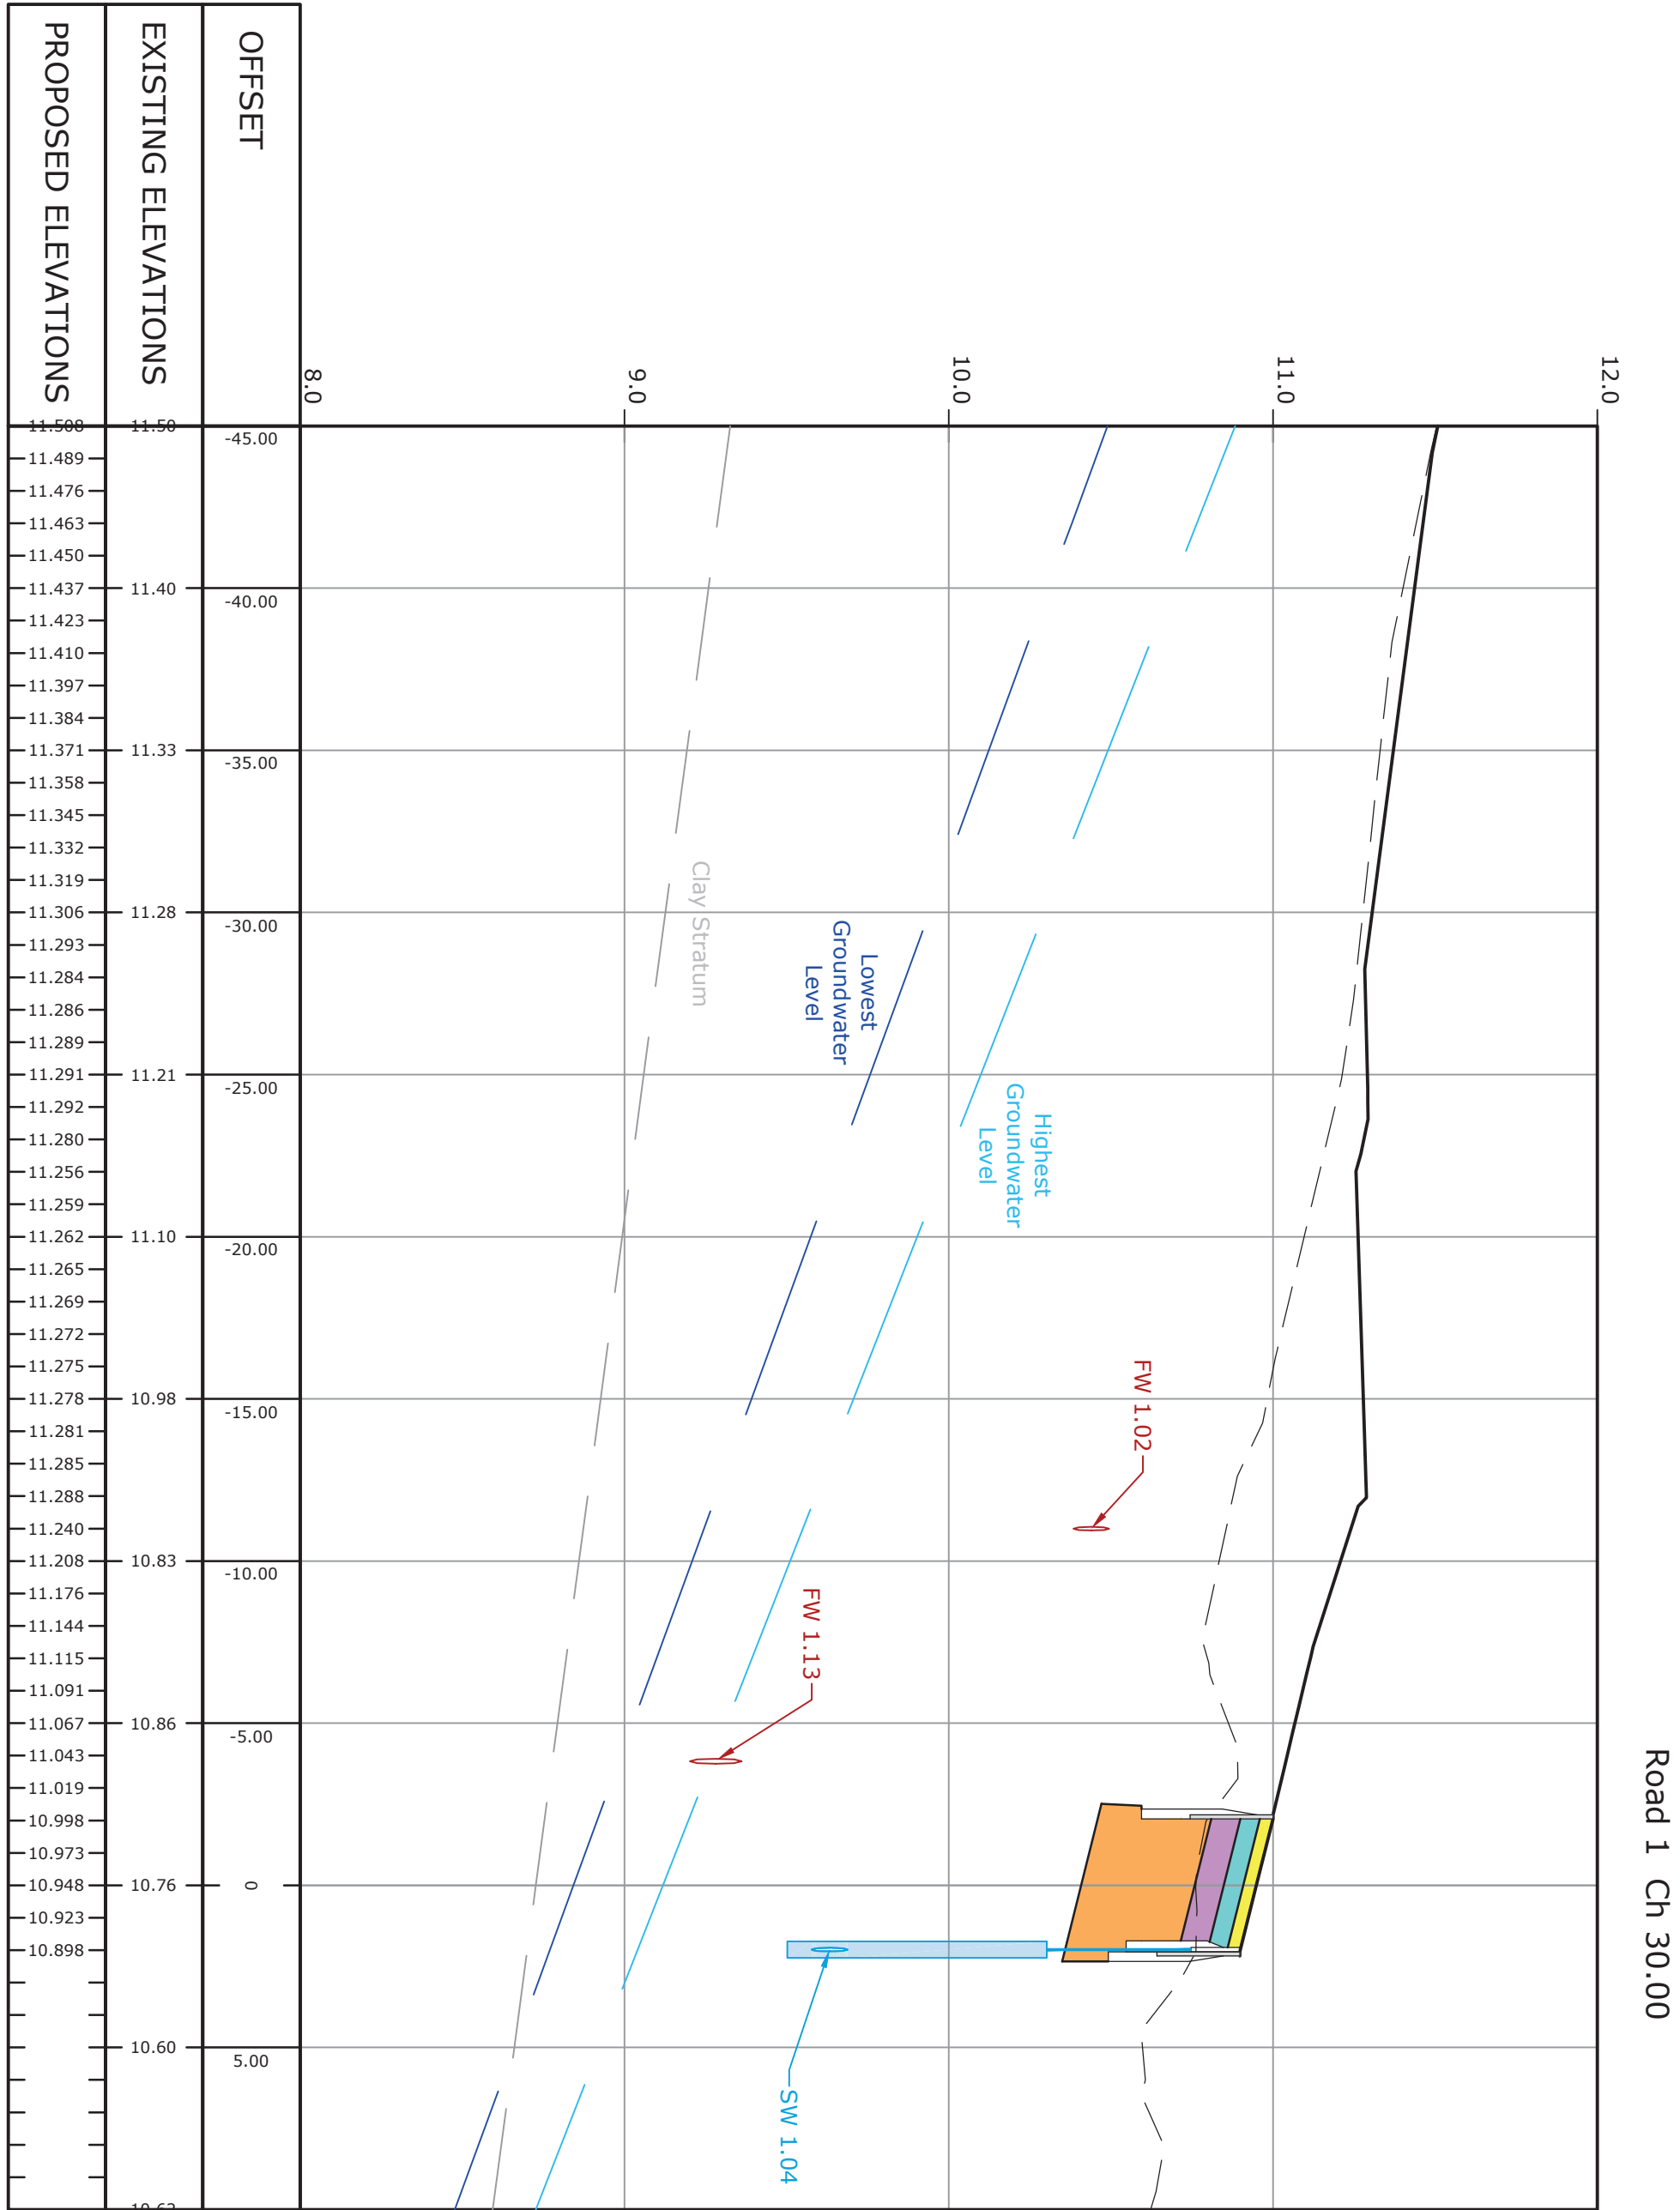
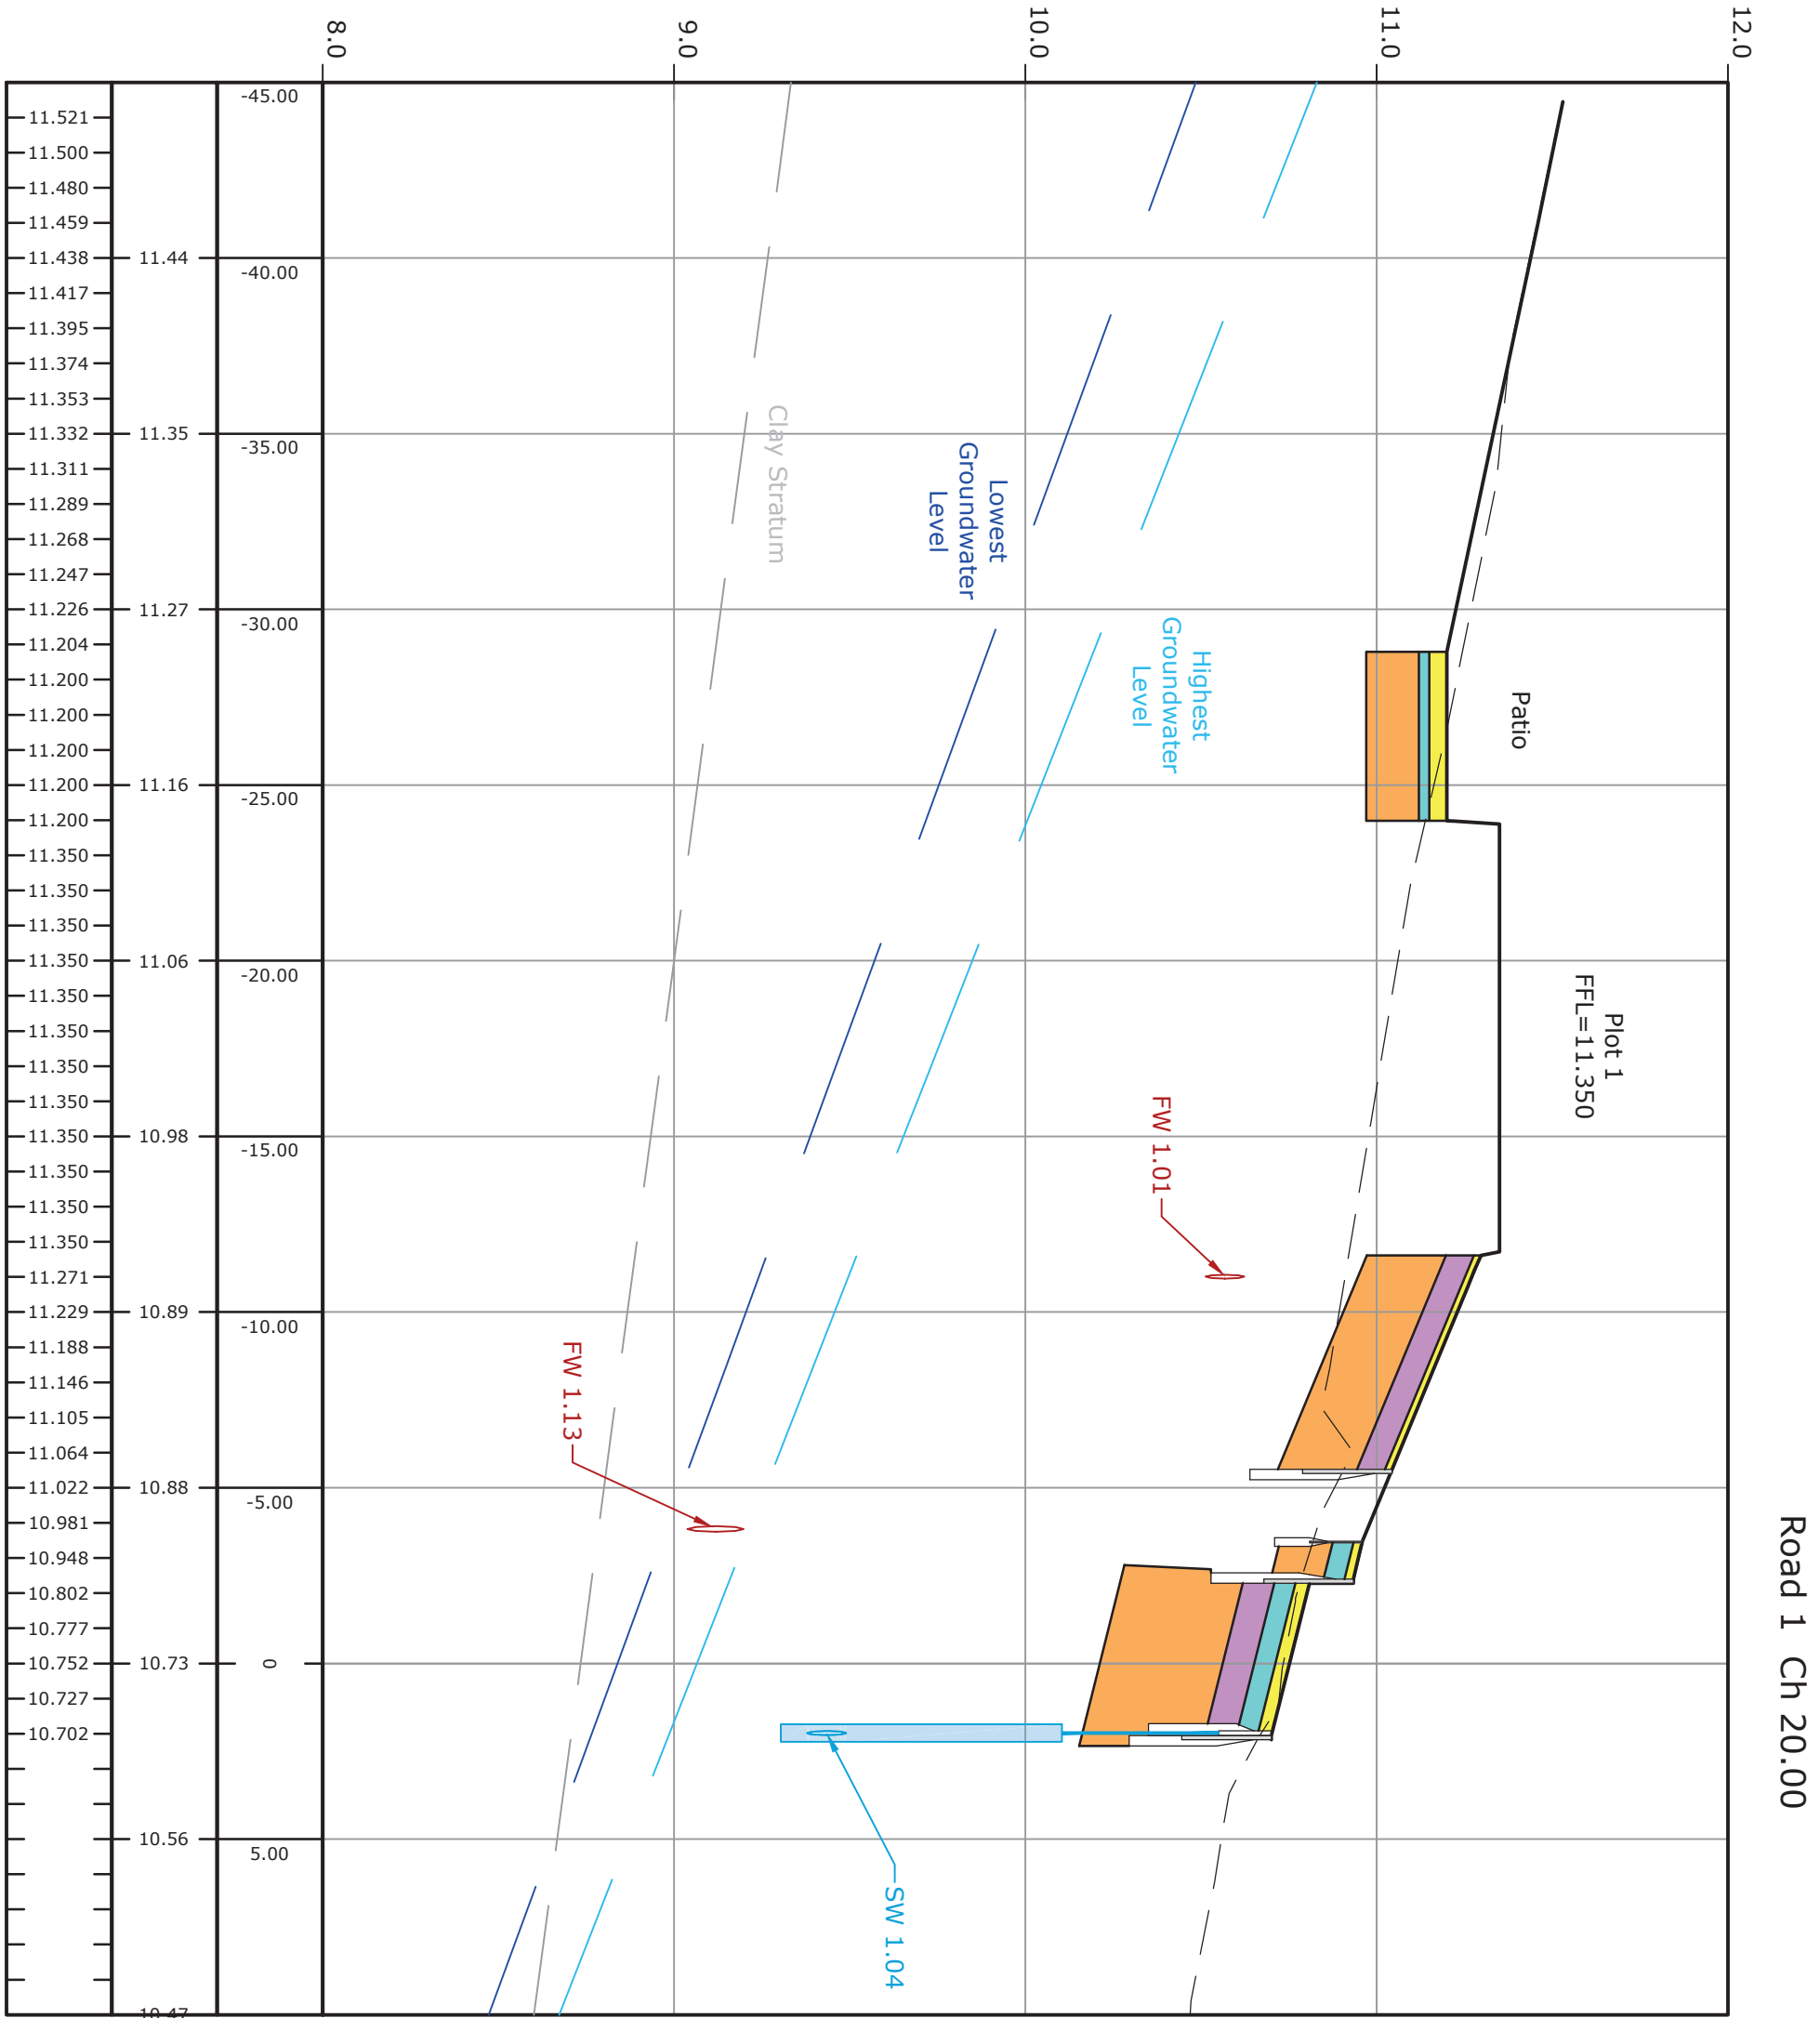


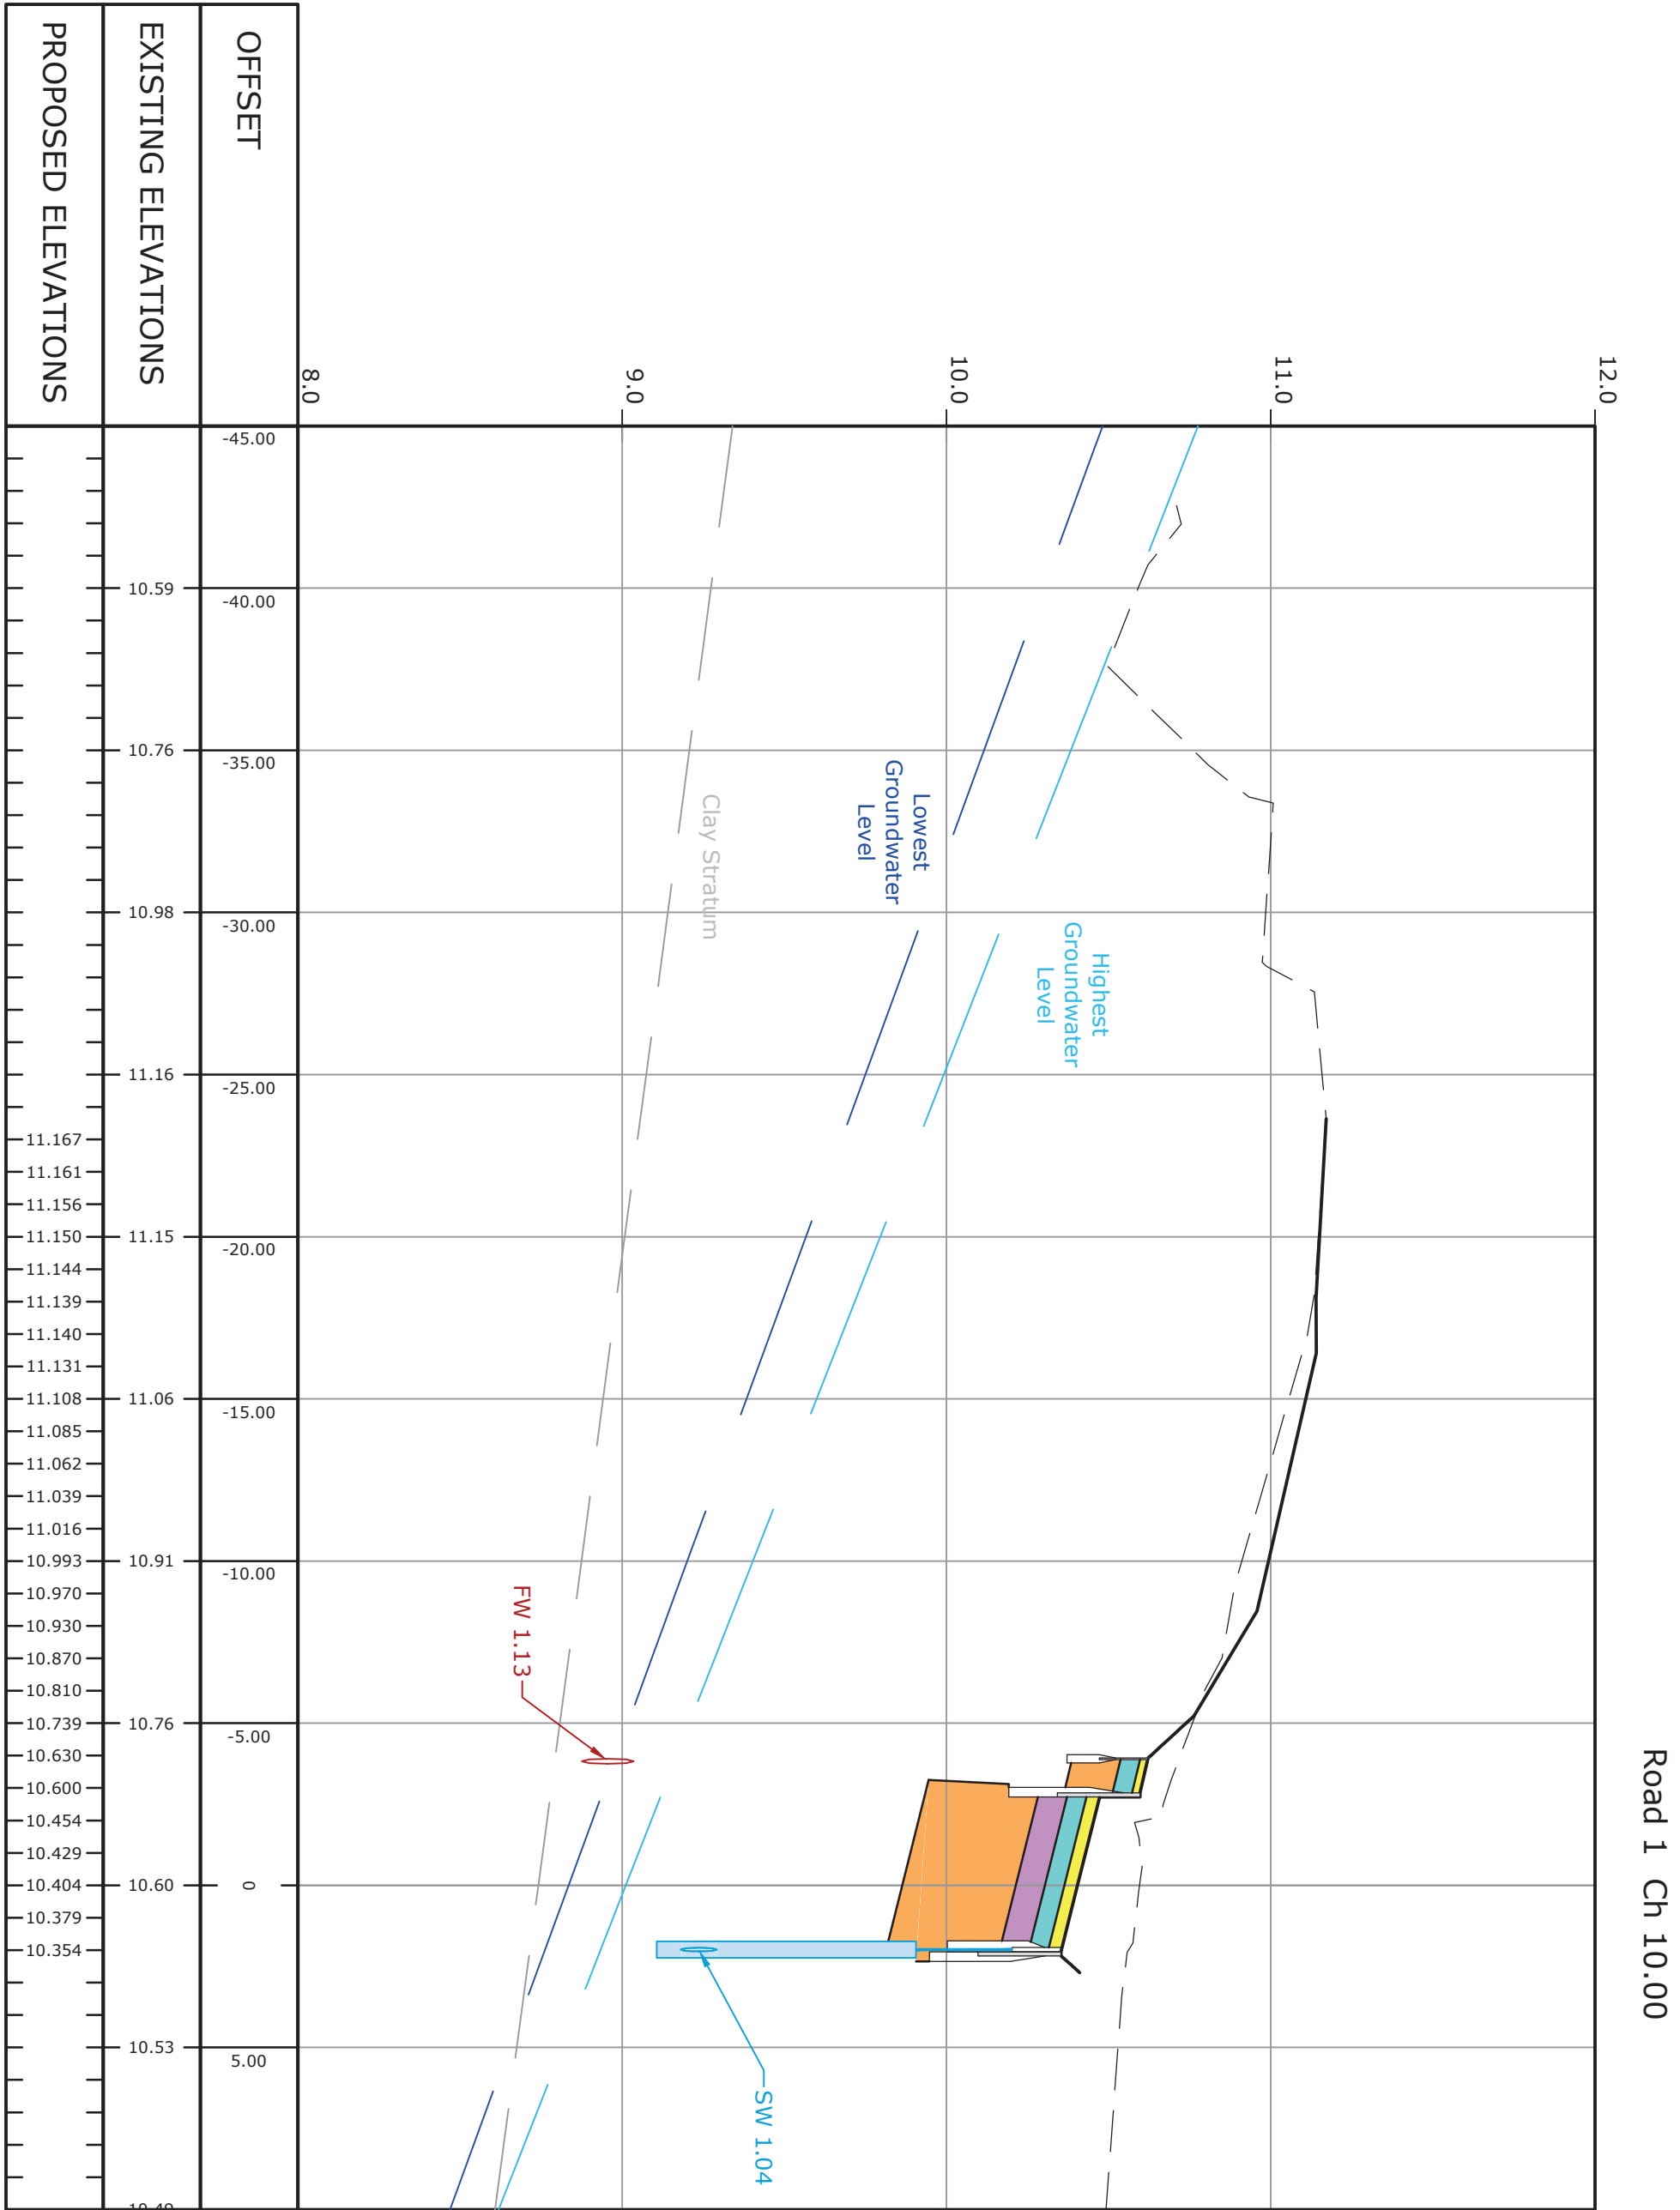

NOTES

- KEY:
- Existing Ground Level
 - Proposed Ground Level
 - Surface Course
 - Binder Course
 - Base
 - Sub-base
 - Capping
 - Topsoil
 - Filter Drain

A	Minor amendments	RS	KBL	10/09/19
	Revised to Client comments	RS	KBL	19/07/19
Rev	Amendment	Drawn	Checked	Approved
		RS	KBL	KBL
				Date
				19/07/19

LANMOR consulting
Civil Engineers & Transport Planners
Thorngood House, 34 Tinkworth Close, Siphon, Surrey, KT16 7EW
Telephone: 0208 339 7899 Fax: 0208 339 7898
e-mail: info@lanmor.co.uk
www.lanmor.co.uk

Countyoak Homes Ltd

Dapperts Lane
Angmering
Setting Out Layout
Road Cross Sections

Sheet 3 of 4

DRAWN	RS	CHECKED	KBL	APPROVED	KBL
DATE	Jul-19	DATE	Jul-19	DATE	Jul-19
SCALE	H 1:200 V 1:20	PRJ No.	191183	SIZE	A1
DWG No.	191183/320/01			REV	B