DWG No. 191183/310/01

Road 1

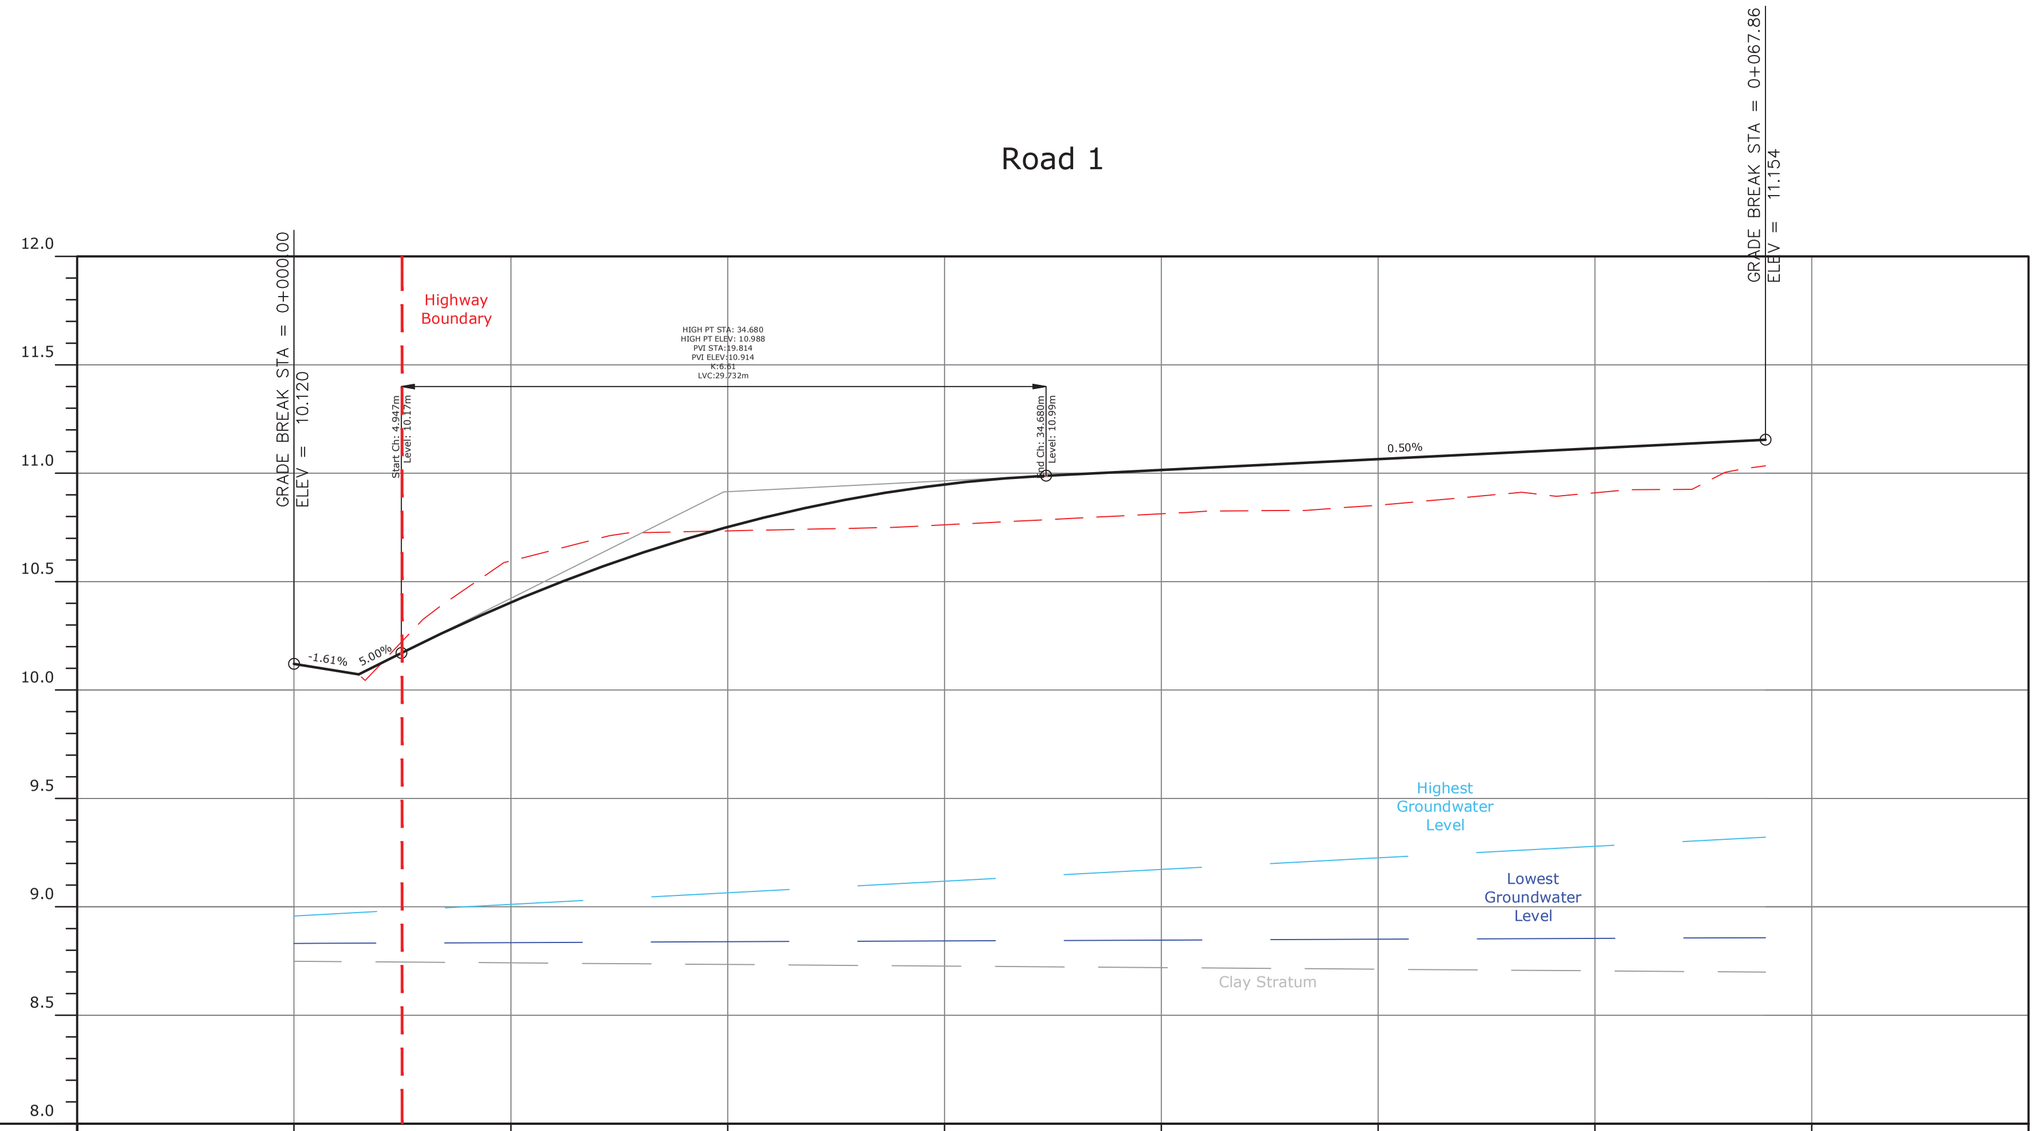

Chainage	-10.000m	0.000m	10.000m	20.000m	30.000m	40.000m	50.000m	60.000m	70.000m	80.000m
Existing Level	m	m	10.120m, 10.226m, 10.596m, 10.719m, 10.734m, 10.744m, 10.762m, 10.787m, 10.813m, 10.828m, 10.853m, 10.897m, 10.910m, 10.953m						m, m	m
Proposed Level	m	m	10.120m, 10.173m, 10.404m, 10.597m, 10.752m, 10.869m, 10.948m, 10.990m, 11.015m, 11.040m, 11.065m, 11.090m, 11.115m, 11.140m						m, m	m
Horizontal Geometry		Length 67.86								
Vertical Geometry		Length 2.947m -1.61% %, Length 7.946m 5.00% %	Length 29.73m K Value 6.607				Length 33.184m 0.50% %			

NOTES

1. All dimensions are in meters unless expressed otherwise and all levels are shown in meters above Site Datum.
2. Do not scale from this drawing.
3. Proposed road levels are to channel and/or crown of alignment, unless otherwise expressed.
4. The contractor is to verify the setting out prior to commencing construction and is to bring any discrepancies to the attention of the engineer.
5. Where the offset from one string to another is dimensioned as tapering the offset shall vary linearly unless noted otherwise.

Rev	Amendment	Drawn	Checked	Approved	Date
B	Minor amendments	RS	KBL	KBL	10/09/19
A	Revised to Client comments	RS	KBL	KBL	19/07/19

LANMOR Consulting
Civil Engineers & Transport Planning
Thorogood House, 34 Tolworth Close, Surbiton, Surrey, KT6 7EW
Telephone: 0208 339 7899 Fax: 0208 339 7898
e-mail: info@lanmor.co.uk
www.lanmor.co.uk

Countyoak Homes Ltd

Dappers Lane
Angmering

Setting Out Layout
Road Long Section

Sheet 2 of 4

DRAWN	CHECKED	APPROVED
RS	KBL	KBL
DATE Jul-19	DATE Jul-19	DATE Jul-19

SCALE	PRJ No.	SIZE	REV
H 1:200 V 1:20	191183	A1	B

DWG No. 191183/310/01