ARUN DISTRICT COUNCIL/114/14/NMA

KEY	QTY	LABEL	ARRANGEMENT	LUMENS	LLF	LUM. WATTS	TOTAL WATTS	UWLR	DESCRIPTION
	21	K2 NW RD 700mA 6M	SINGLE	7,580	0.820	64	1,344	0.00	KIRIUM 2, 30 x 2W 4K LED ARRAY, 700mA, ROAD OPTIC, 6M TLS
	6	TW K2 NW RD 700mA 6M	BACK-BACK	7,580	0.820	64	768	0.00	TWIN KIRIUM 2, 30 x 2W 4K LED ARRAY, 700mA, ROAD OPTIC, 6M TLS

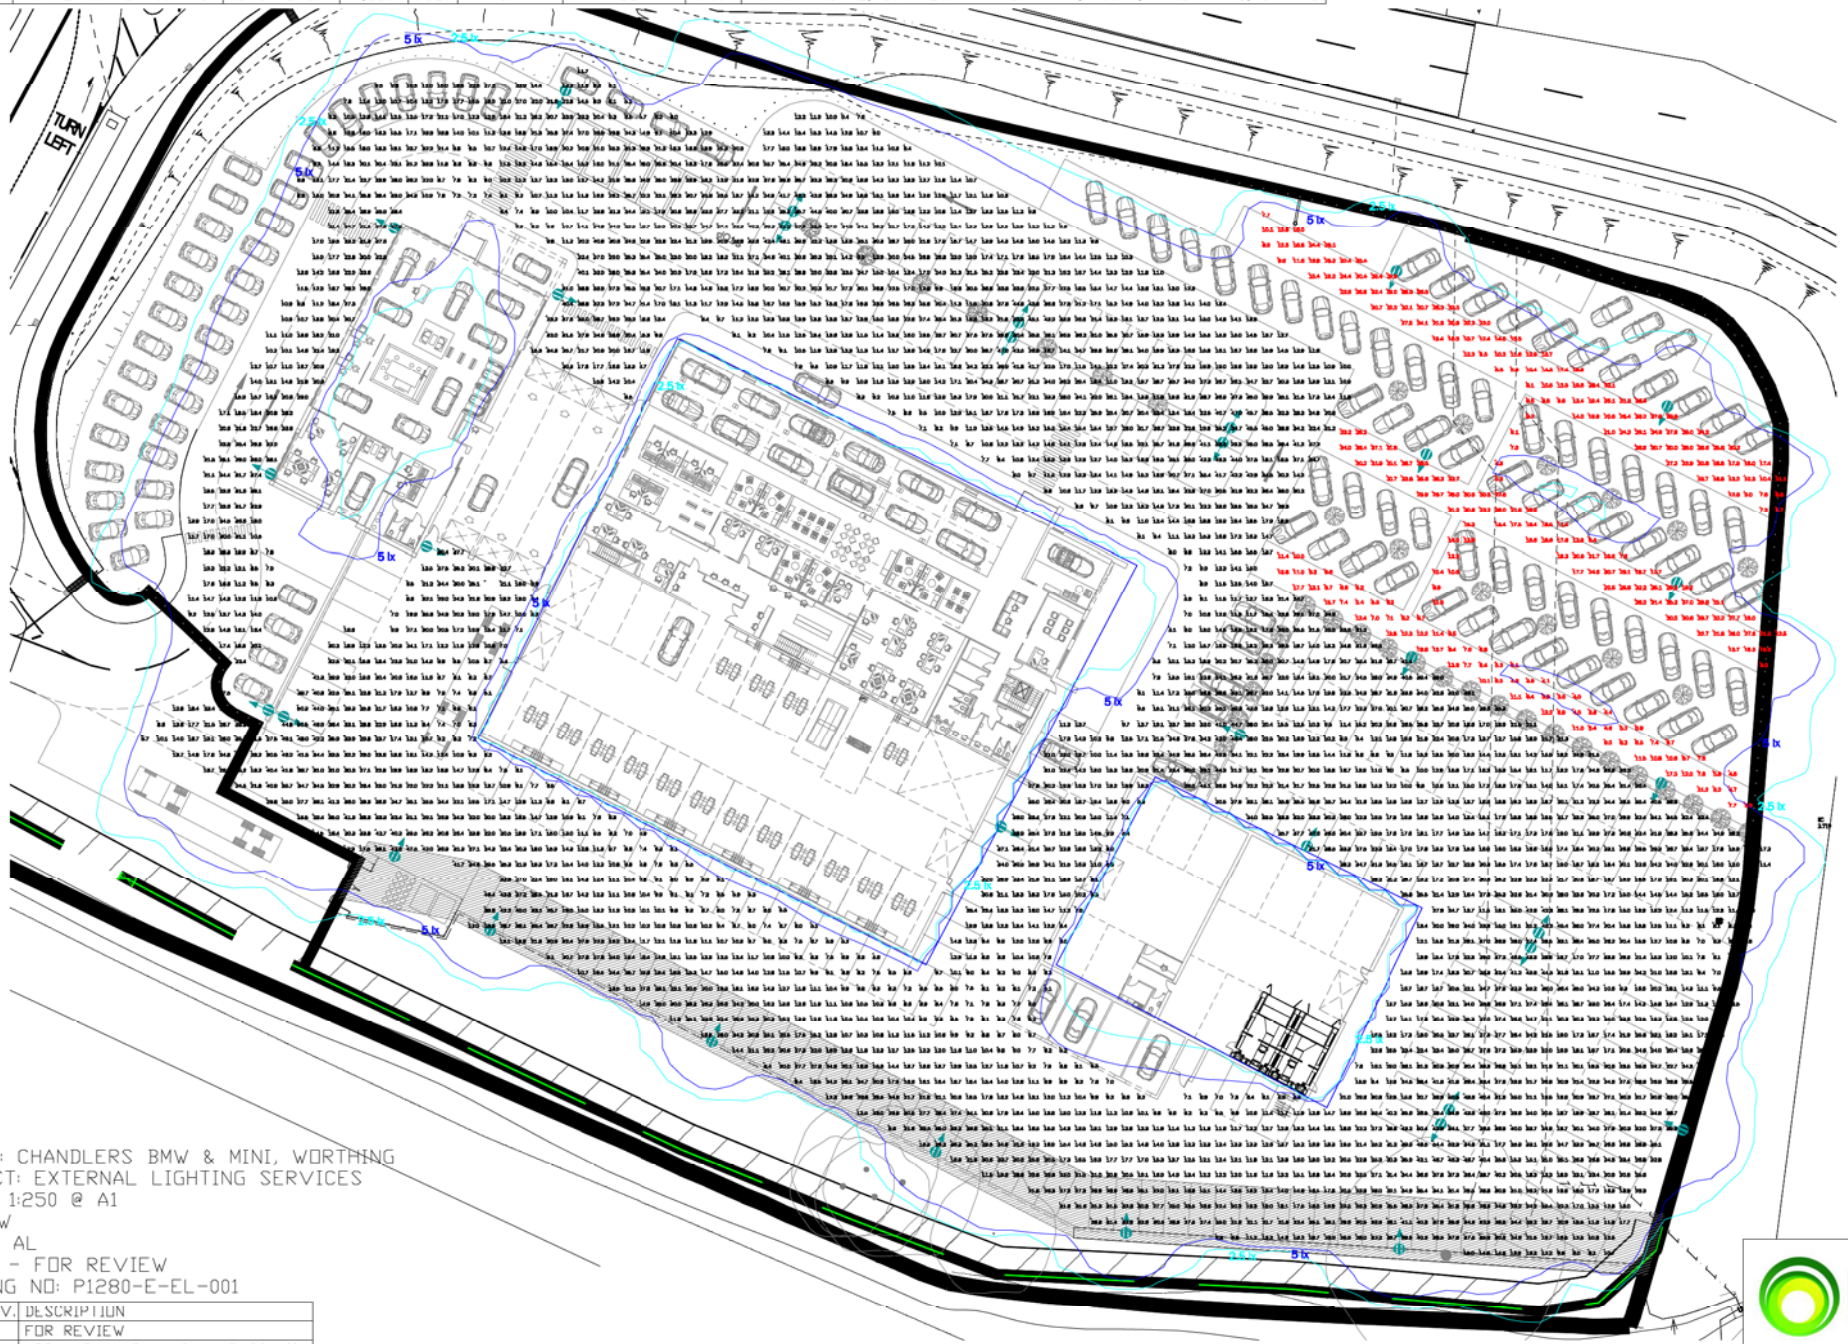

CLIENT: CHANDLERS BMW & MINI, WORTHING
PROJECT: EXTERNAL LIGHTING SERVICES
SCALE: 1:250 @ A1
ENG: HW
DRAWN: AL
REV: 1 - FOR REVIEW
DRAWING NO: P1280-E-EL-001

DATE	REV.	DESCRIPTION
4.8.14	0	FOR REVIEW
4.8.14	1	UPDATED TO REFLECT LED SCHEME

pemxq
the energy architects