
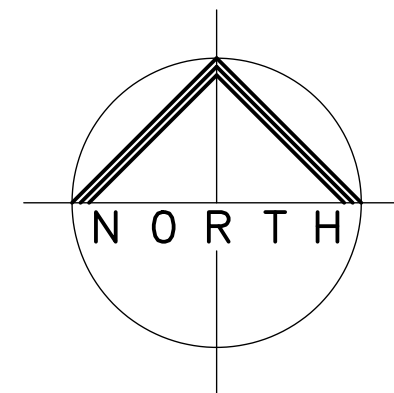


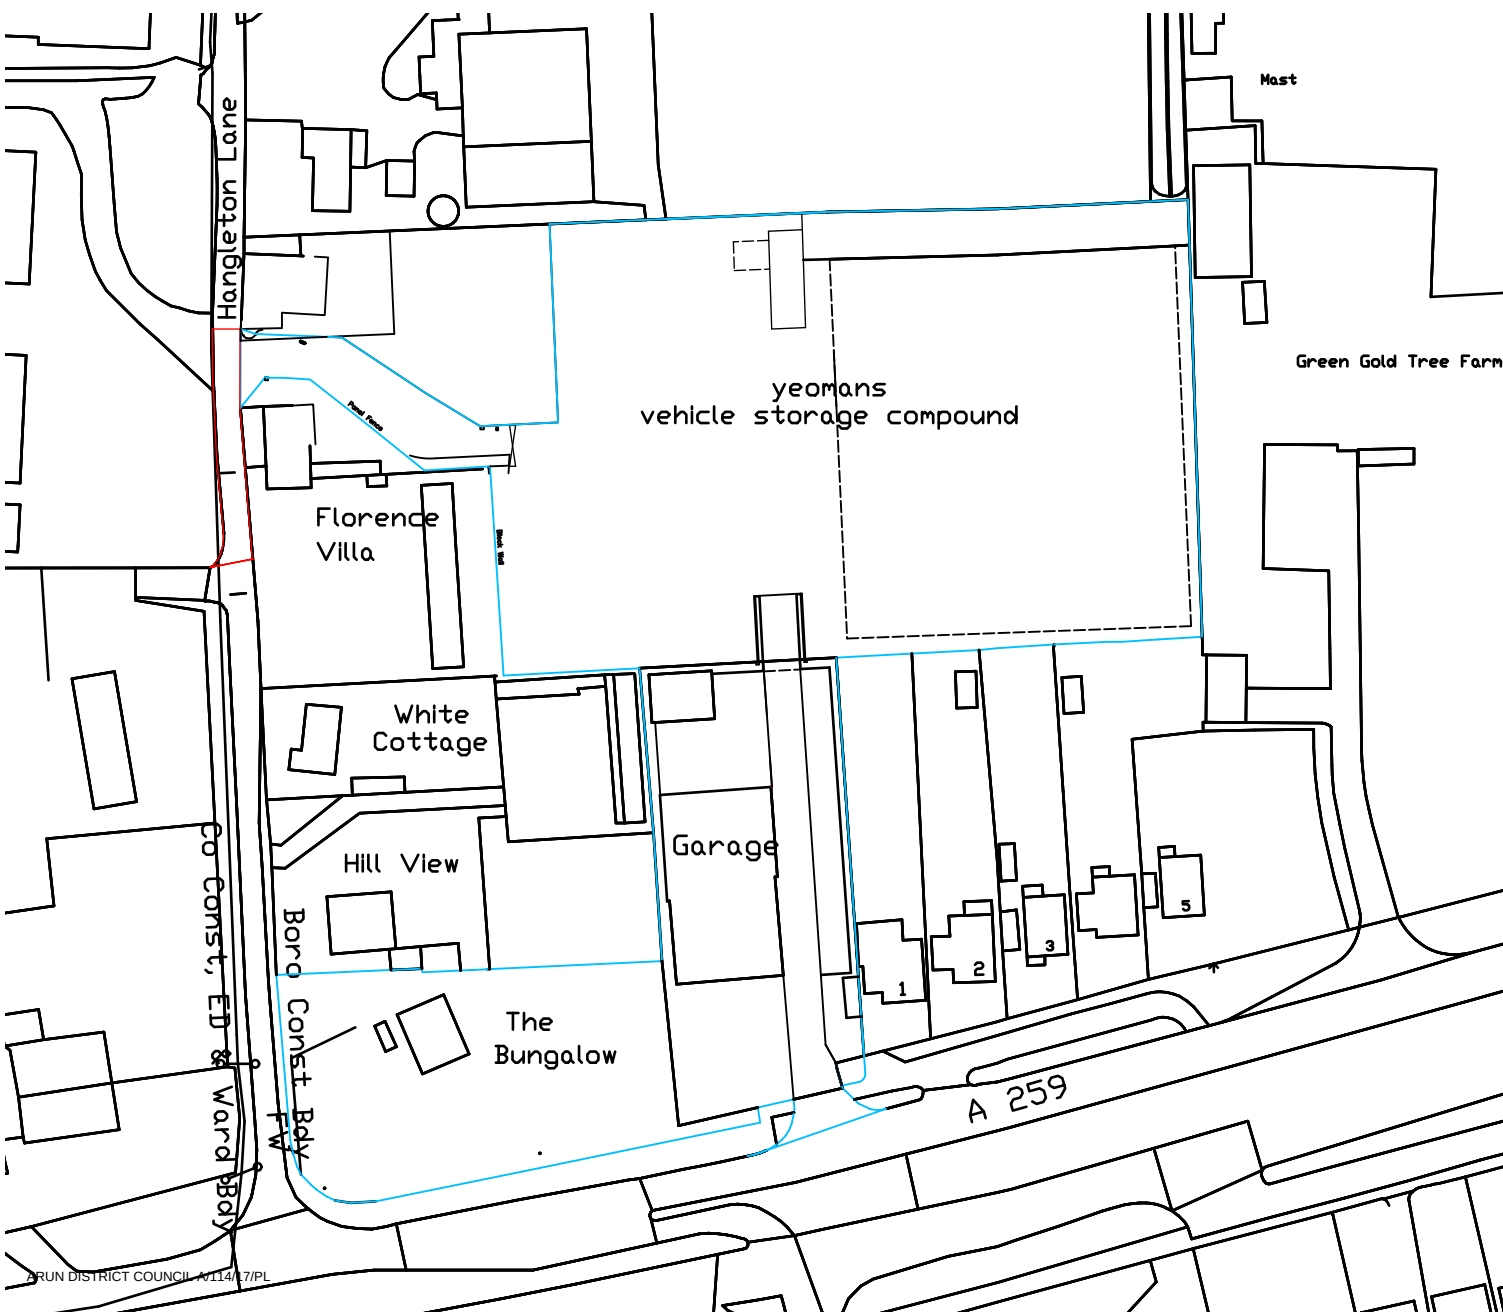

G.R.S. ARCHITECTS LIMITED
 Equity Chambers, 249 High Street North,
 Poole, Dorset. BH15 1DX.
 Tel : 01202 677313, Fax : 01202 677313,
 E – mail : guystorey@grsarchitects.co.uk

Client
YEOMANS LIMITED
 Project
HANGLETON NURSERY
HANGLETON LANE
FERRING
WORTHING
BN12 6PP

Drawing
LOCATION PLAN

Drawn by

G.R.S.

Drawing No

1555/5000

Date

JUNE 2017

Revision

Scale

1 : 1250