



NOTES

Do not scale this drawing.


All dimensions are in millimetres unless stated otherwise.

This drawing is to be read in conjunction with all other relevant drawings and specifications.

The copyright of this drawing is vested in Harris Irwin Associates Ltd. and must not be copied or reproduced without his written consent of a Director.

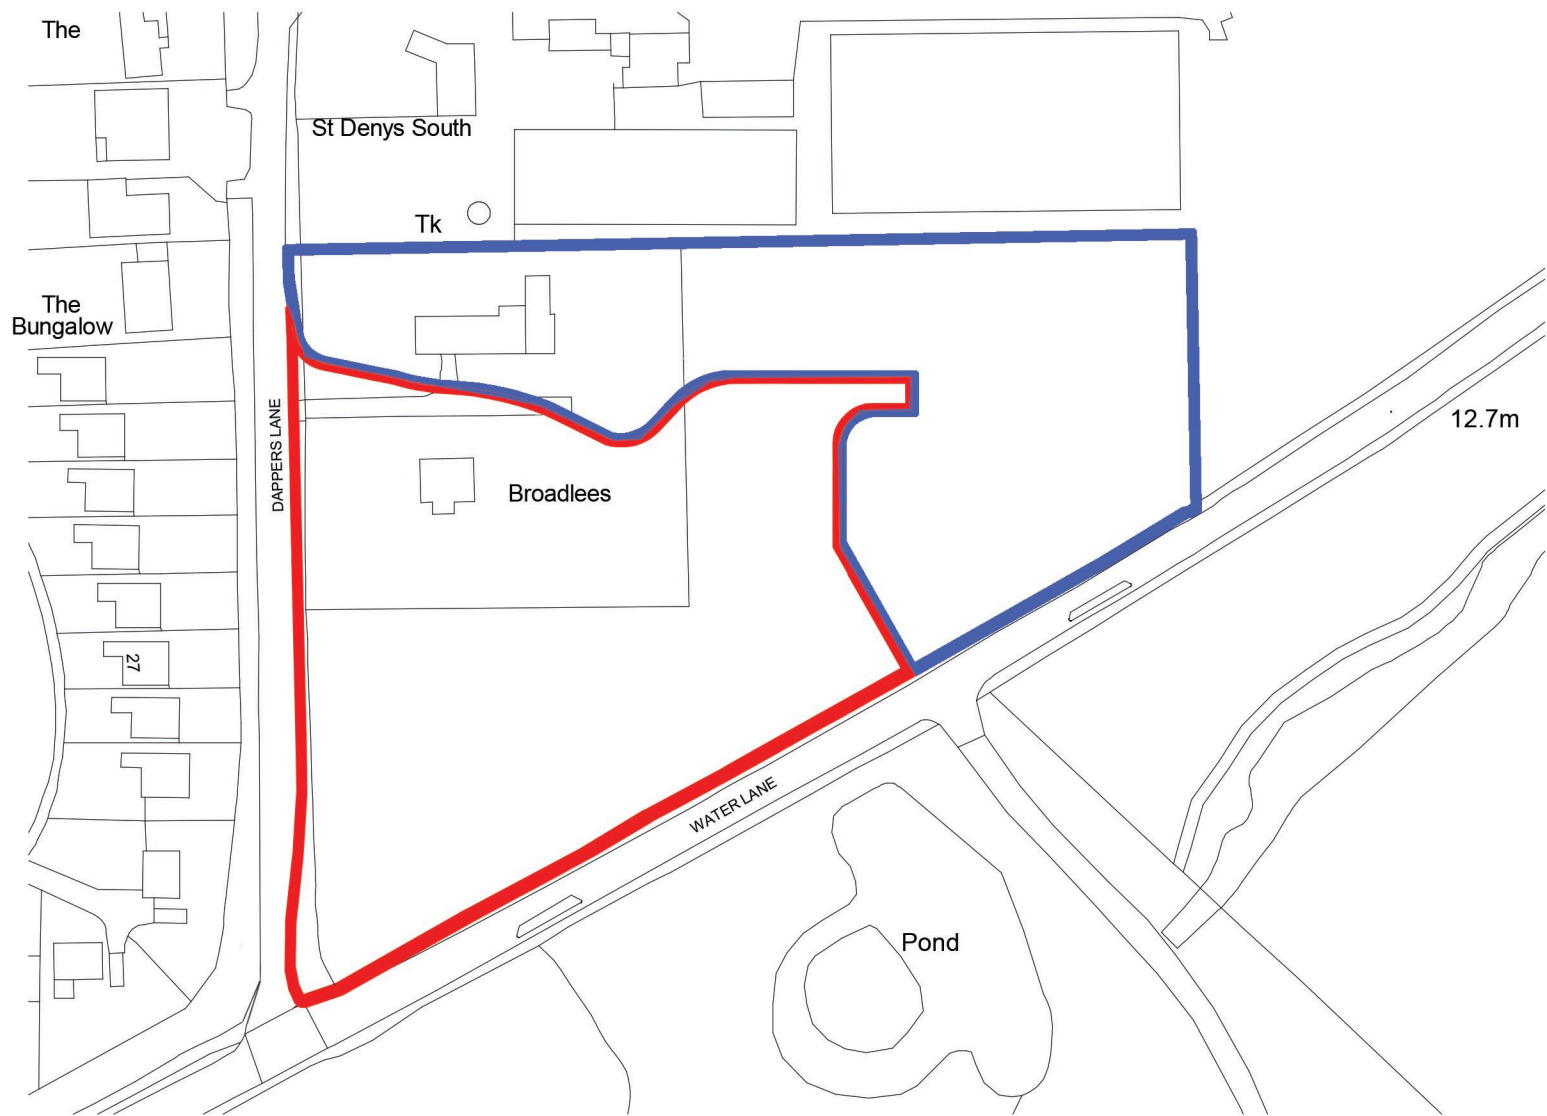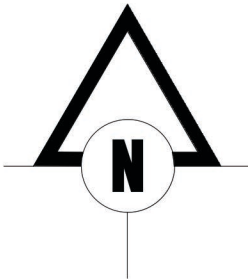

1 Location Plan
1 : 1250

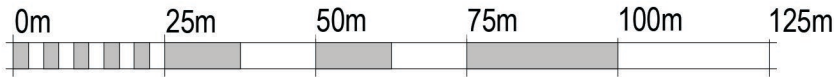

SCALE 1:1250 @ A3

P3	10/07/18	Re-Issue for Planning	KG	RSW
P2	5-7-18	Issue for Planning	KG	RSW
P1	18-5-18	Full Draft Issue	AC	RSW
Rev	Date	Description	Drawn By	Checked By

harrisirwin
architects & designers

Aske Stables, Aske, Richmond, North Yorkshire. DL10 5HG
t: 01748 825675
e: enquiries@harrisirwin.com
w: www.harrisirwin.com

Project:
Proposed Care Home
Dappers Lane
Angmering

Client:
Frontier Estates

Drawing Title:
Location Plan

PLANNING

HIA Project Number 1877	Scale @ A3 1:1250	Suitability D0
Project 1877 - HIA	Originator - 04	Volume - XX
Level - DR	Type - A	Role - 01001