



Planning and Development Services
Arun District Council
Arun Civic Centre
Maltravers Road
Littlehampton
West Sussex
BN17 5LF

Developer Services
Southern Water
Sparrowgrove House
Sparrowgrove
Otterbourne
Hampshire
SO21 2SW

Your Ref

A/114/18/PL

Our Ref

PLAN-024450

Date

27/09/2018

Dear Sirs,

Proposal: Demolition & erection of 70 bed care home within Use Class C2 (replacing building 4 approved by A/27/16/PL), access, parking, landscaping and other associated works.

Site: Broadlees, Dappers Lane, Angmering, BN16 4EN.
A/114/18/PL

Thank you for your letter of 28/08/2018.

Southern Water has undertaken a desk study of the impact that the additional foul sewerage flows from the proposed development will have on the existing public sewer network.

This initial study indicates that there is an increased risk of flooding unless any required network reinforcement is provided by Southern Water.

Any such network reinforcement will be part funded through the New Infrastructure Charge with the remainder funded through Southern Water's Capital Works programme.

Southern Water and the Developer will need to work together in order to review if the delivery of our network reinforcement aligns with the proposed occupation of the development, as it will take time to design and deliver any such reinforcement.

Southern Water hence requests the following condition to be applied:

“Occupation of the development is to be phased and implemented to align with the delivery by Southern Water of any sewerage network reinforcement required to ensure that adequate waste water network capacity is available to adequately drain the development”

It may be possible for some initial dwellings to connect pending network reinforcement. Southern Water will review and advise on this following consideration of the development program and the extent of network reinforcement required.

Southern Water will carry out detailed network modelling as part of this review which may require existing flows to be monitored. This will enable us to establish the extent of works required (If any) and to design such works in the most economic manner to satisfy the needs of existing and future customers.

Our assessment of the timescales needed to deliver network reinforcement will consider an allowance for the following:

- Initial feasibility, detail modelling and preliminary estimates.
- Flow monitoring (If required)
- Detail design, including land negotiations.
- Construction.

The overall time required depends on the complexity of any scheme needed to provide network reinforcement.

Southern Water will seek however to limit the timescales to a maximum of 24 months from a firm commitment by the developer to commence construction on site and provided that Planning approval has been granted.

Our initial investigations indicate that there are no public surface water sewers in the area to serve this development. Alternative means of draining surface water from this development are required. This should not involve disposal to a public foul sewer.

The planning application form makes reference to drainage using Sustainable Urban Drainage Systems (SUDS).

Under current legislation and guidance SUDS rely upon facilities which are not adoptable by sewerage undertakers. Therefore, the applicant will need to ensure that arrangements exist for the long term maintenance of the SUDS facilities. It is critical that the effectiveness of these systems is maintained in perpetuity. Good management will avoid flooding from the proposed surface water system, which may result in the inundation of the foul sewerage system. Thus, where a SUDS scheme is to be implemented, the drainage details submitted to the Local Planning Authority should:

Specify the responsibilities of each party for the implementation of the SUDS scheme

Specify a timetable for implementation

Provide a management and maintenance plan for the lifetime of the development. This should include the arrangements for adoption by any public authority or statutory undertaker and any other arrangements to secure the operation of the scheme throughout its lifetime.

We request that should this application receive planning approval, the following condition is attached to the consent: "Construction of the development shall not commence until details of the proposed means of foul and surface water sewerage disposal have been submitted to, and approved in writing by, the Local Planning Authority in consultation with Southern Water."


Due to changes in legislation that came in to force on 1st October 2011 regarding the future ownership of sewers it is possible that a sewer now deemed to be public could be crossing the above property. Therefore, should any sewer be found during construction works, an investigation of the sewer will be required to ascertain its condition, the number of properties served, and potential means of access before any further works commence on site.

The applicant is advised to discuss the matter further with Southern Water, Sparrowgrove House, Sparrowgrove, Otterbourne, Hampshire SO21 2SW (Tel: 0330 303 0119) or www.southernwater.co.uk.

Following initial investigations, Southern Water can provide a water supply to the site. Southern Water requires a formal application for connection and on-site mains to be made by the applicant or developer. We request that should this application receive planning approval, the following informative is attached to the consent:


"A formal application for connection to the water supply is required in order to service this development. Please contact Southern Water, Sparrowgrove House, Sparrowgrove, Otterbourne, Hampshire SO21 2SW (Tel: 0330 303 0119) or www.southernwater.co.uk".

Yours sincerely,

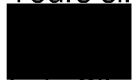

Luis Silva
Developer Services

SOUTHERN WATER

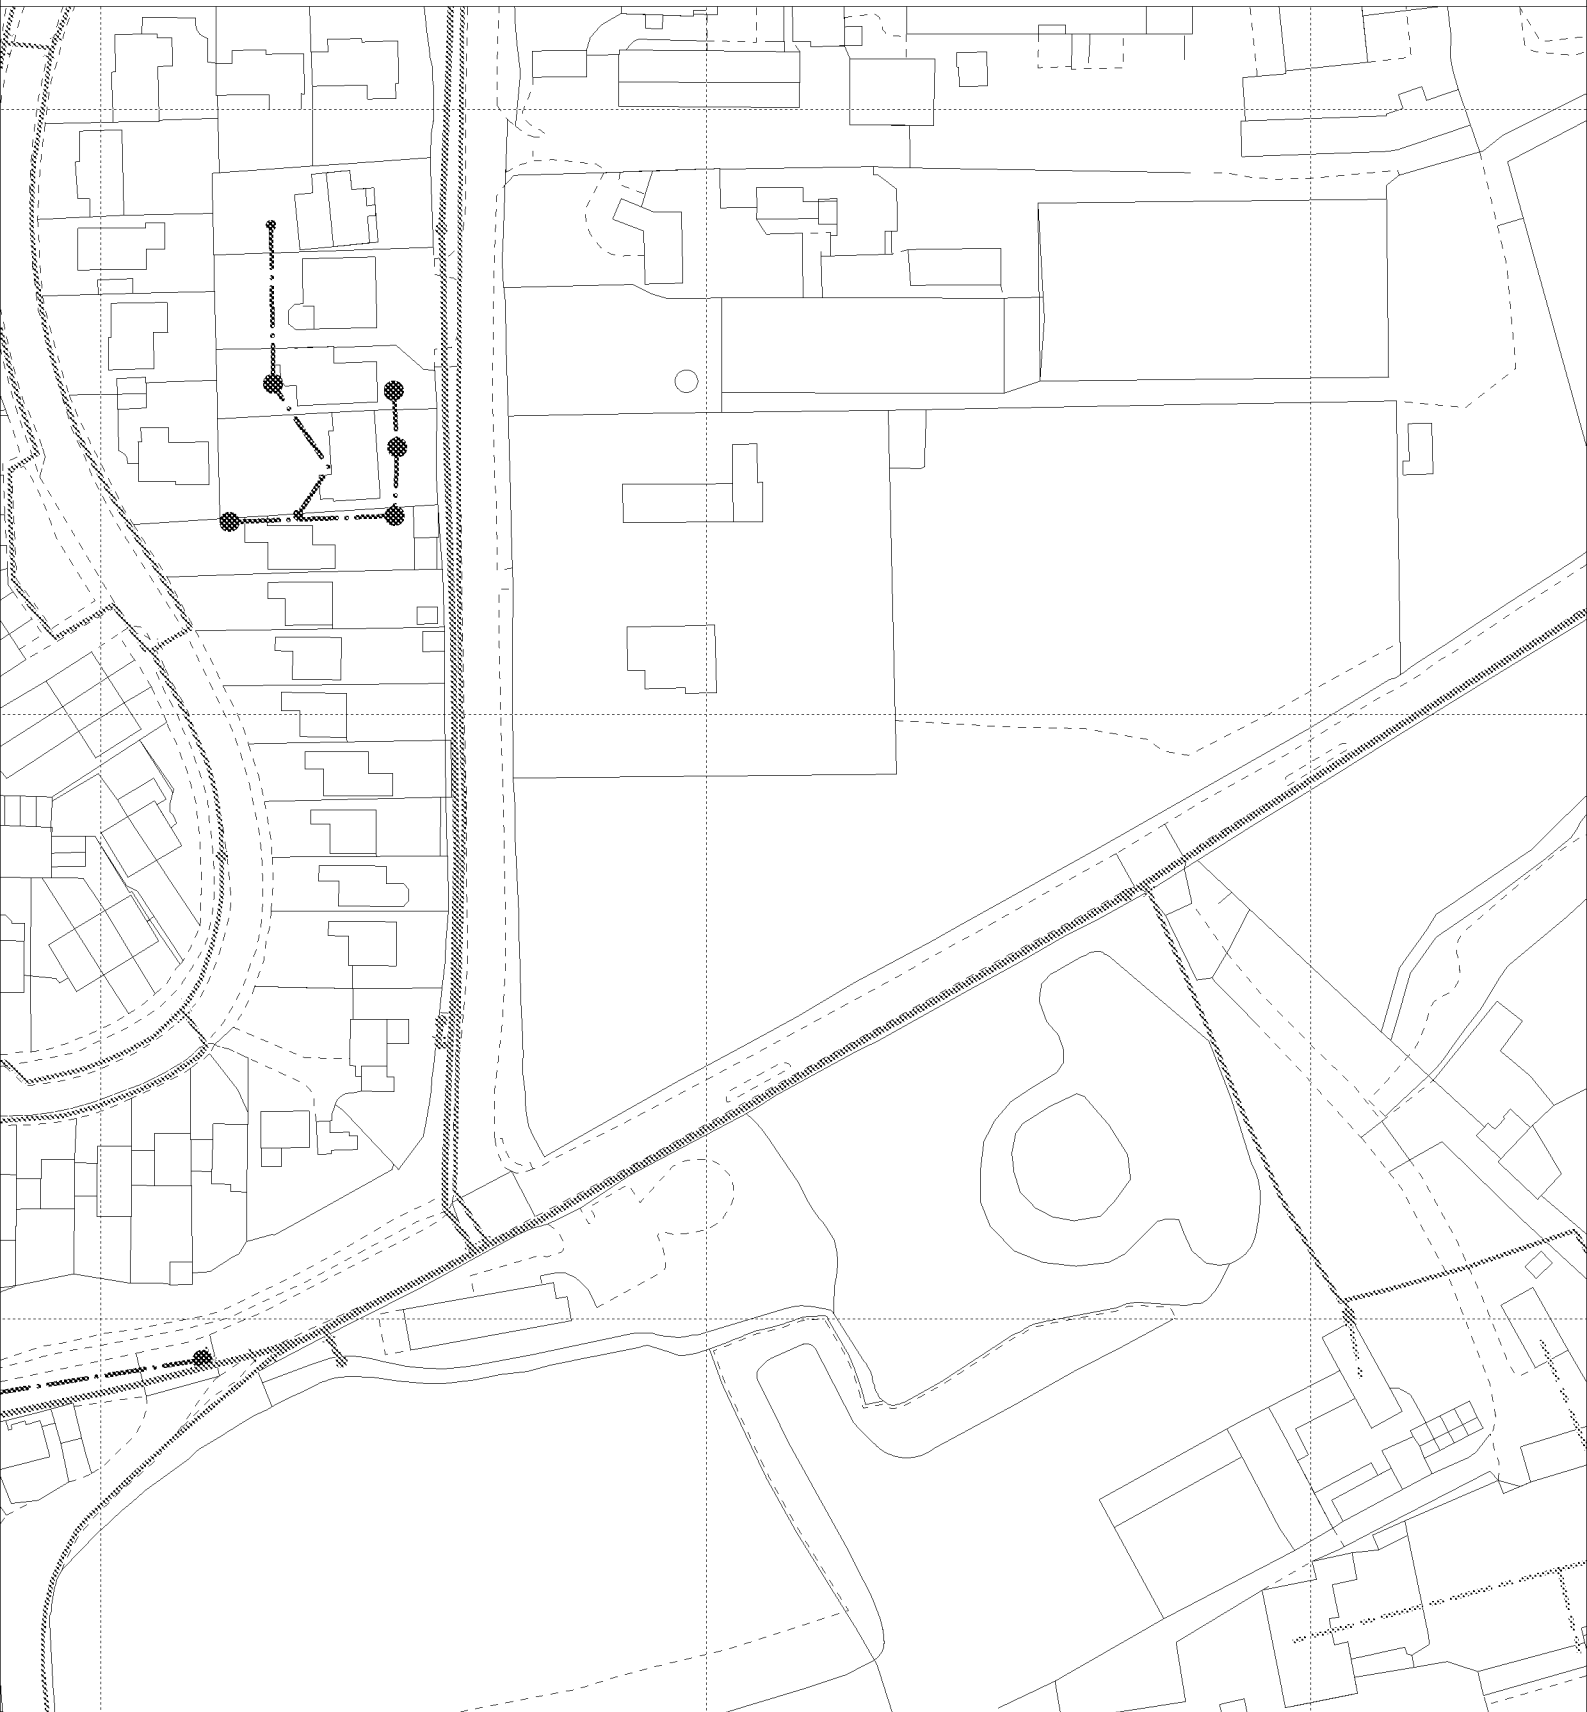

The positions of pipes shown on this plan are believed to be correct, but Southern Water Services Ltd accept no responsibility in the event of inaccuracy. The actual positions should be determined on site.

Based upon Ordnance Survey Digital Data with the permission of the controller of H.M.S.O. Crown Copyright Reserved Licence No. WU 298530

O.S. REF: TQ0704NW

Scale: 1:1250

Screen Print

WARNING: BAC pipes are constructed of Bonded Asbestos Cement

WARNING: Unknown (UNK) materials may include Bonded Asbestos Cement

ARUN DISTRICT COUNCIL A/114/18/PL



Printed By: reddyma

Date: 29-8-2018

Southern Water MapGuide Browser

Requested By: