


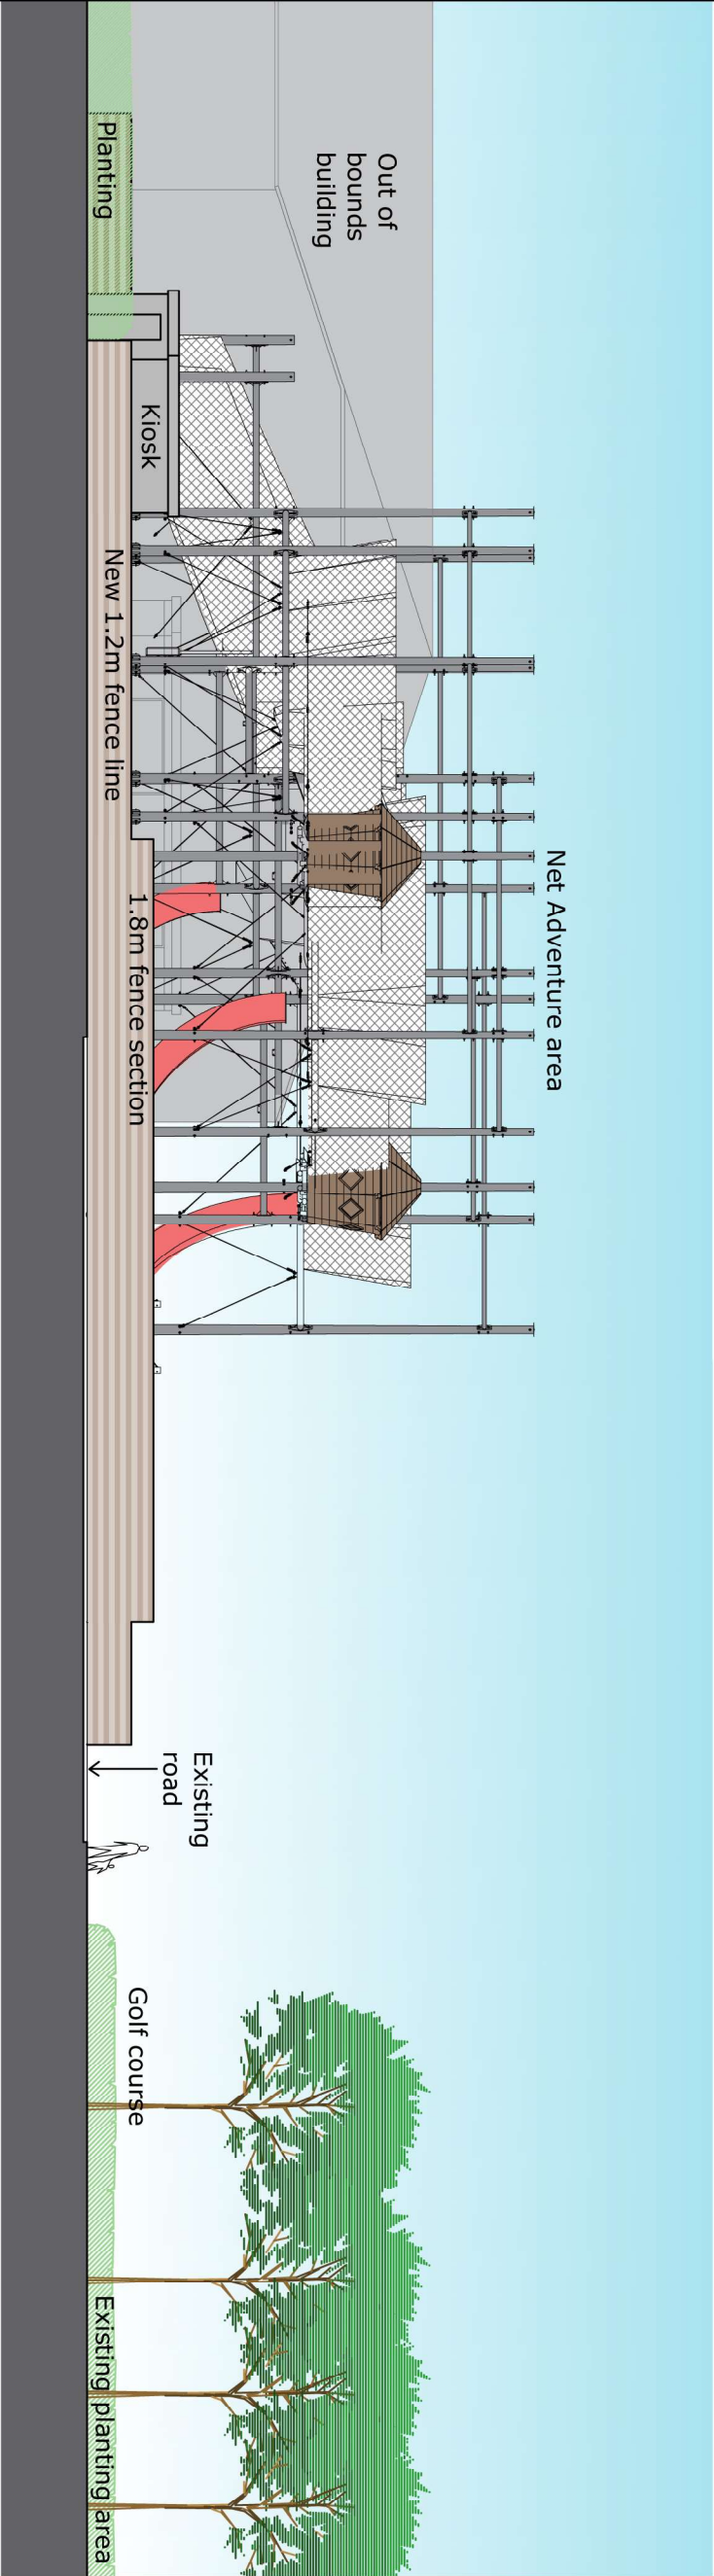

Brian Heap Architectural Consultant 2 Hamilton Close Powick Worcester WR2 4NH Tel: (01905) 830000 Email: brianheaparchitect@btconnect.com	
Project Rustington Golf Centre Golfers Lane Angmering West Sussex BN16 4NB	
Title Elevation 2 as proposed Net Adventure Area	
Date July 2020	Scale 1:200@A3
Drawn BH/BS	Dwg no. 20-20098-AP03
	Rev -