


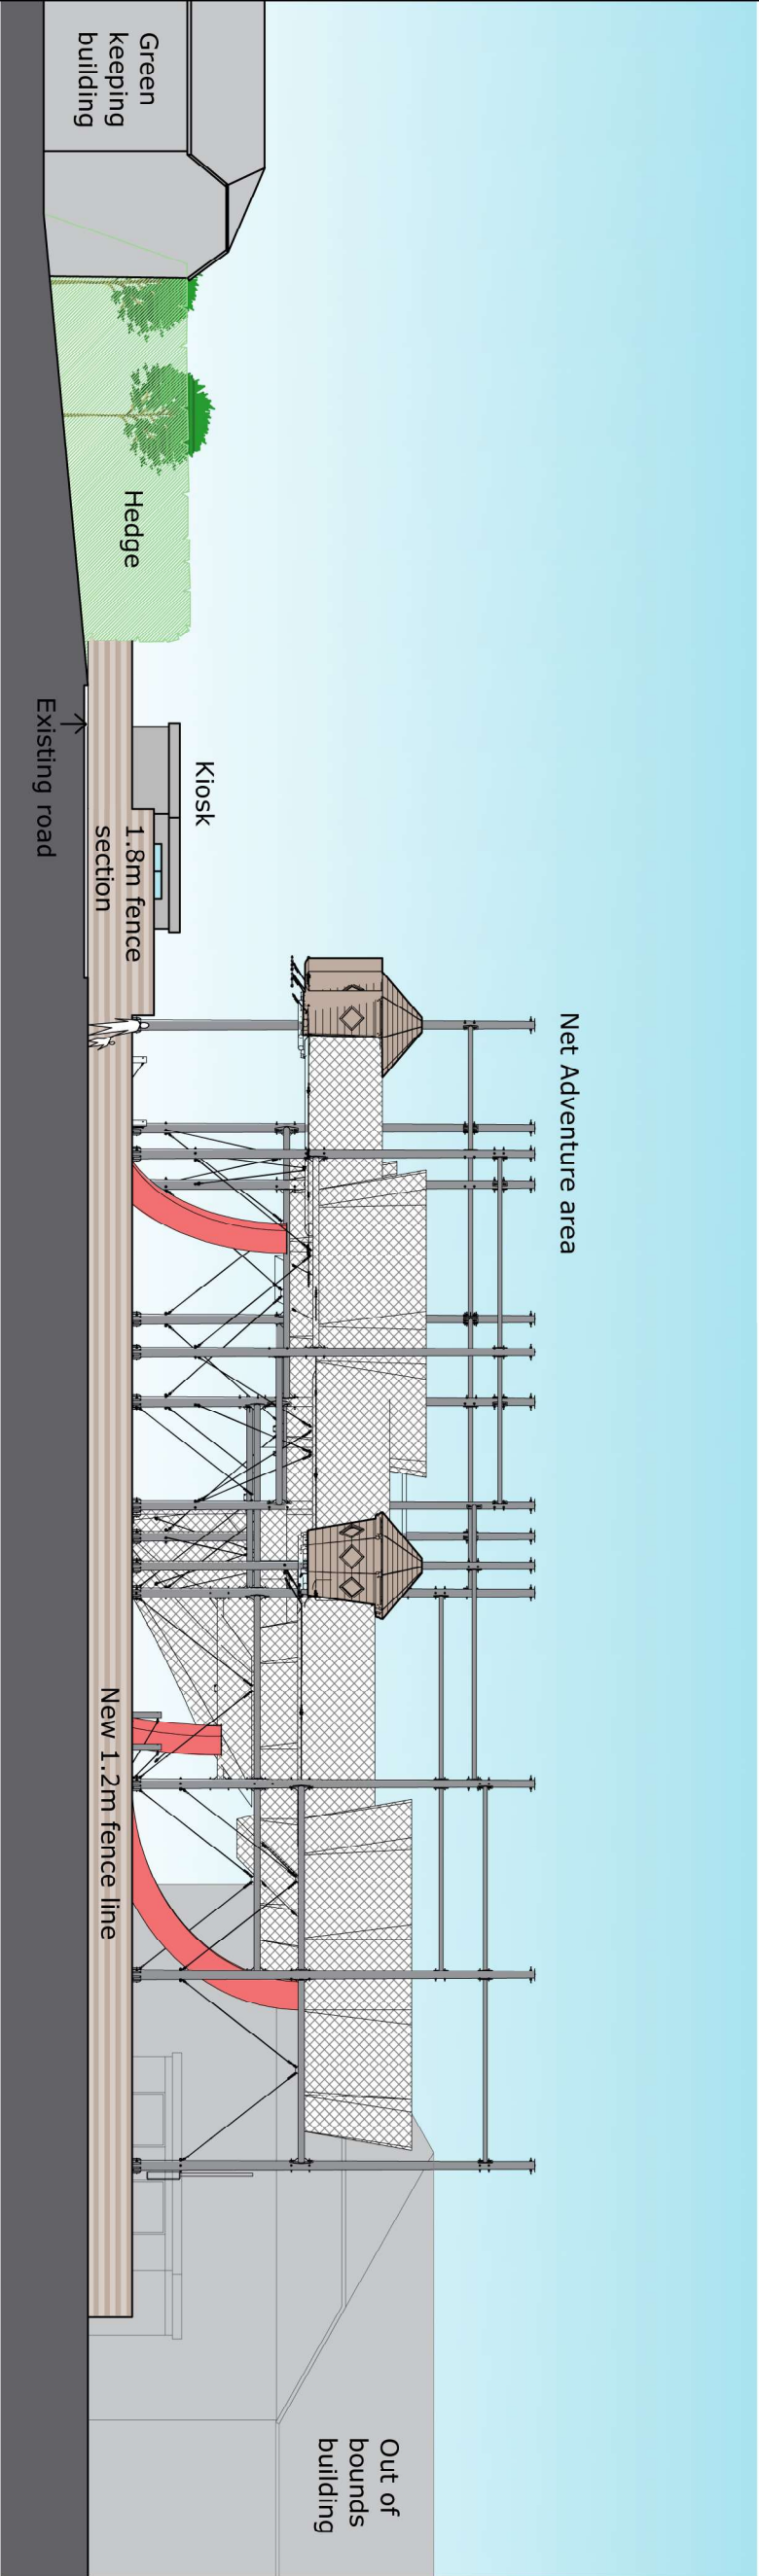

0 5 10 metres
Scale bar 1:200

Brian Heap
Architectural Consultant
2 Hamilton Close
Powick
Worcester
WR2 4NH
Tel: (01905) 830000
Email: brianheaparchitect@btconnect.com

Project
Rustington Golf Centre
Golfers Lane
Angmering
West Sussex
BN16 4NB

Title
Elevation 3
as proposed
Net Adventure Area

Date		Scale
July 2020		1:200@A3
Drawn	Dwg no.	Rev
BH/BS	20-20098-AP04	-