


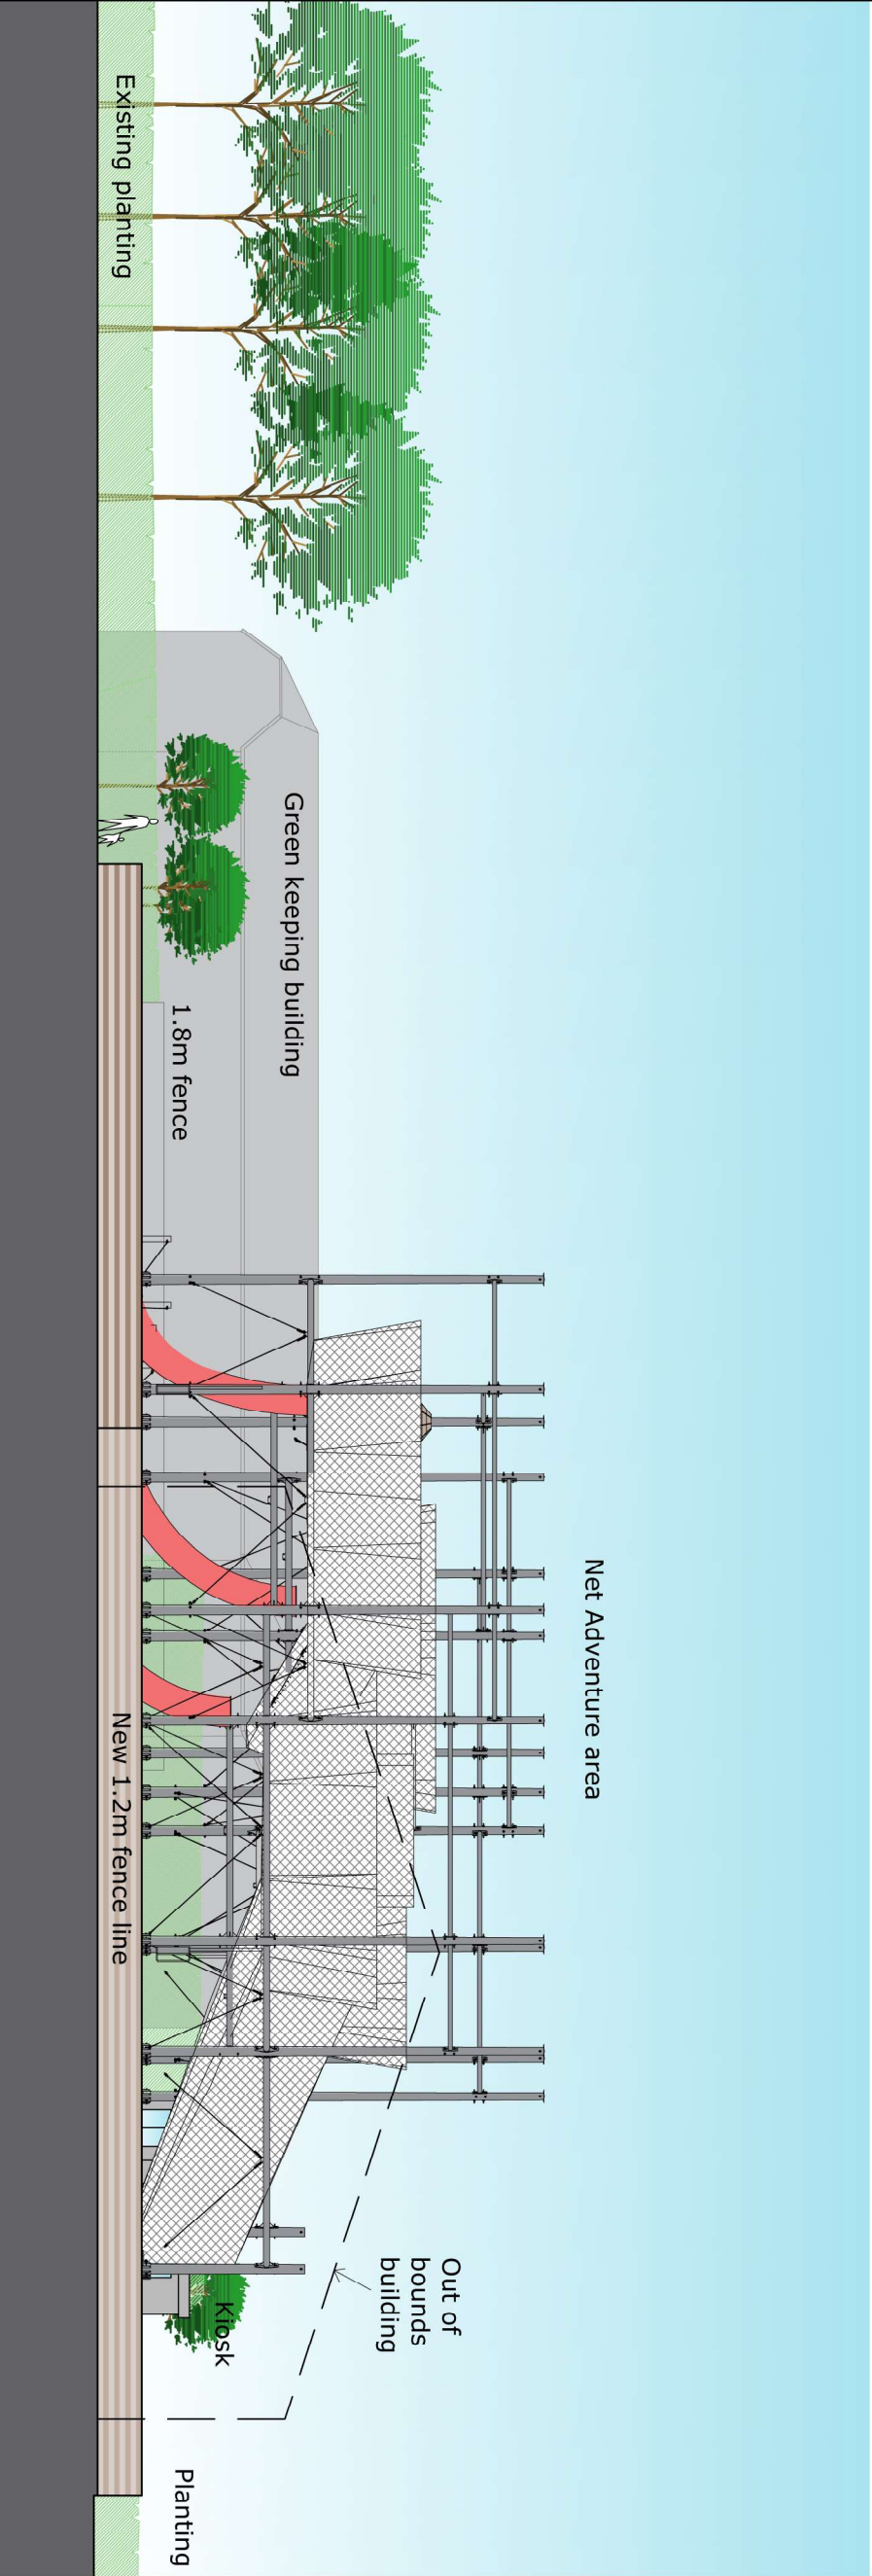

Brian Heap Architectural Consultant 2 Hamilton Close Powick Worcester WR2 4NH Tel: (01905) 830000 Email: brianheaparchitect@btconnect.com		
Project Rustington Golf Centre Golfers Lane Angmering West Sussex BN16 4NB		
Title Elevation 4 as proposed Net Adventure Area		
Date	July 2020	Scale 1:200@A3
Drawn	Dwg no. 20-20098-AP05	Rev -