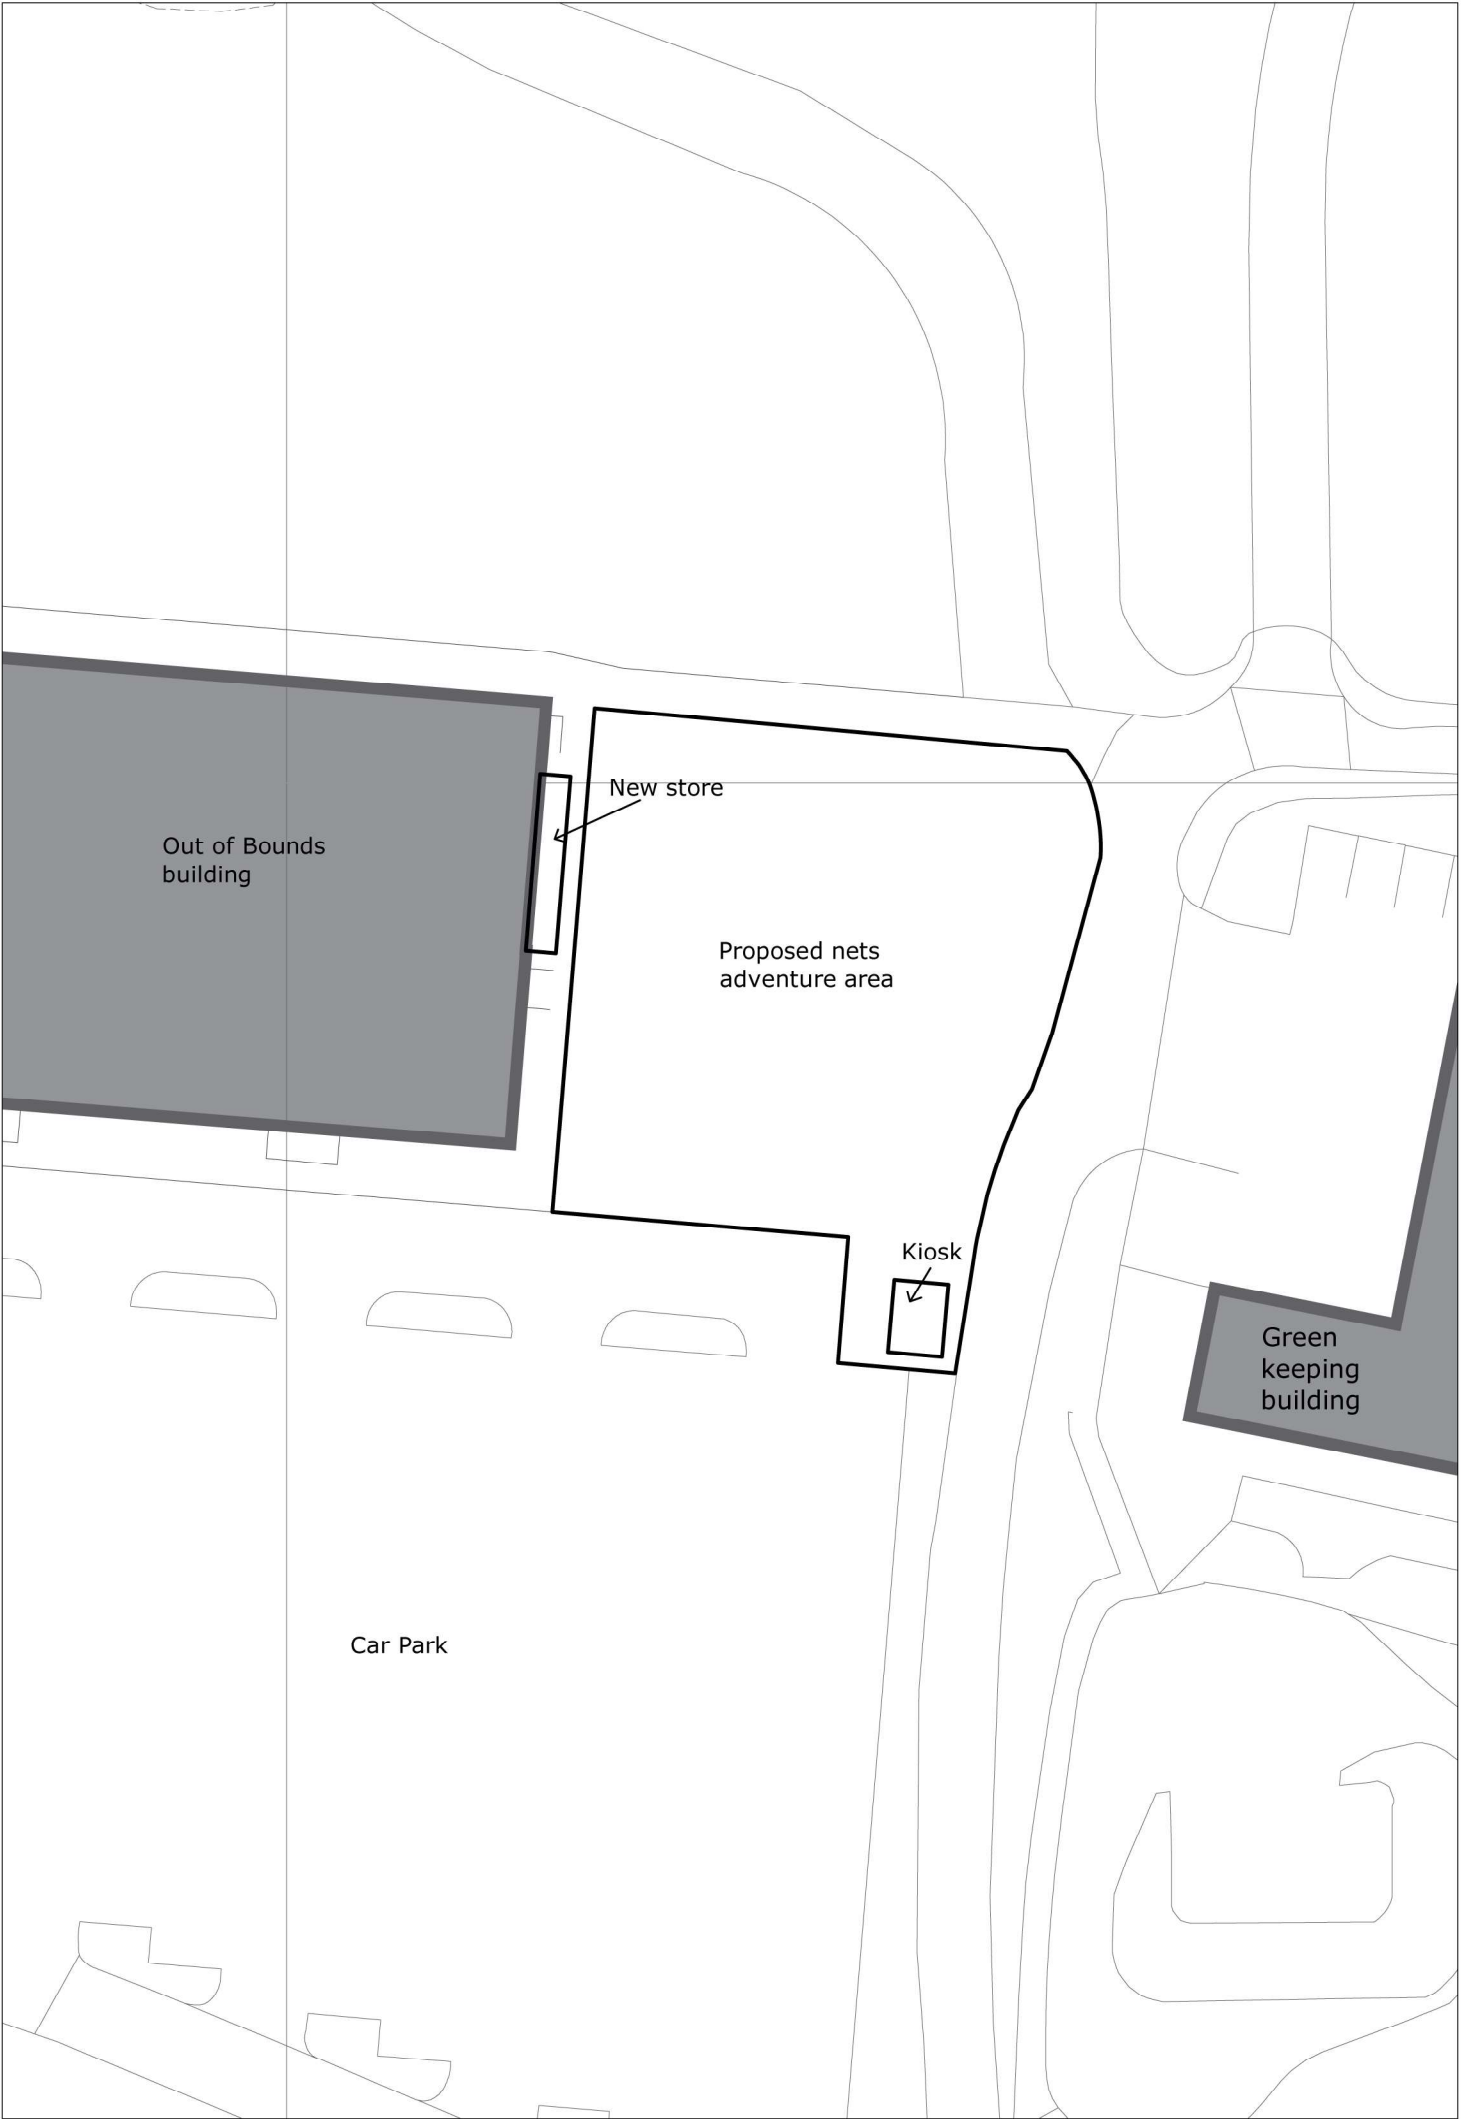


Scale bar 1:500

Brian Heap
Architectural Consultant
2 Hamilton Close
Powick
Worcester
W12 4NH
Tel: (01905) 830000
Email: brianheaparchitect@btconnect.com

Project
Rustington Golf Centre
Golfers Lane
Angmering
West Sussex
BN16 4NB

Title
**Block plan for Nets
Adventure area**

Date	July 2020	Scale	1:500@A3
------	-----------	-------	----------

Drawn	Dwg no.	Rev
BH/BS	20-20098-AP08	-