


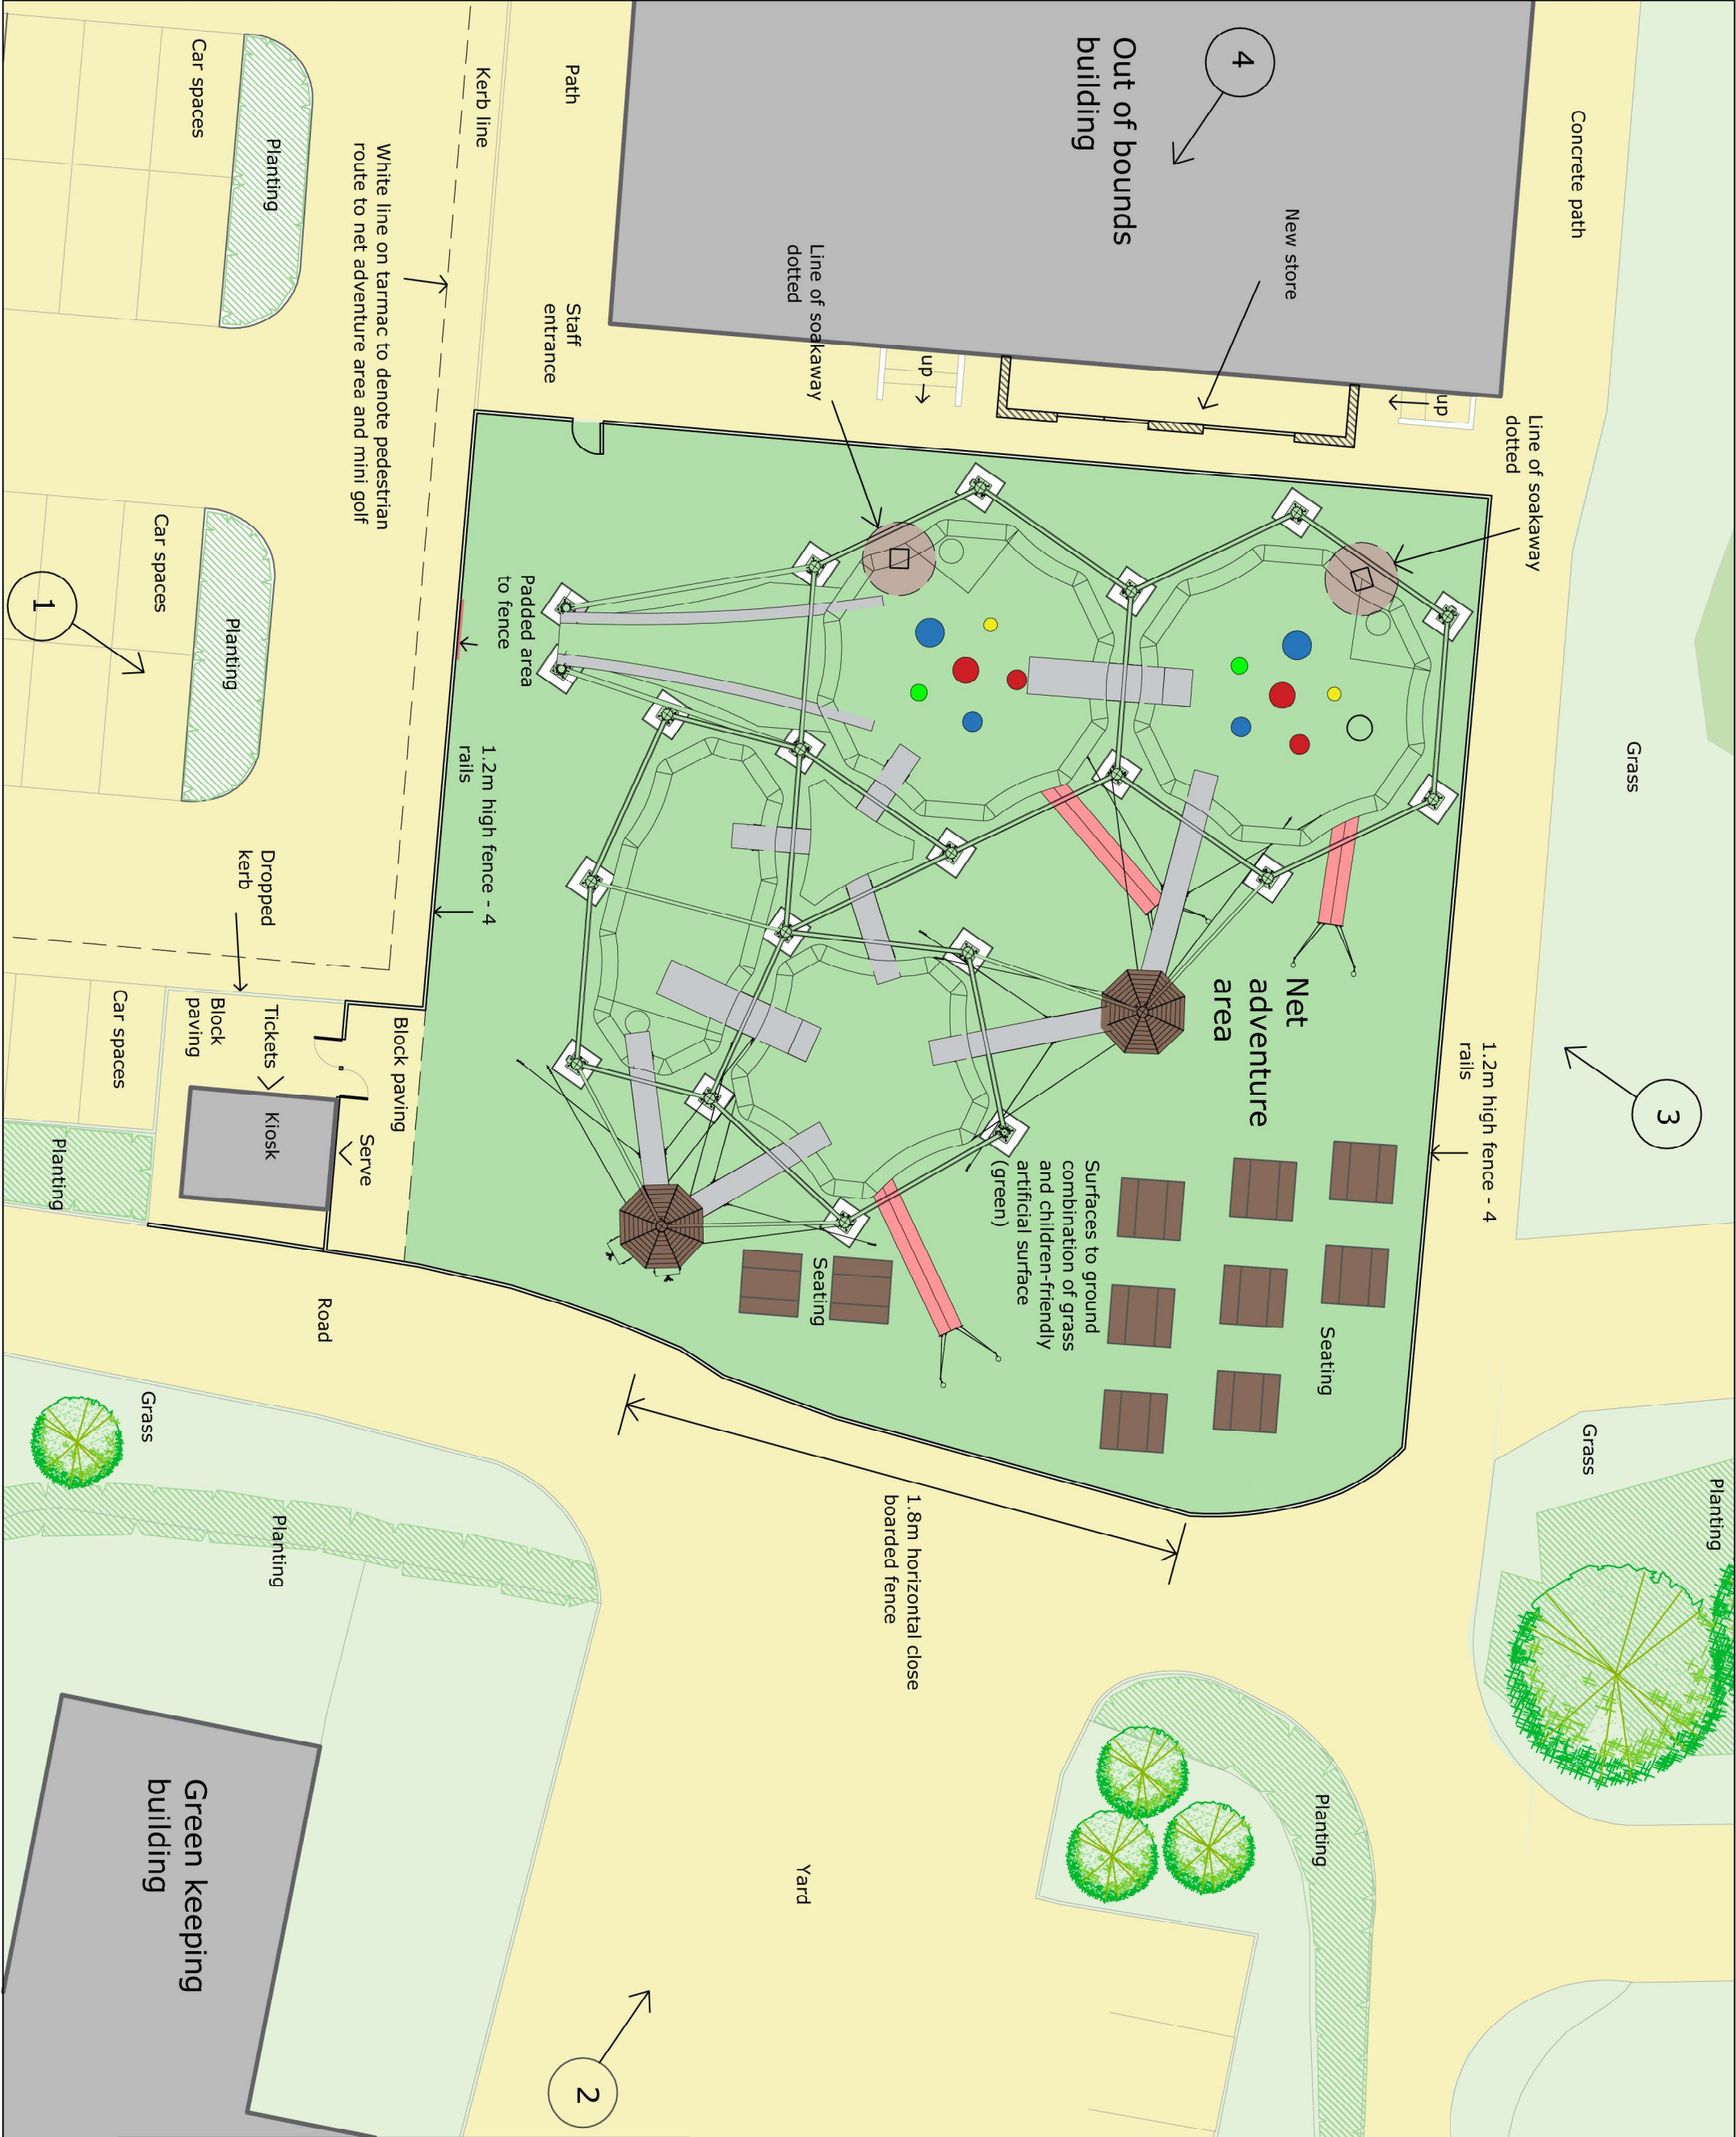

1 Elevation view number 1 to 4

See Elevation drawings 20-20098-AP02A - AP05A


Vertical poles: Galvanised steel approx. 200mm diameter.

Horizontal tubes: Galvanised steel 168 or 114mm diameter.

Netting: 45 x 45mm guage.

Net floor 3 layers black

Net walls 1 layer, various colours (red, blue, beige, green)

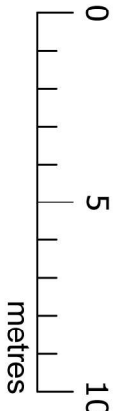

Brian Heap
Architectural Consultant

2 Hamilton Close
Powick
Worcester
WR2 4NH
Tel: (01905) 830000
Email: brianheaparchitect@btconnect.com

Project
Rustington Golf Centre
Golfers Lane
Angmering
West Sussex
BN16 4NB

Date
Layout Plan
as proposed
Net Adventure Area

Date	Scale
July 2020	1:200@A3
Drawn	Rev
BH/BS	A
20-20098-AP01	