


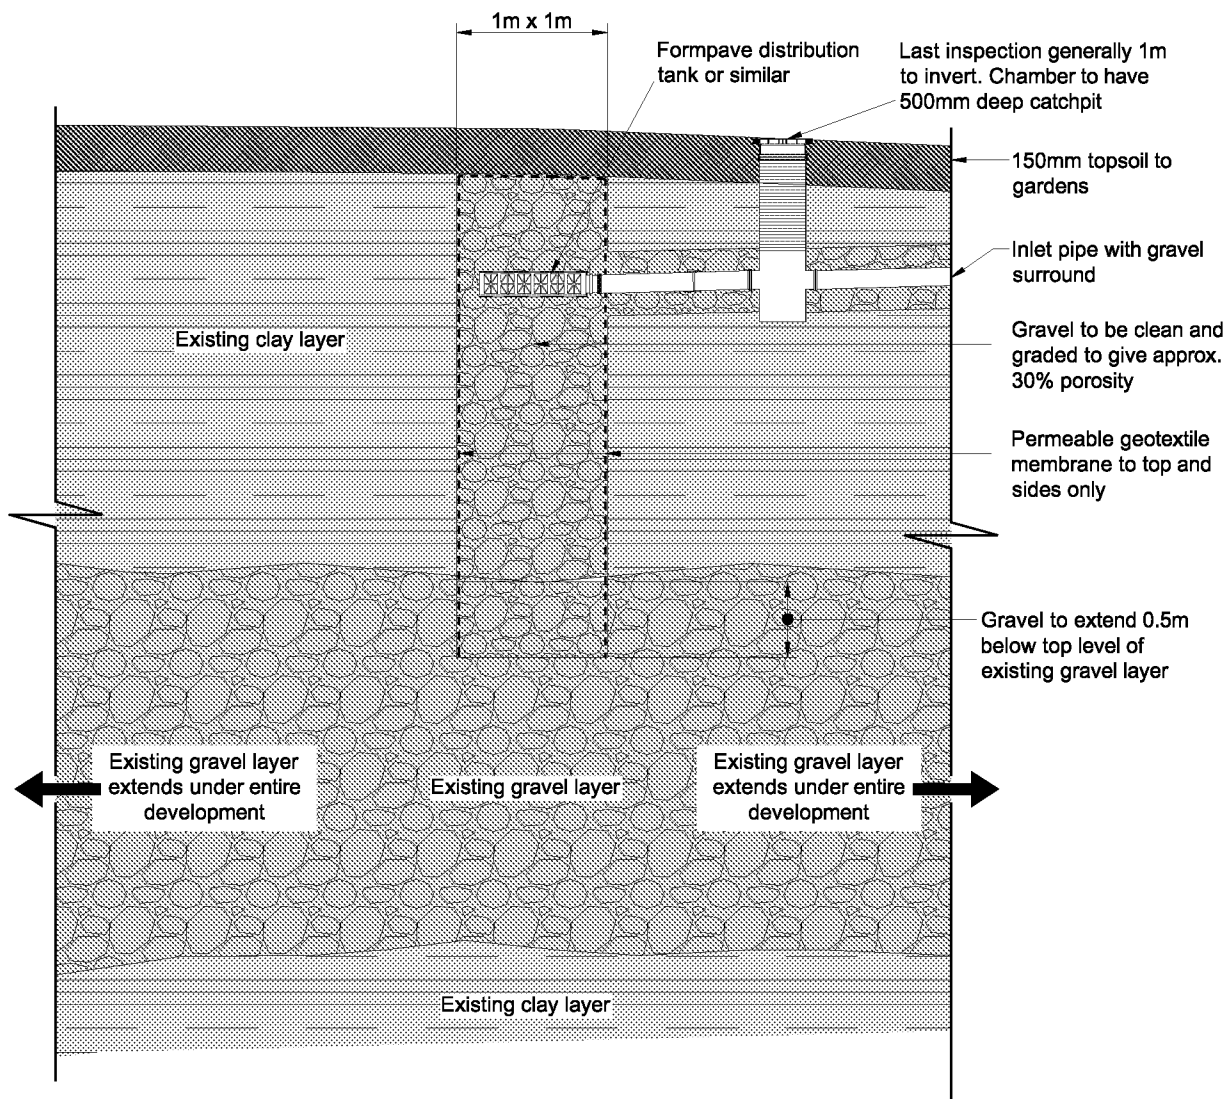

TYPICAL GRAVEL SOAKAWAY DETAIL
(Scale 1:50)

Issue Status **FOR INFORMATION**

11 Tungsten Building
George Street
Fishergate
Sussex
BN41 1RA

the
Civil
Engineering
Practice

CLIENT Barratt David Wilson Southampton

PROJECT Swanbourne Park
Angmering

TITLE Typical Gravel Soakaway Detail

DRAWN A Davies DATE Feb 2015

ENGINEER G Waller CHECKED

SCALE 1:50 @ A4

PROJECT NO. 22067

DRG. No. 507 REV. B

REV	DATE	INT	DESCRIPTION
B	23.07.15	TZ	Revision Comments Update
A	04.02.15	AJD	Minor revisions

REV	DATE	INT	DESCRIPTION
B	23.07.15	TZ	Revision Comments Update
A	04.02.15	AJD	Minor revisions

CHK