



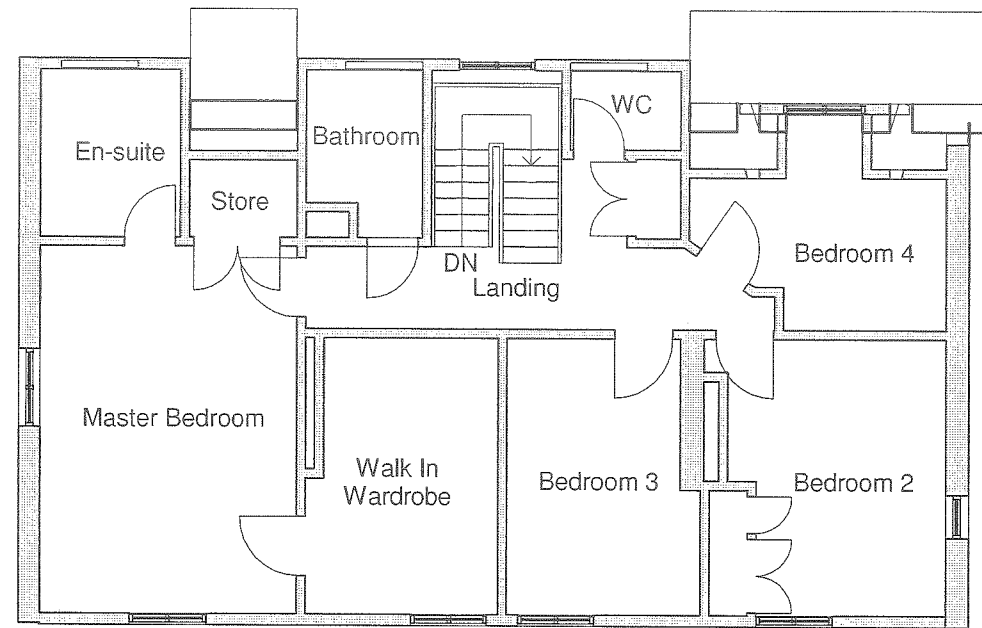



Existing First Floor

1 : 100

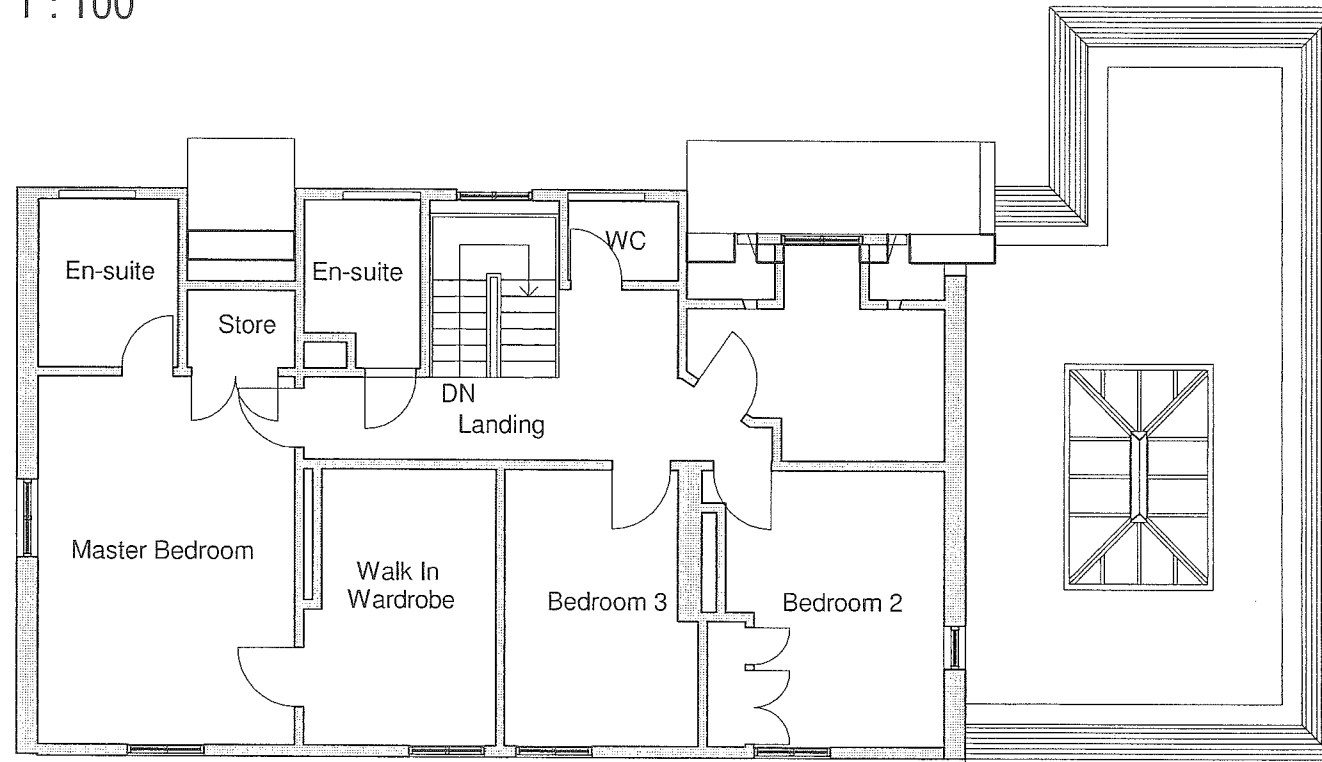

Proposed First Floor

1 : 100

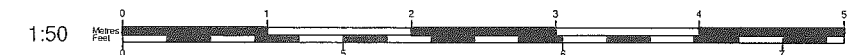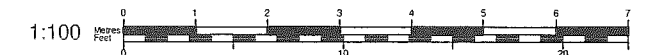

www.yourhomeplans.co.uk

Tel: 0800 6127 664 Your Home Plans



These drawings are for approval purposes. Materials and products should not be ordered based on dimensions of drawings as errors may occur along existing building lines. All measurements and supporting elements are to be checked on site.

Mr & Mrs Beechinor
Ham Manor Cottage
Ham Manor Way
Ham Manor
Angmering
BN16 4JQ

First Floor

Project number HAM-15

Date 15th July 2015

Drawn by June Grinstead

Checked by Checker

A105

Scale 1 : 100