



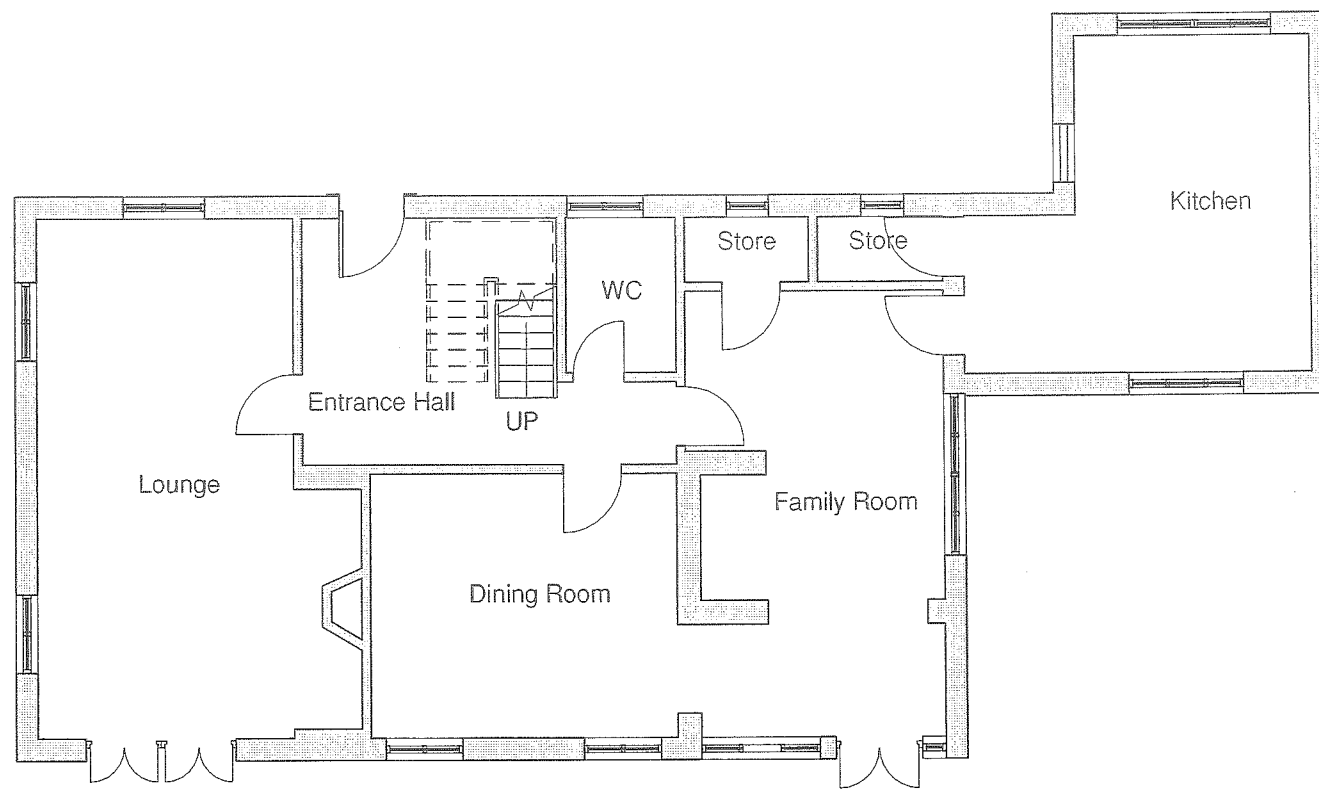

Existing Ground Floor



1 : 100

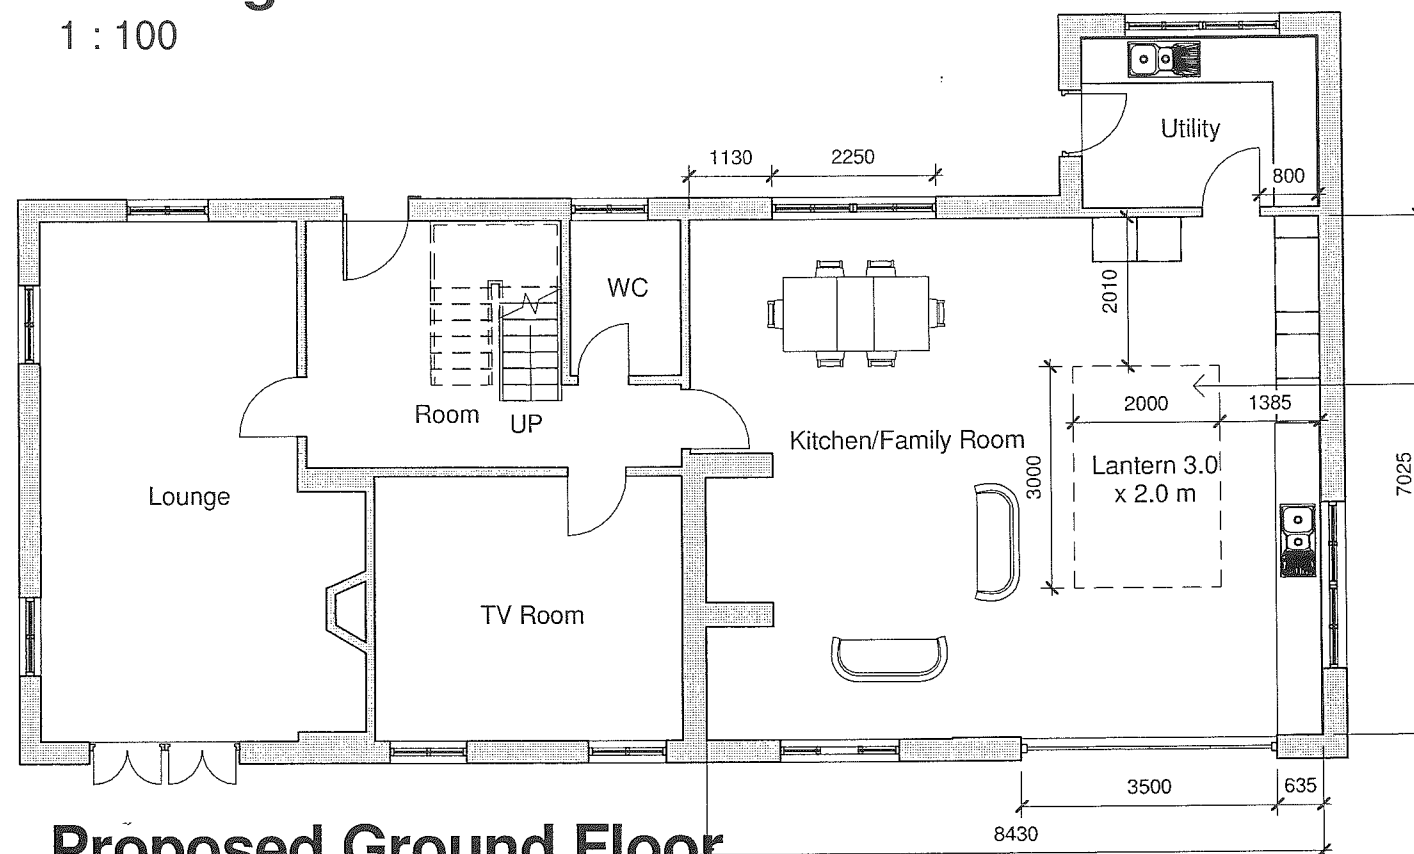

Proposed Ground Floor

1 : 100

Roof lantern to be centered with rear folding doors and depth of room

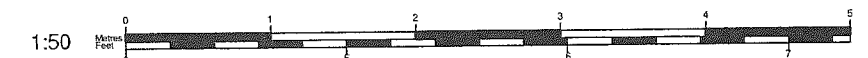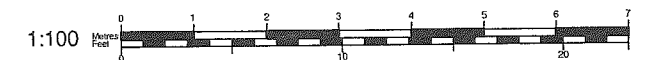

www.yourhomeplans.co.uk

Tel: 0800 6127 664 Your Home Plans



These drawings are for approval purposes. Materials and products should not be ordered based on dimensions of drawings as errors may occur along existing building lines. All measurements and supporting elements are to be checked on site.

Mr & Mrs Beechinor
Ham Manor Cottage
Ham Manor Way
Ham Manor
Angmering
BN16 4JQ

Ground Floor

Project number	HAM-15	A104
Date	15th July 2015	
Drawn by	Ground Floor	Scale
Checked by	Checker	
		1 : 100