
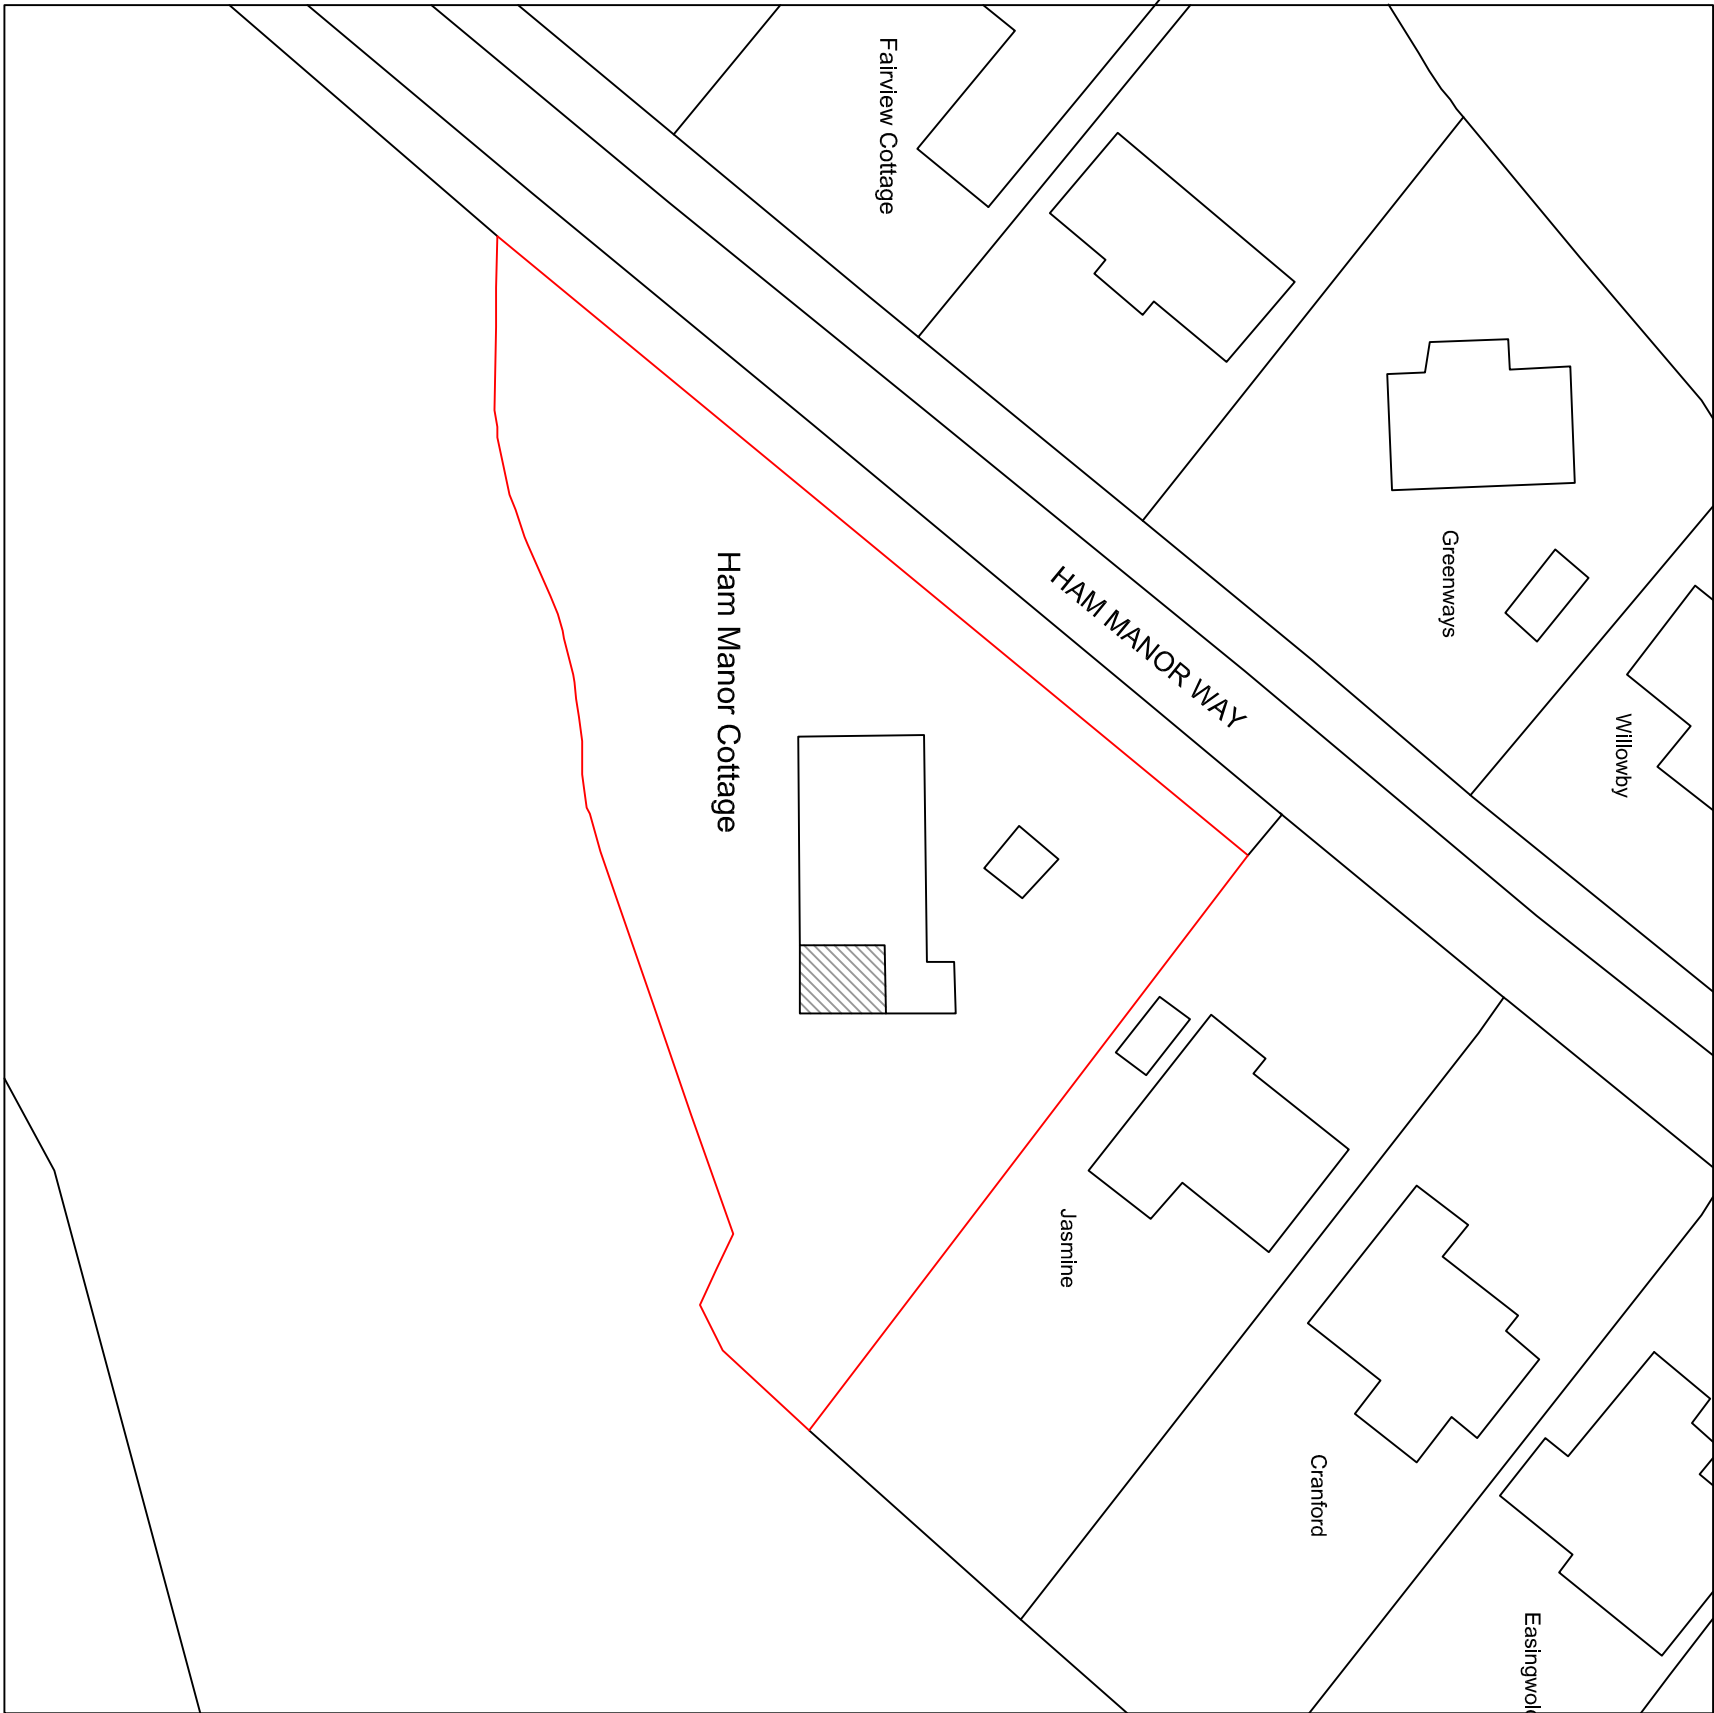
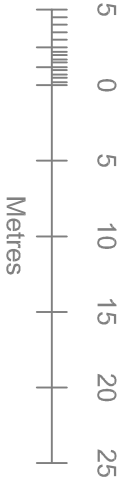


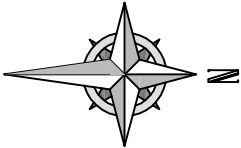

Your Home Plans Ltd
Drop Anchor, Drift Lane,
Bosham, West Sussex, PO18 8PP
Tel: 01243 572414
june@yourhomeplans.co.uk

HAM MANOR COTTAGE
HAM MANOR WAY
HAM MANOR
ANGMERING
BN16 4JQ

Block Plan

Project Number: HAM-15
Date: 6TH AUGUST 2015
Drawn By: Your Home Plans Ltd
Checked By: JEG

Drawing No:
01

Scale: 1:500 A3