


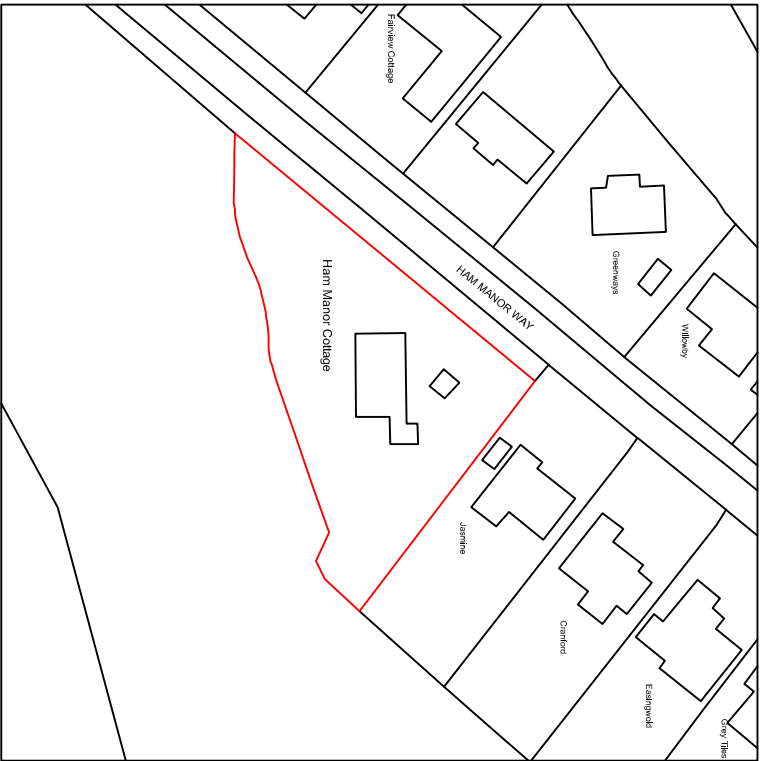

Your Home Plans Ltd
Drop Anchor, Drift Lane,
Bosham, West Sussex, PO18 8PP
Tel: 01243 572414
june@yourhomeplans.co.uk

HAM MANOR COTTAGE
HAM MANOR WAY
HAM MANOR
ANGMERING
BN16 4JQ

Location Map

Project Number:	HAM-15	Drawing No:
Date:	6TH AUGUST 2015	01
Drawn By:	Your Home Plans Ltd	
Checked By:	JEG	Scale: 1:1250 A4