BLOCK 1:500

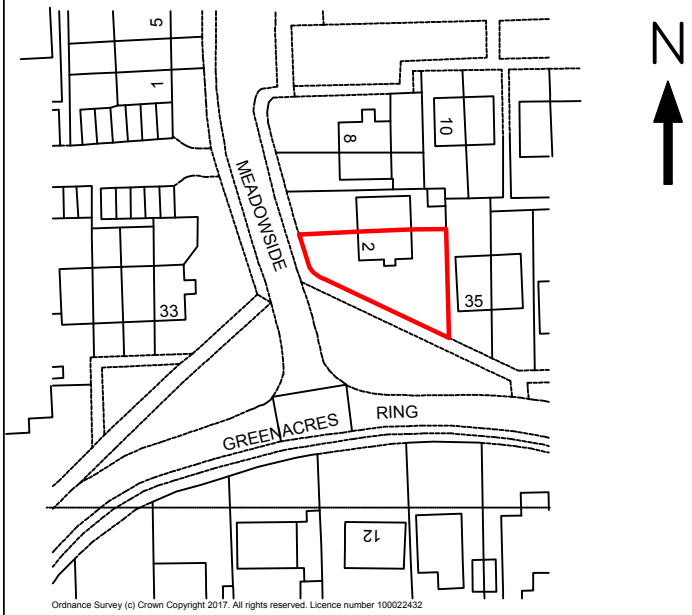


Ordnance Survey (c) Crown Copyright 2017. All rights reserved. Licence number 100022432

LOCATION 1:1250

5 0 10 20 30 40 50
Scale bar 1:1250

5 0 5 10 15 20 25
Scale bar 1:500

All dimensions to be checked on site prior to the commencement of works. Any discrepancies identified on site which affect the works are to be brought to the attention of Caldotec Ltd immediately for resolution prior to works being carried out.

This drawing is the copyright of
CALDOTEC LTD
and may not be copied, altered or reproduced in any way without written authority.

CALDOTEC LTD
11 THE PARADE
WILLOWHAYNE CRESCENT
EAST PRESTON
WEST SUSSEX
BN16 1NS
Telephone
01903 859176

LOCATION & BLOCK PLANS

2 Meadowside
Angmering
Sussex
BN16 4BN

CLIENT Mr & Mrs Hornsby

| | | | | |
|---|---|---|---|---|
| R2 | Amends meet.Plang Offic. A.G. | JM | RM | 21/09/17 |
| R1 | Amend drawings afterPre-App | JM | RM | 08/06/17 |
| Issue | Details | Drawn | Check | Date |

SCALE AS SHOWN on A4
DATE 21/09/17
DRAWING NUMBER 16223/01aR2