

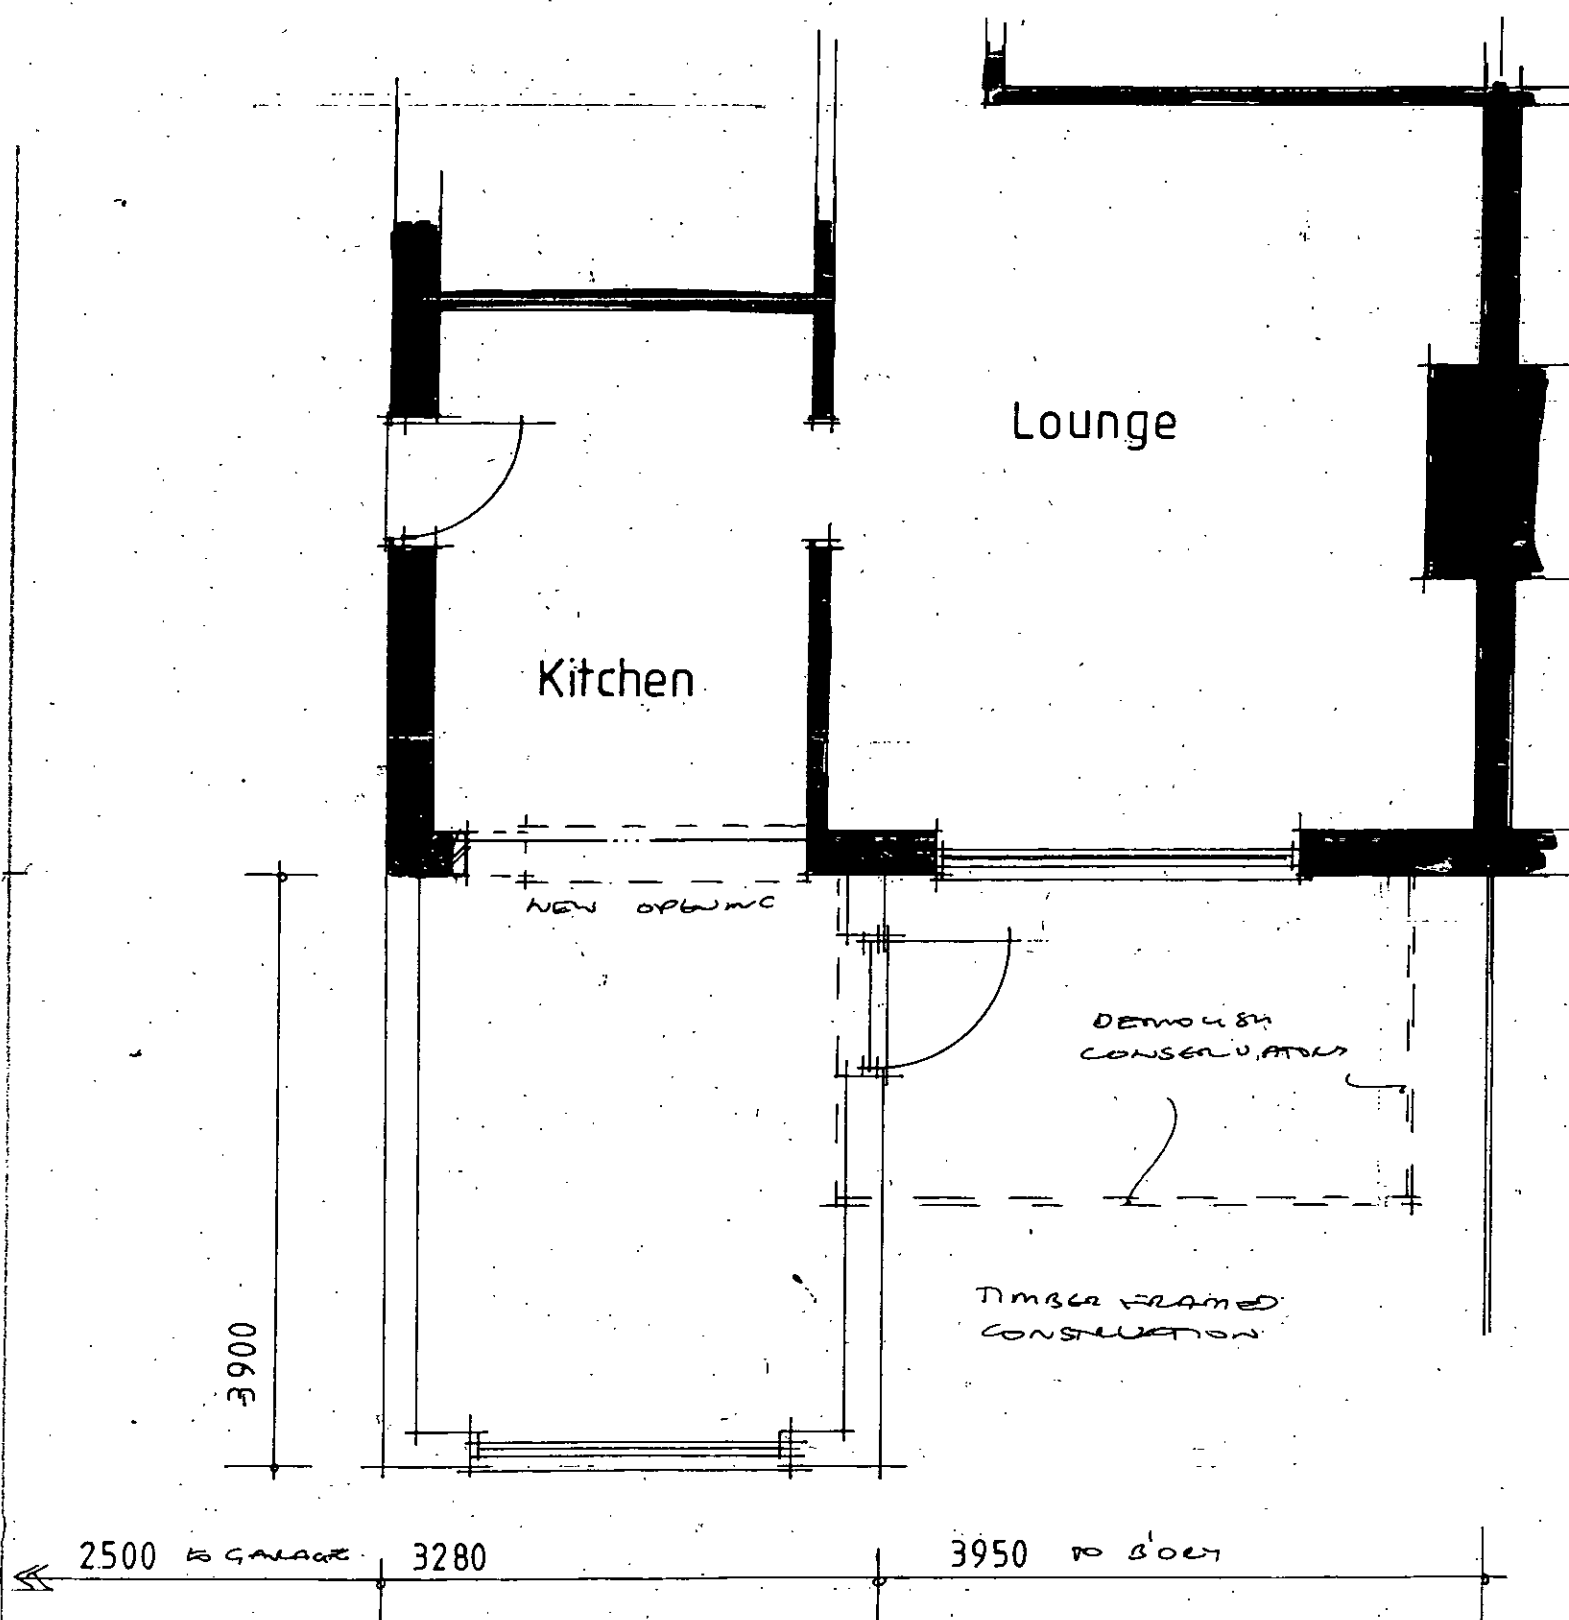


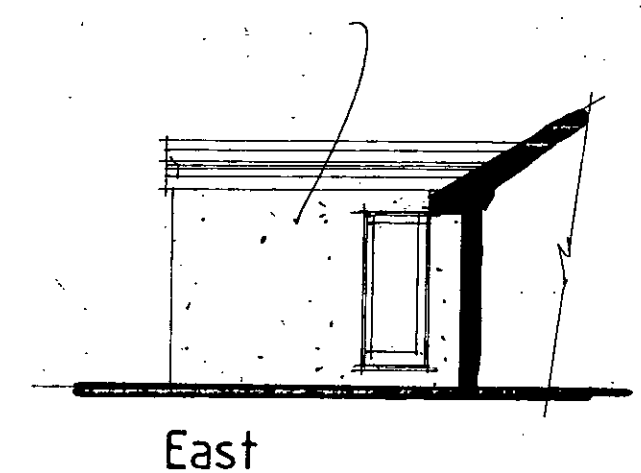

Plan 1:50

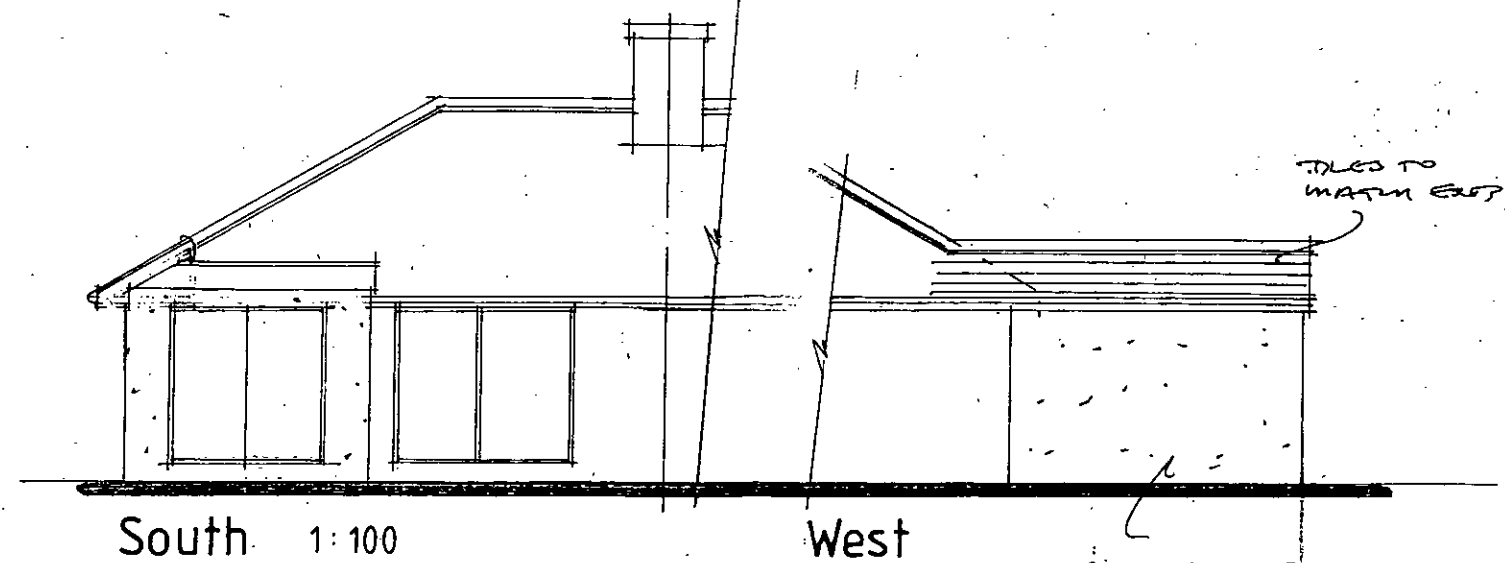

**AJ SALTER & SON**  
 Architectural Technicians  
 and Surveyors  
 50 WINDSOR ROAD, WORTHING,  
 WEST SUSSEX, BN11 2LY  
 Tel/Fax: (01903 209496)  
 E-mail: ajsalterandson@hotmail.com

|         |                               |       |        |
|---------|-------------------------------|-------|--------|
| C       |                               |       |        |
| B       |                               |       |        |
| A       |                               |       |        |
| Client  | L. Mehmedovic Esq.            |       |        |
| Address | 46 Ashurst Way : East Preston |       |        |
| Drawing | Extension                     | No.   | 6315:1 |
| Scale   | 1:50<br>1:100                 | Drawn | B      |
|         |                               | Date  | AUG 15 |