Ref: L02434-02A

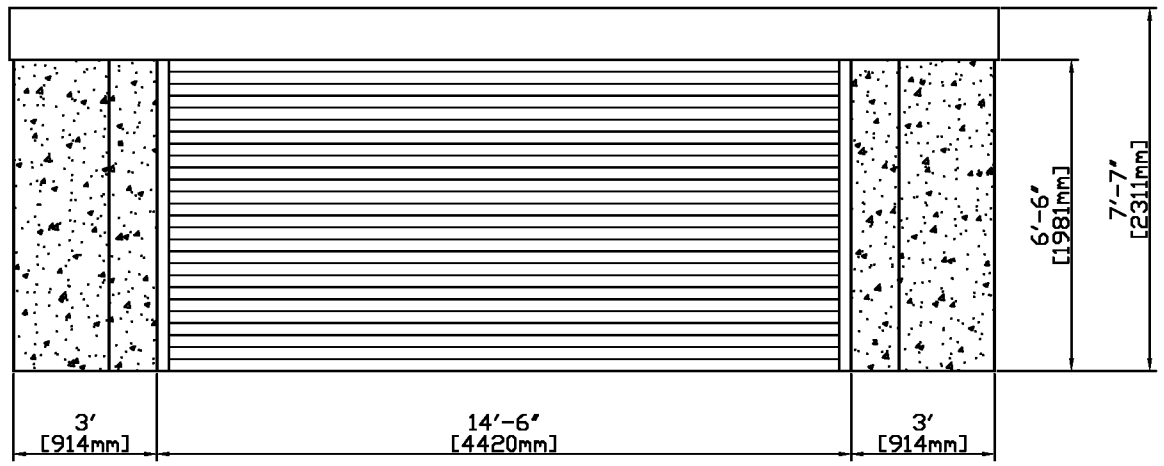

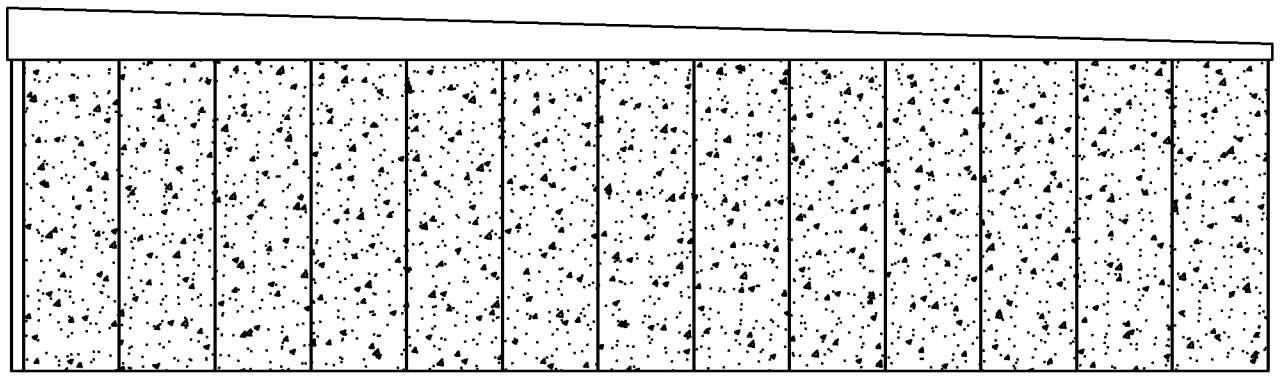

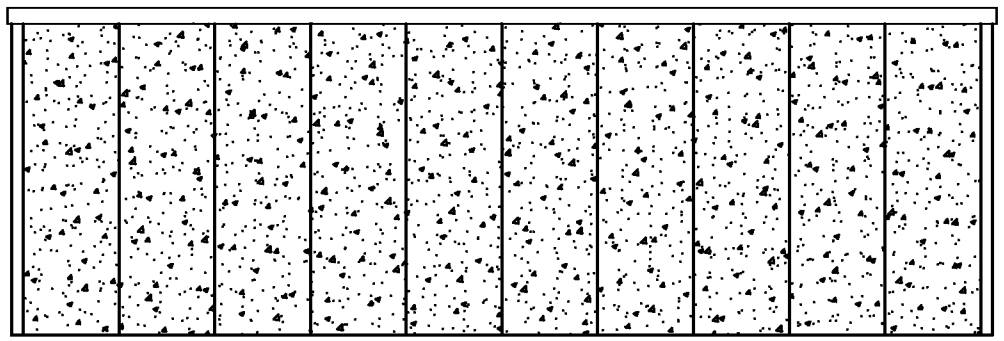

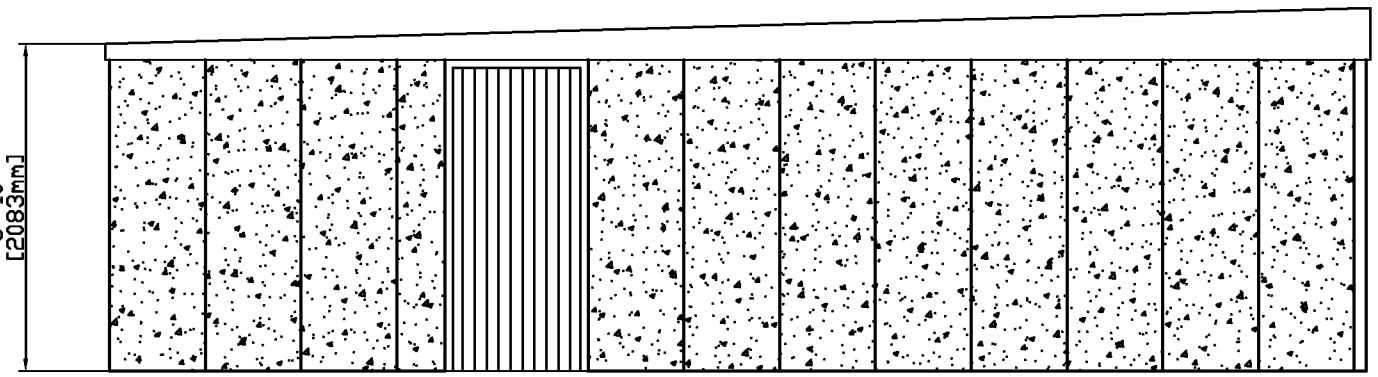

Proposed elevations

APEX UNIT 26'3L x 20'6W

Walls - constructed from pre-cast machine-vibrated steel re-enforced concrete panels with spar pebbledash exterior finish on all elevations uos

Roof - corrugated galvanised steel sheeting, with Grafo-Therm anti-condensation lining to underside, supported on galvanised C-section steel trusses

Garage door - Hormann steel-framed up-and-over, horiz ribbed style (colur - white)

Personnel door - vertically ribbed steel (colour - white)

LidgetCompton
Albion Drive, Lidget Lane Ind. Est.,
Thurnscoe, Rotherham S63 0BA
Tel: 01709 881844 / Fax: 01709 881015
Web: www.lidget.co.uk Email: sales@lidget.co.uk

Drawn by R G Taylor
Questions/revisions to
robert.taylor@lidget.co.uk

Scale 1:50 | Drawn: 20.07.17

Copyright Lidget Concrete Ltd - not to be reproduced without express permission

ARUN DISTRICT COUNCIL A/117/17/HH