

ARUN DISTRICT COUNCIL A/118/20/HH

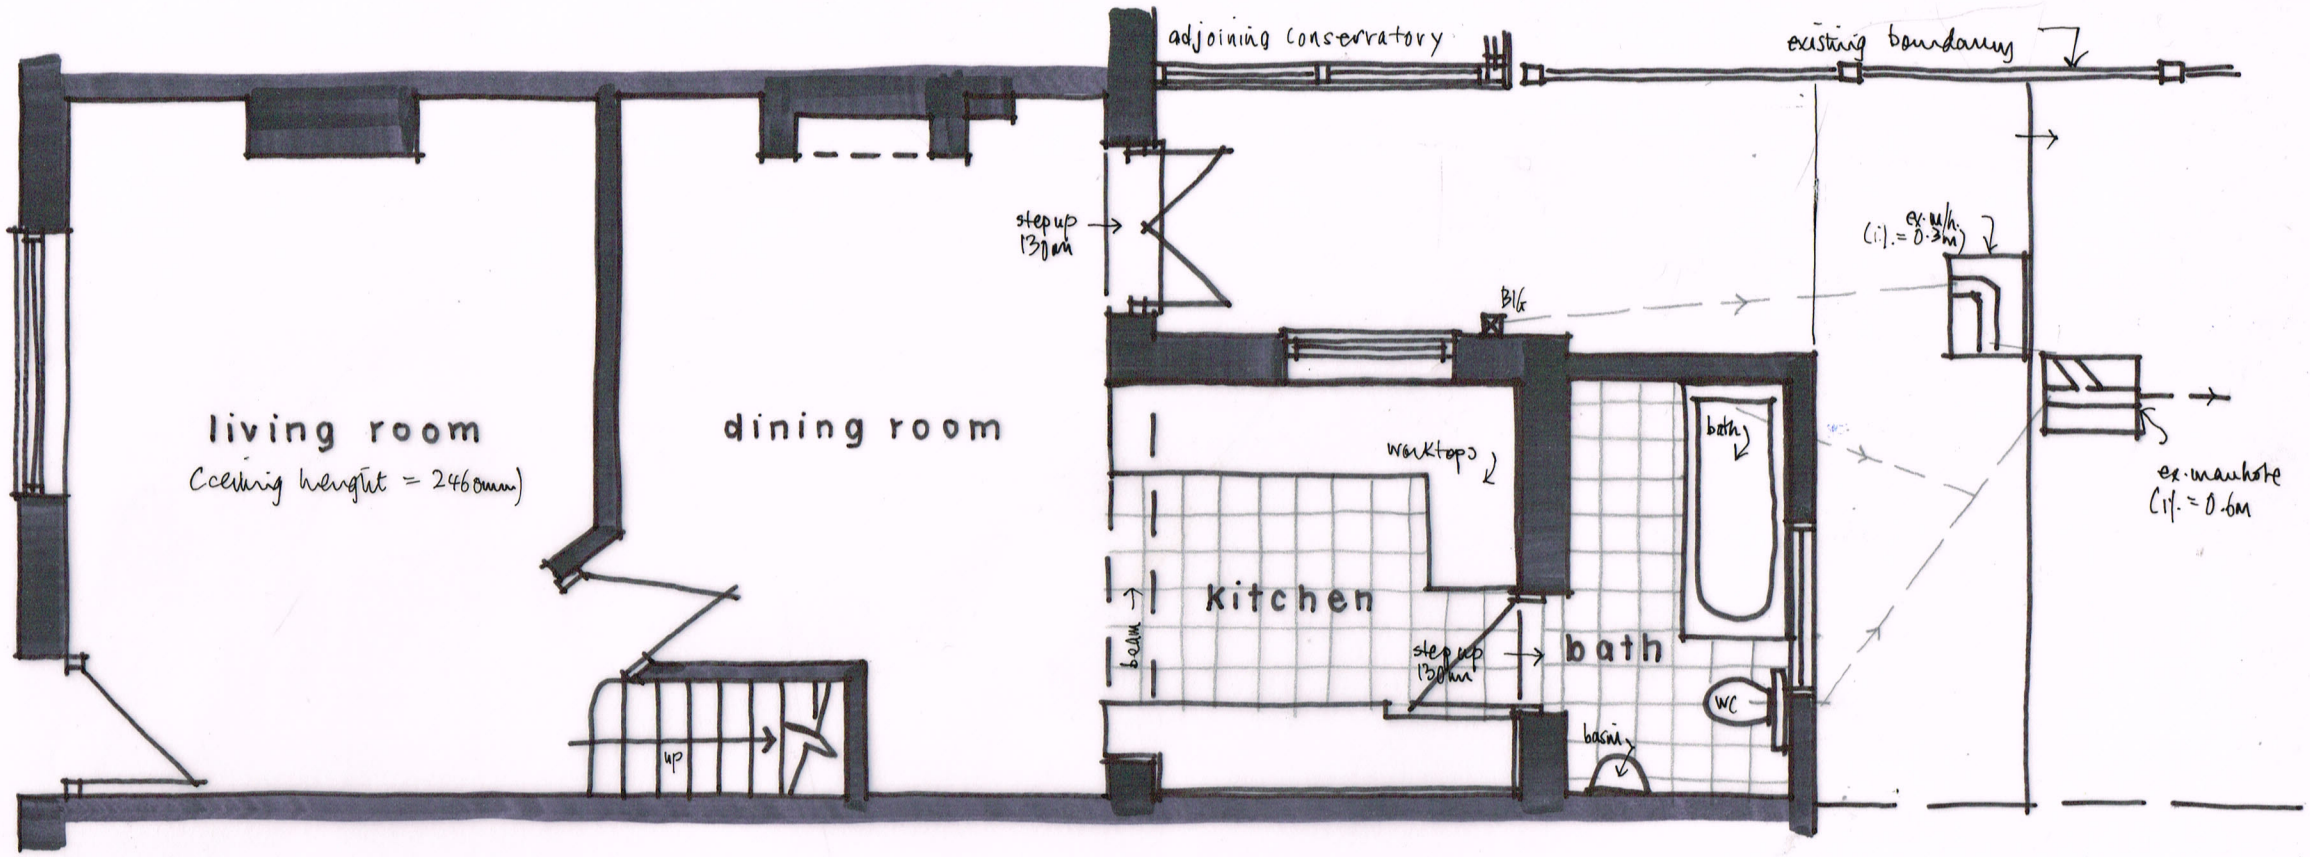


GROUND FLOOR PLAN 1:50

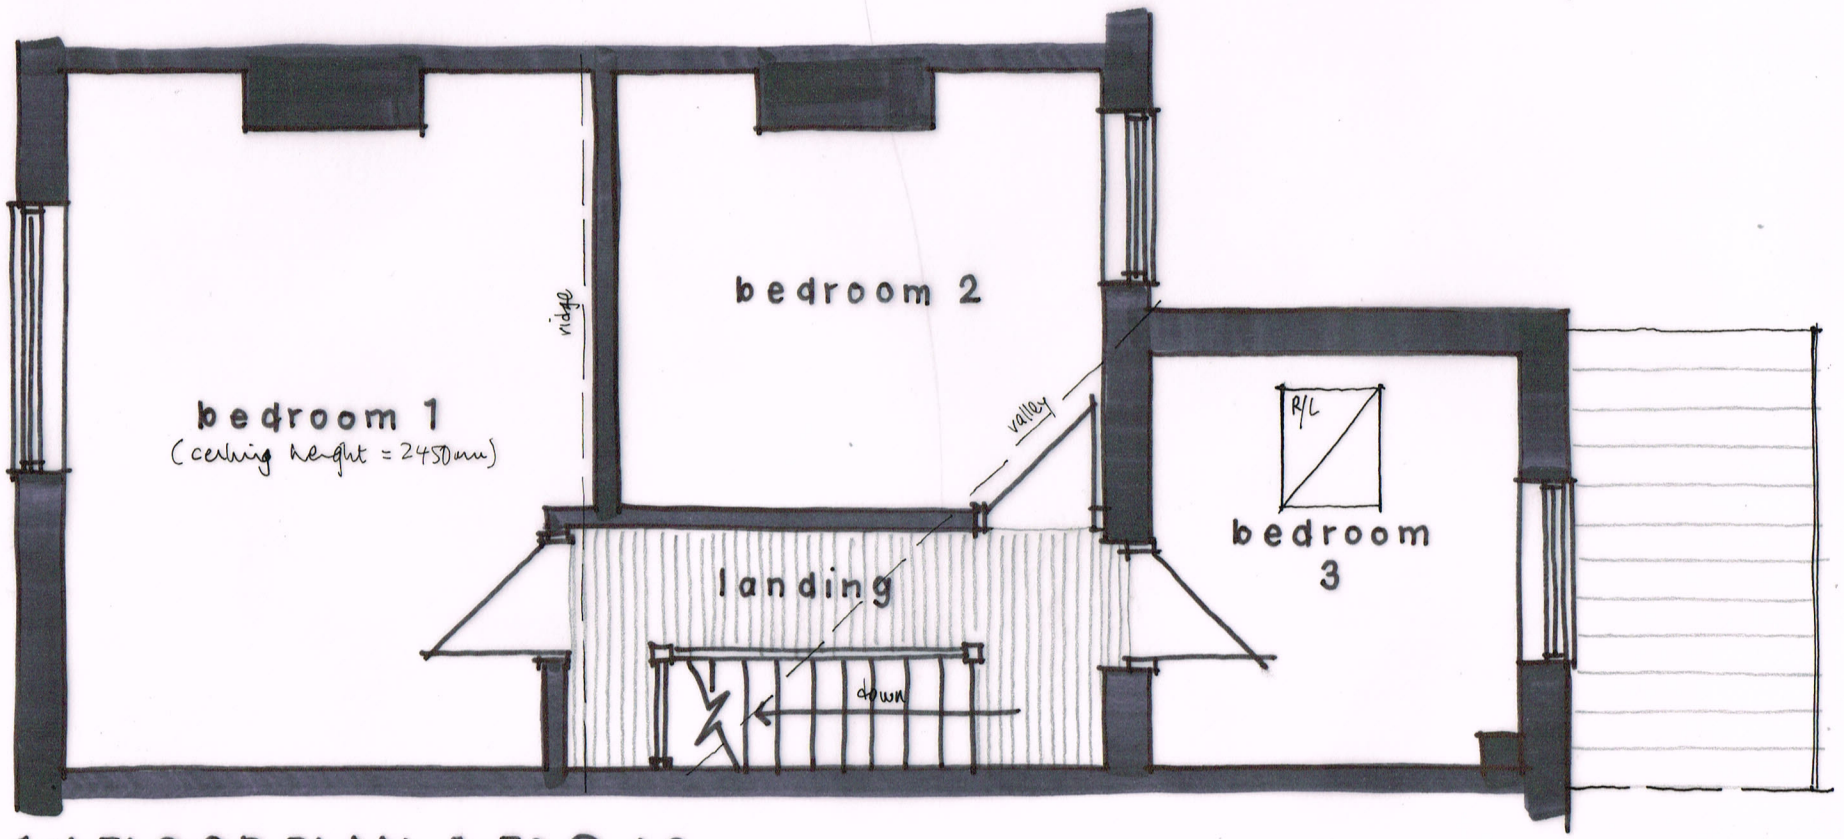


1st FLOOR PLAN 1:50 @ A3

0 1 2 3 4 5m
metres

Wayne Gander MCIAT
Architectural Technologist
98 Durrington Lane, Worthing
West Sussex BN13 2RQ
E : waynegander08@gmail.com

8 THE COTTRELLS, ANGMERING
Existing details 01

June 2020