

amendments				auth	chkd
rev	date	comment		GM	MR
A	30.01.15	Minor Amendments			



North East (Front Garden) Elevation 1:100



South East (Rectory Lane) Elevation 1:00




Elevation Bay Study chimney C1 1:50

Refer to Engineers report by BLB for assessment of structural integrity of chimney masonry and recommended temporary and remedial works



South West (Driveway) Elevation 1:100

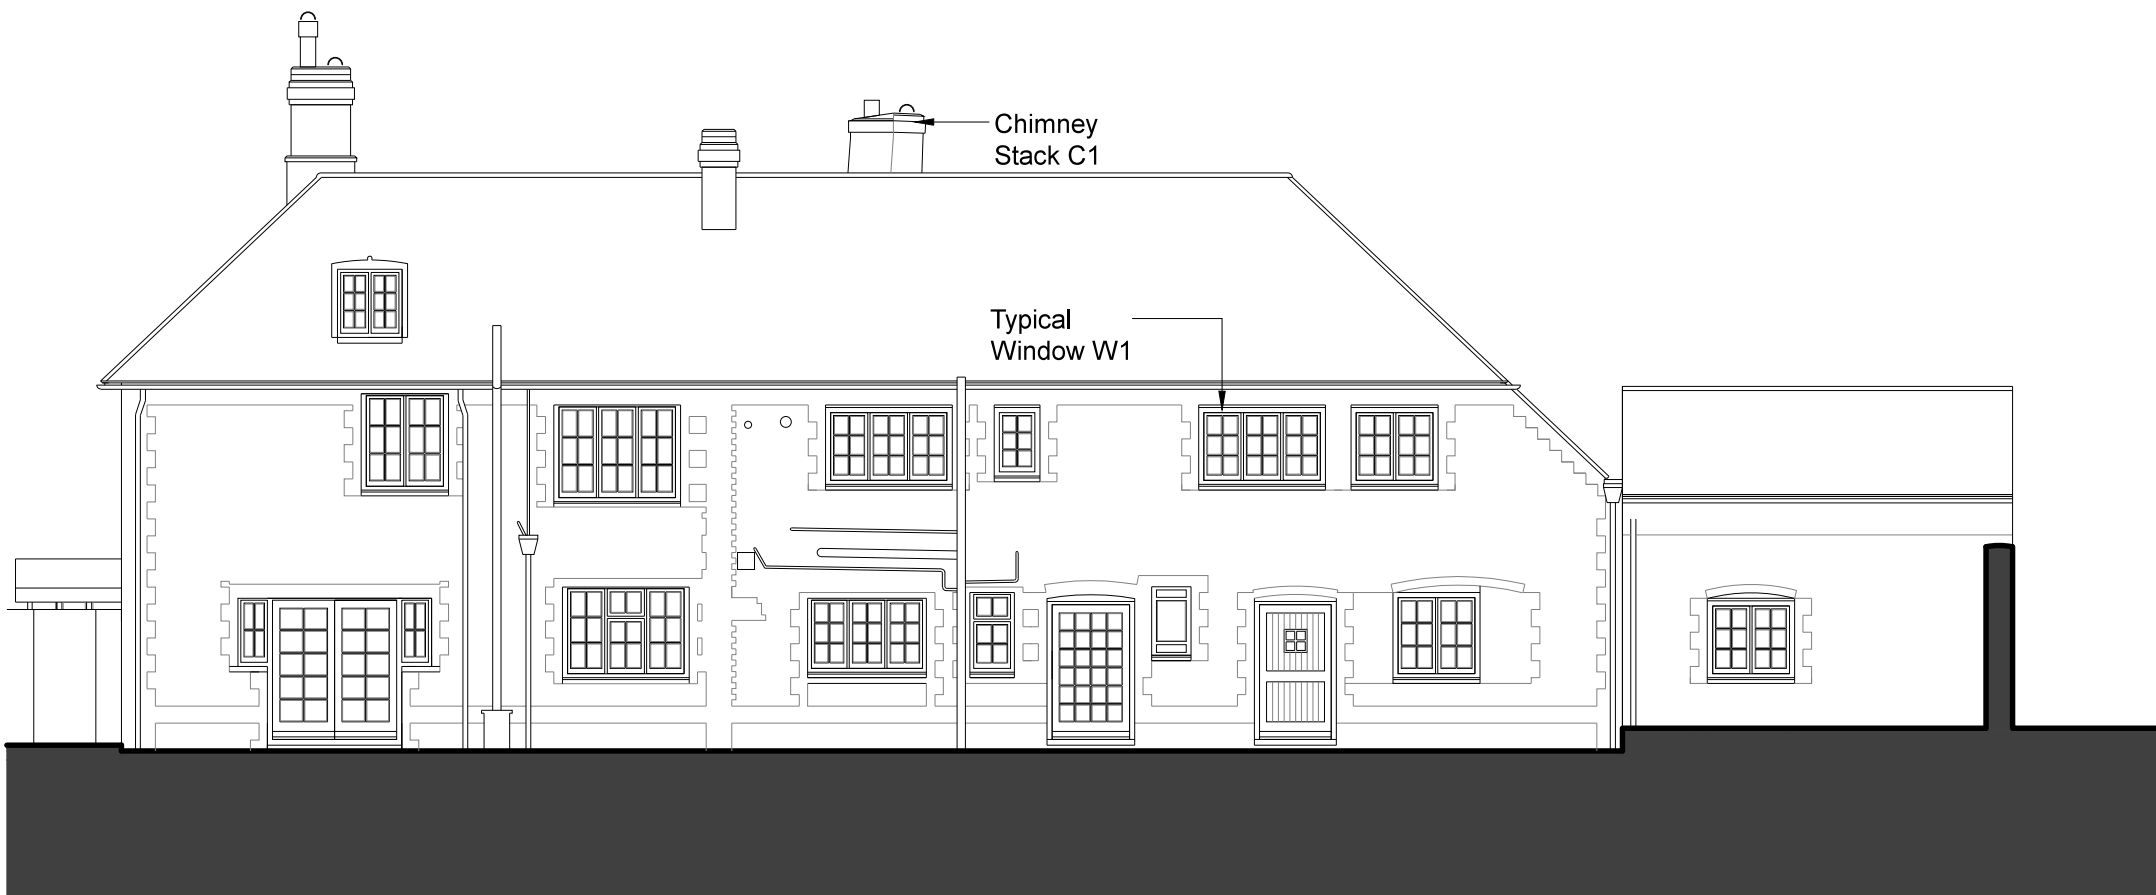

North West (Rear Garden) Elevation 1:100

- Window W1 - Original Window (see details EXG.004)
- Window W2 - Reproduction Window Bed FF05 (see details EXG.005)
- Window W3 - Reproduction Window En-suite FF06 (see details EXG.005)
- Window W4 - Replacement Window SF bedroom

Chimney Stack C1- Existing masonry chimney (see details above)

Note - Measured survey conducted in key areas only. Elevations drawn from limited visual and photographic survey only and should not be relied upon for dimensional accuracy.

client		drawing number		revision	
Braithwaite & Co.		0343.EXG.003		A	
project		drawing title			
Church Farm House		Existing Elevations			
Rectory Lane					
Angmering		Measured Survey			
drawn by		checked by	riba work stage	date	scale/original sheet size
GM		MR	MS	Dec '14	1:100 @ A1
http://abirarchitects.co.uk studio@abirarchitects.co.uk				© ABIR Architects Ltd. Check all dimensions on site before work is undertaken. All goods, materials and workmanship to conform with current building regulations, BSS and COP's.	
unit 01, Beta House, St John's Road, Hove, BN3 2PX, United Kingdom					
Hove +44 (0)1273 724 384 Company No. 06877117					