



scale in metres 1:10

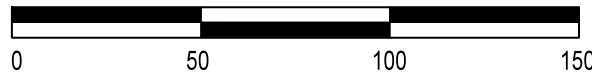


scale in millimetres 1:2


amendments				auth	chkd
rev	date	comment			
A	30.01.15	Window reference amended		GM	MR

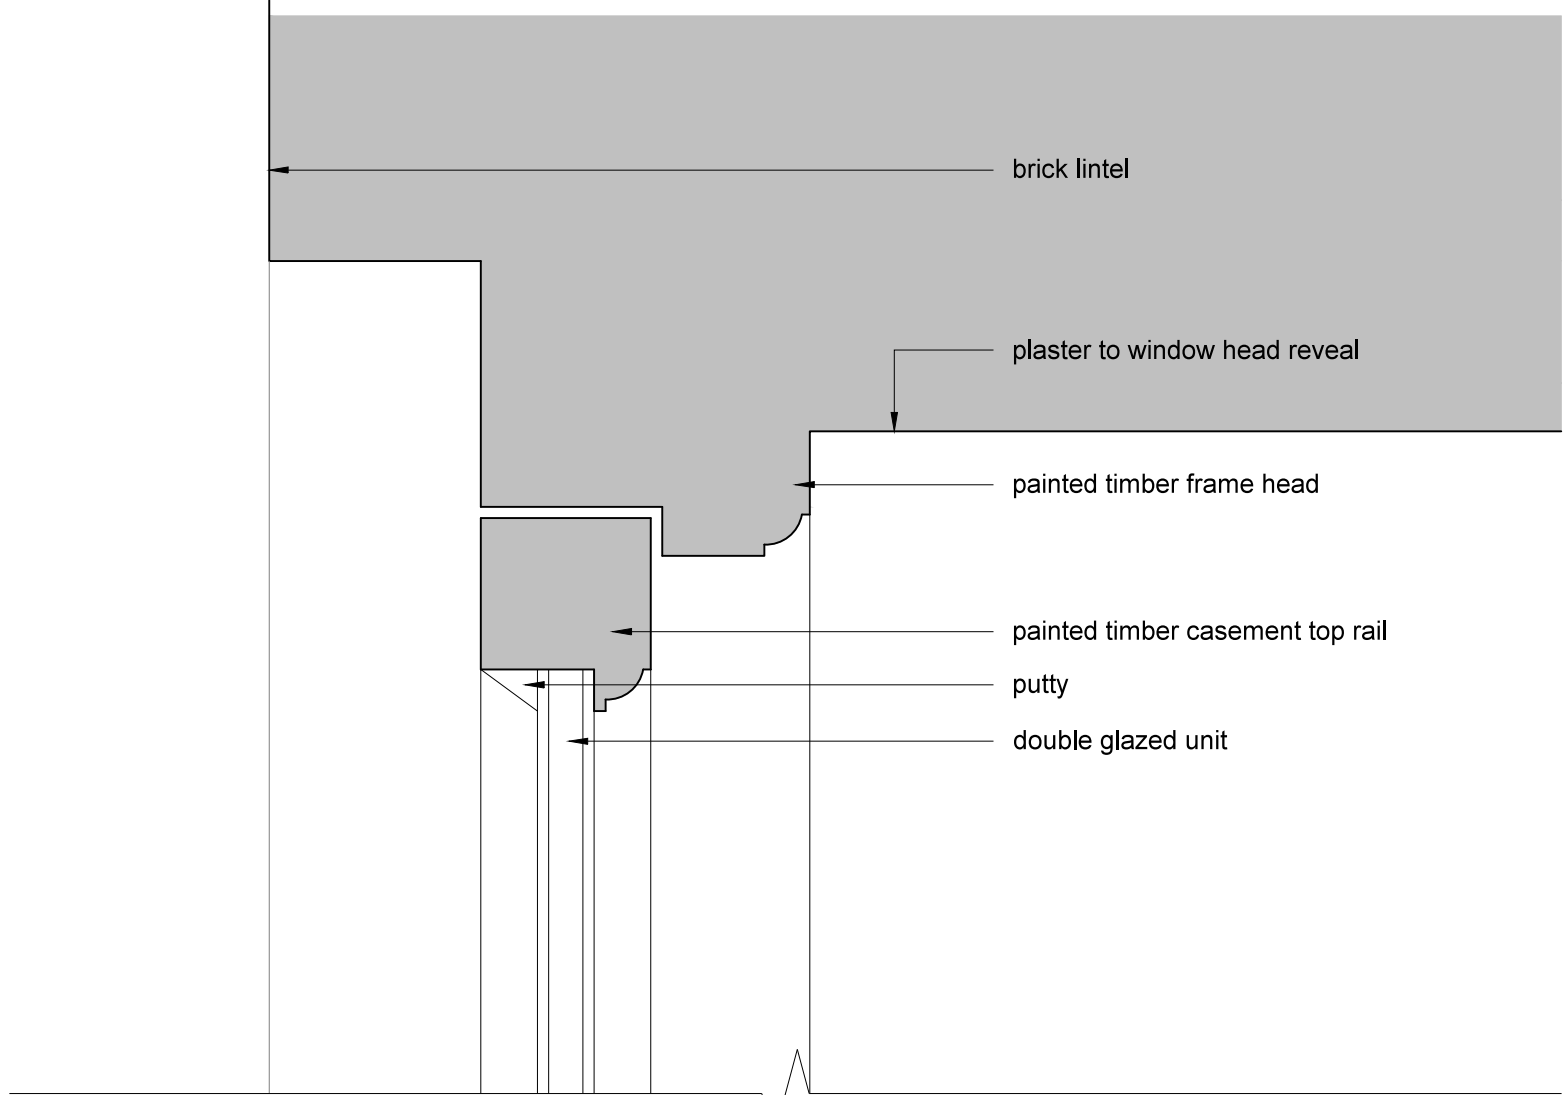


Head Detail 1:2

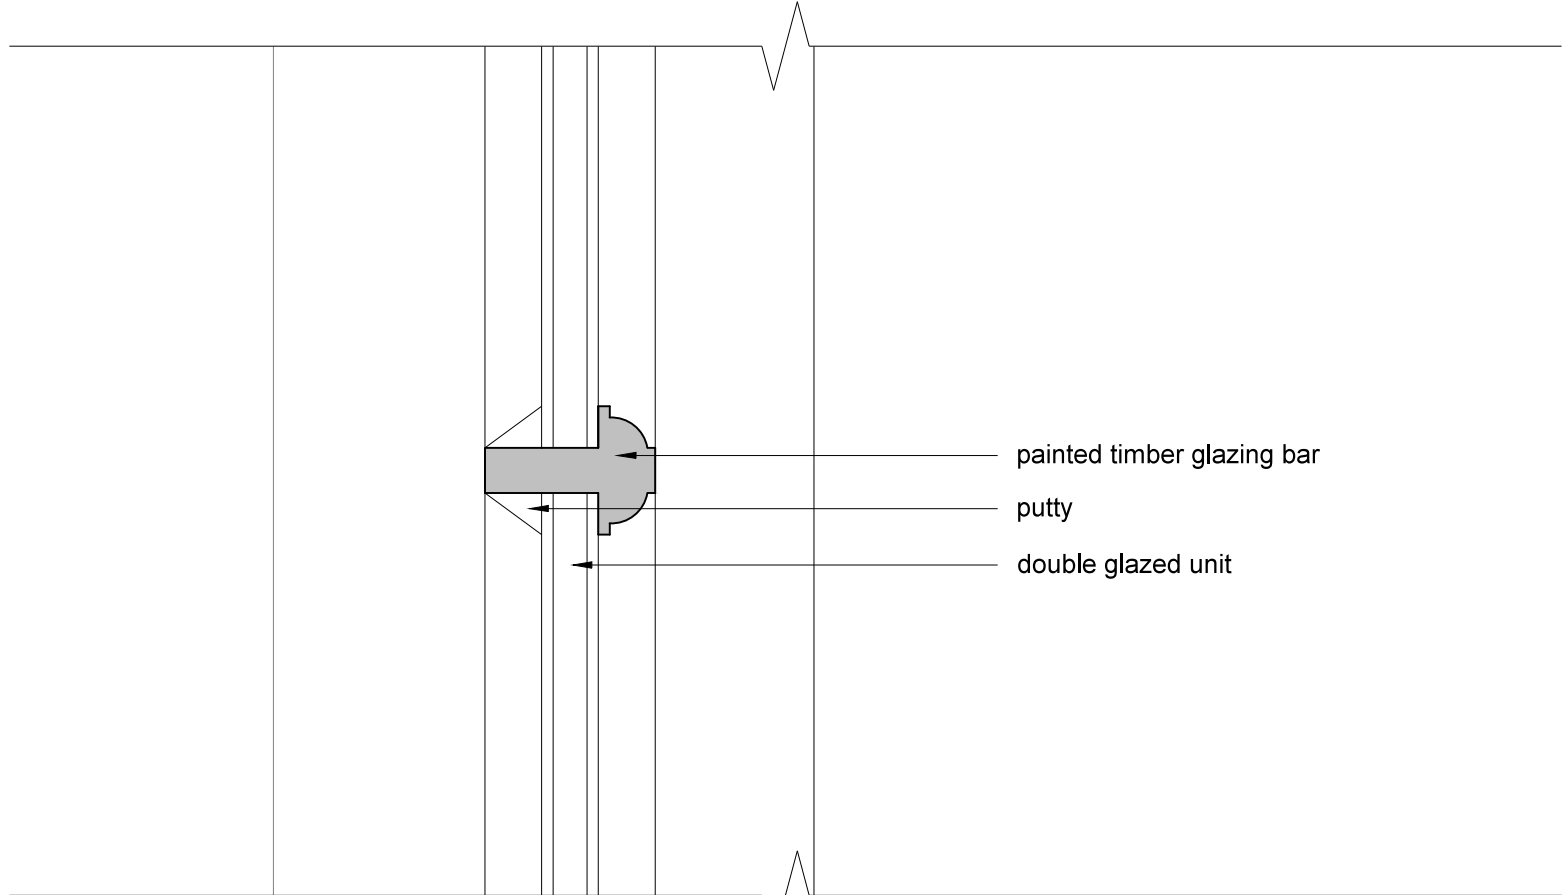

Glazing Bar Detail 1:2

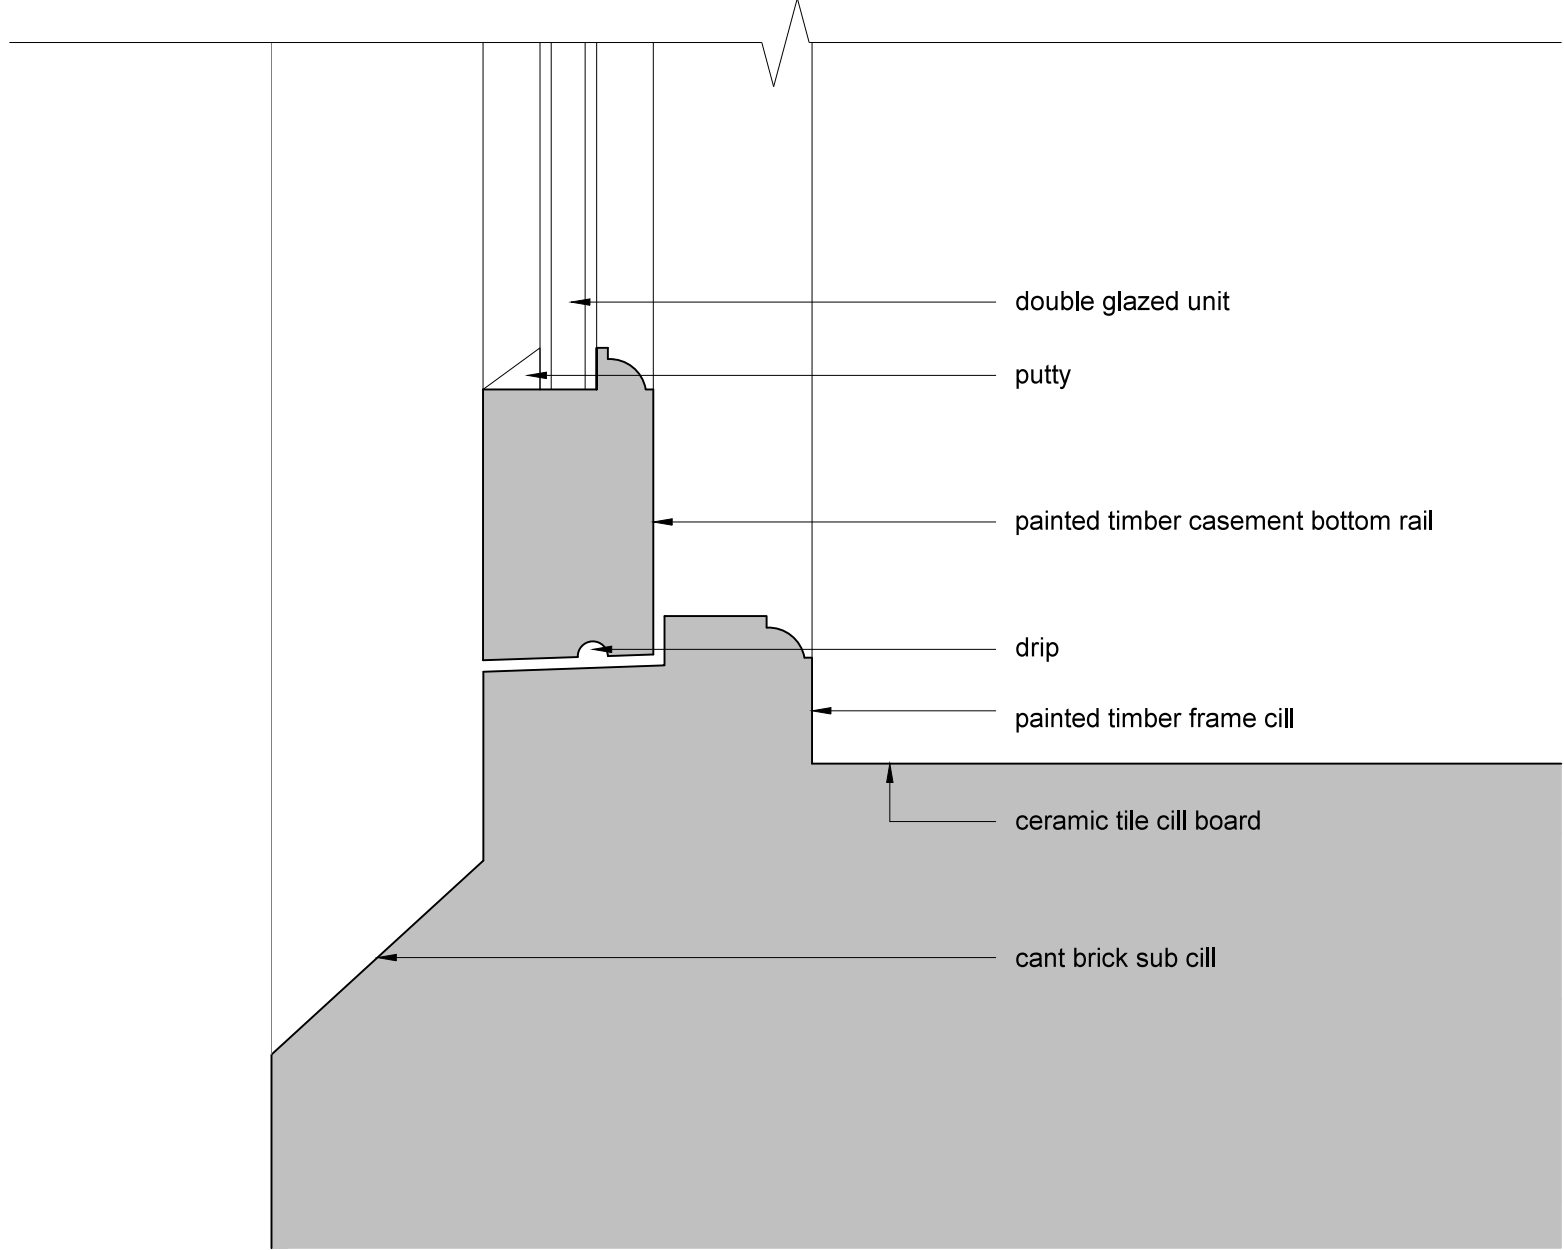


Cill Detail 1:2

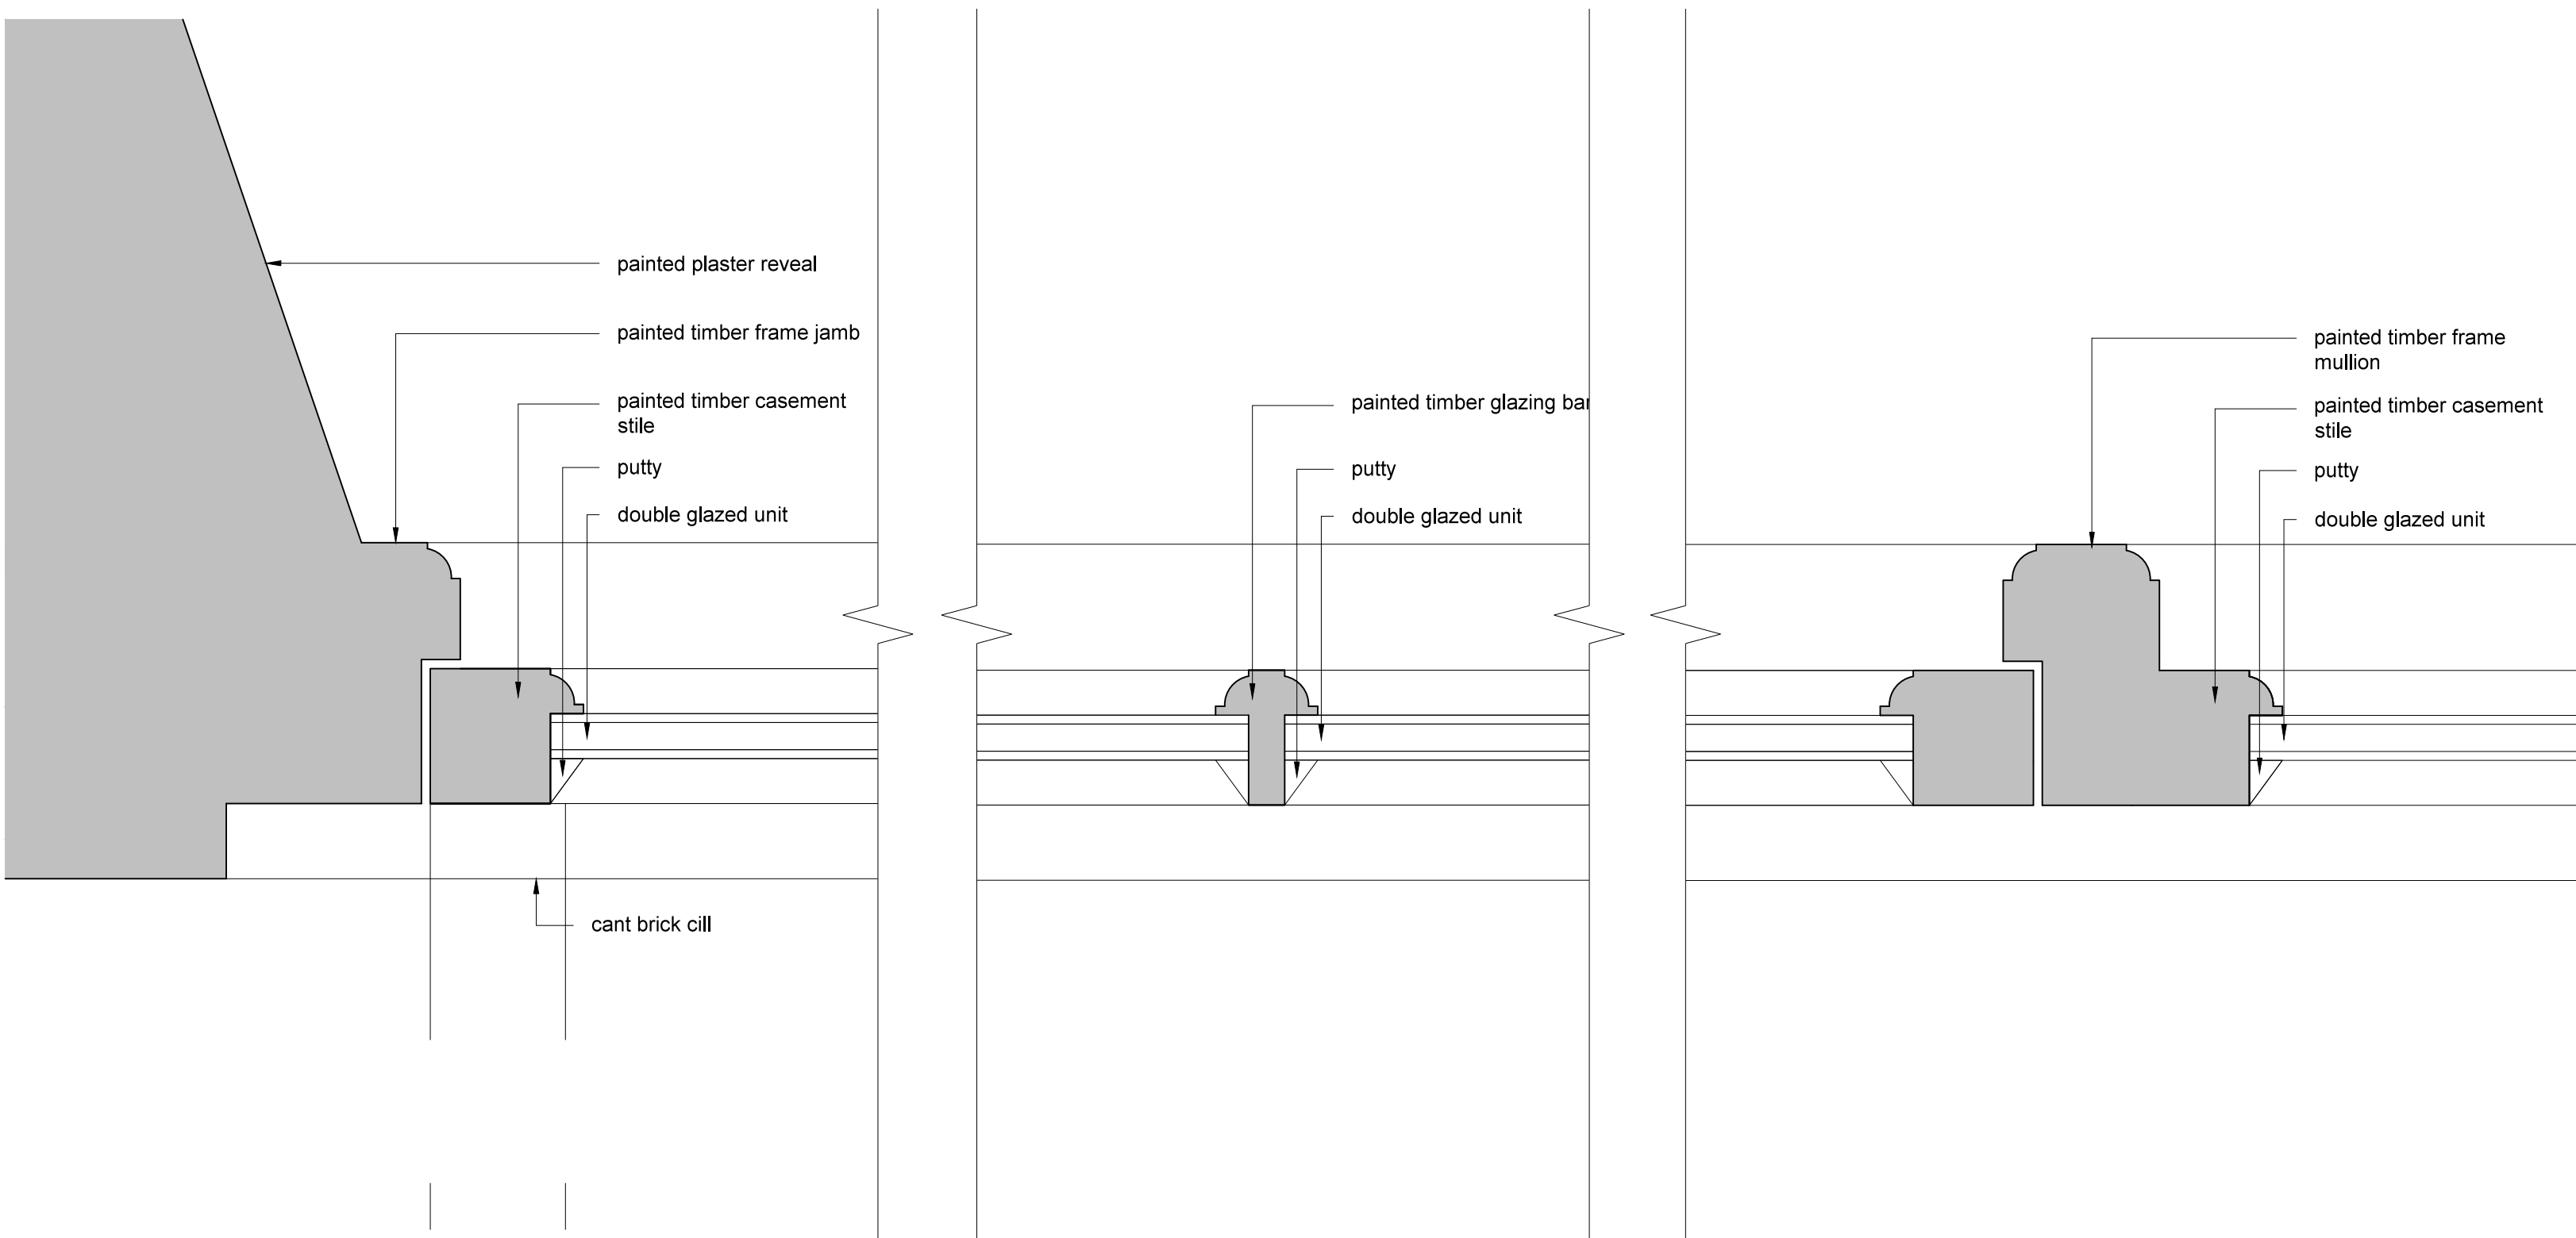


Jamb Detail 1:2

Glazing Bar Detail 1:2


Mullion Detail 1:2

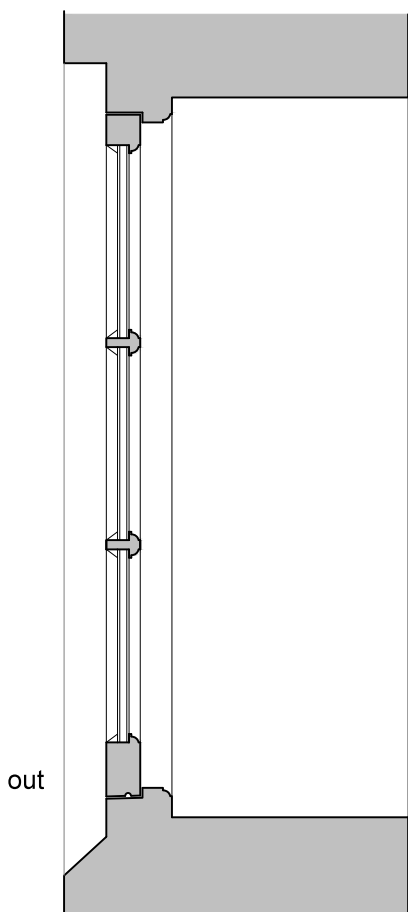

Section 1:10

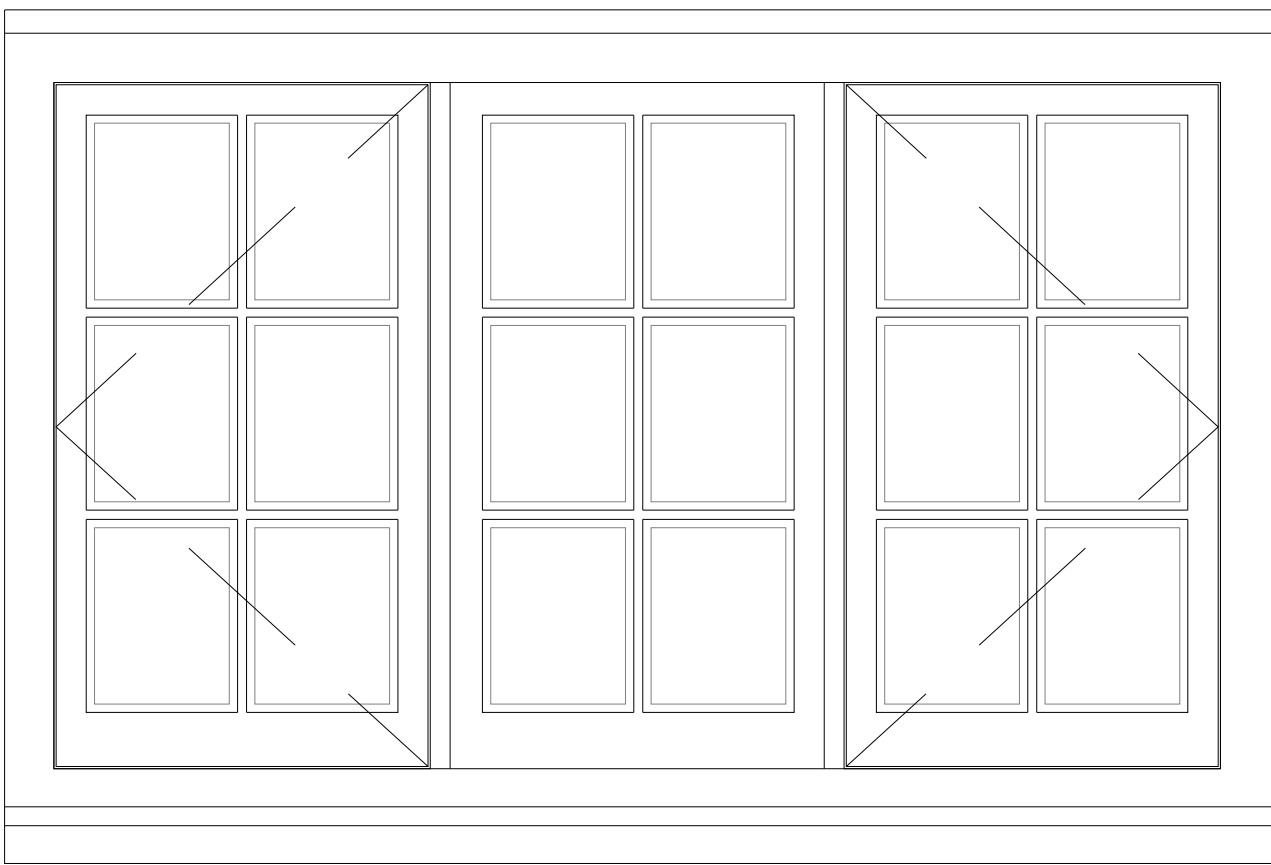

External Elevation 1:10

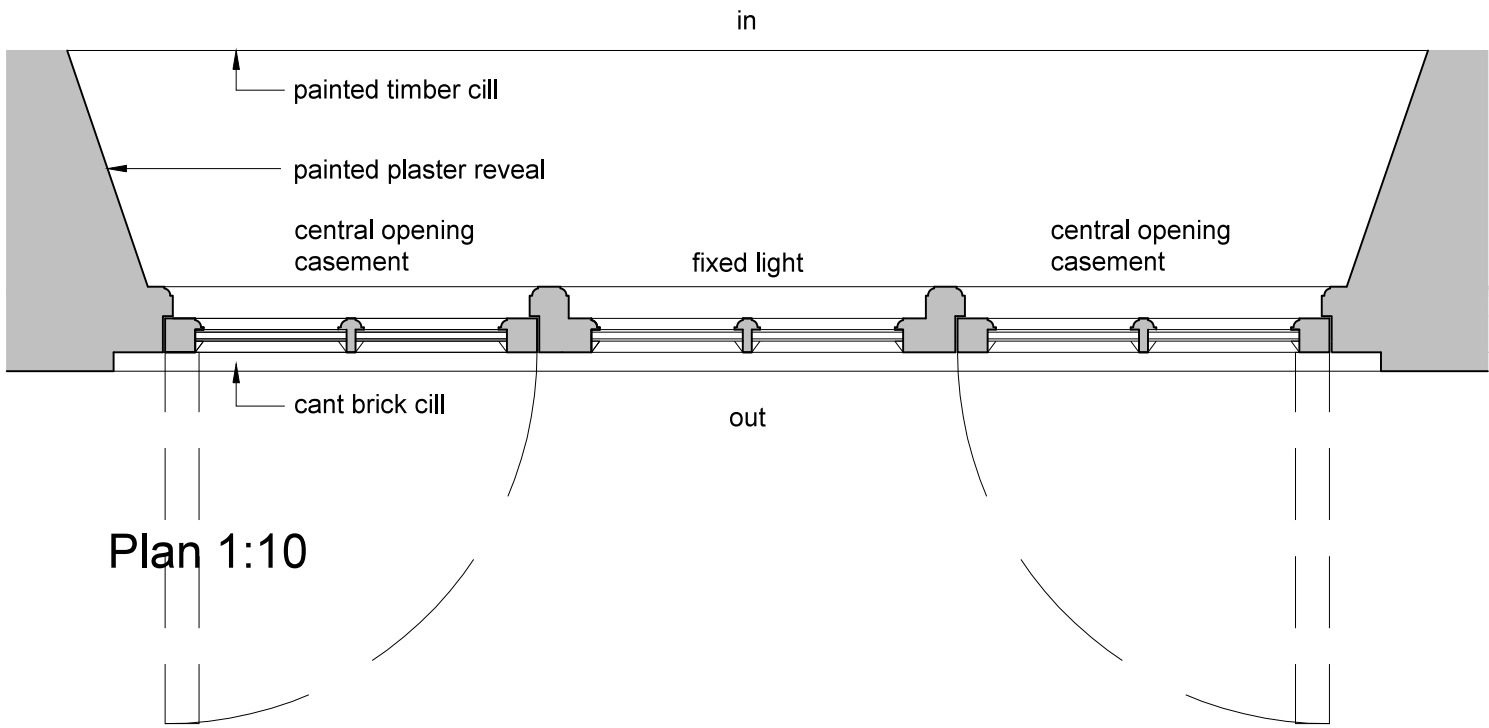

Plan 1:10

Note- Typical existing timber casement window surveyed in bedroom FF09

client	Braithwaite & Co.	drawing number	0343.EXG.004	revision	A
project	Church Farm House Rectory Lane Angmering	drawing title	Existing Window W1 Typical Casement Details Measured Survey	drawn by	GM
checked by	MR	riba work stage	MS	date	Dec '14
scale/original sheet size	Varies @ A1				

http://abirarchitects.co.uk studio@abirarchitects.co.uk
unit 01, Beta House, St John's Road, Hove, BN2 2TX, United Kingdom
Hove +44 (0)1273 724 384 Company No. 06877117

© ABIR Architects Ltd. Check all dimensions on site before work is undertaken. All goods, materials and workmanship to conform with current building regulations, BSS and COP's.

ABIR Architects Ltd

