






Head Detail 1:2

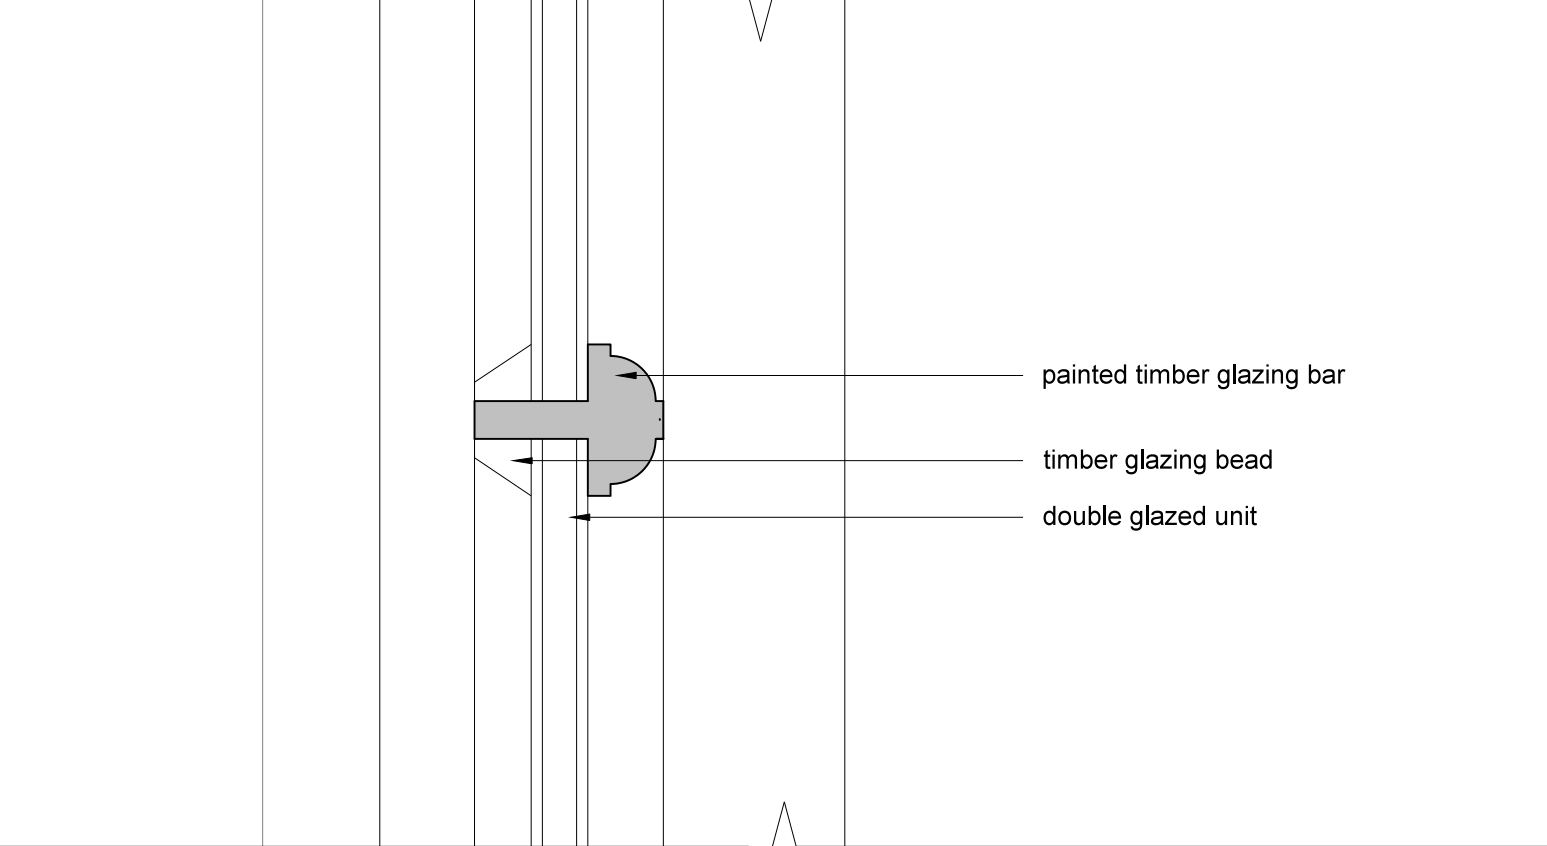

Glazing Bar Detail 1:2

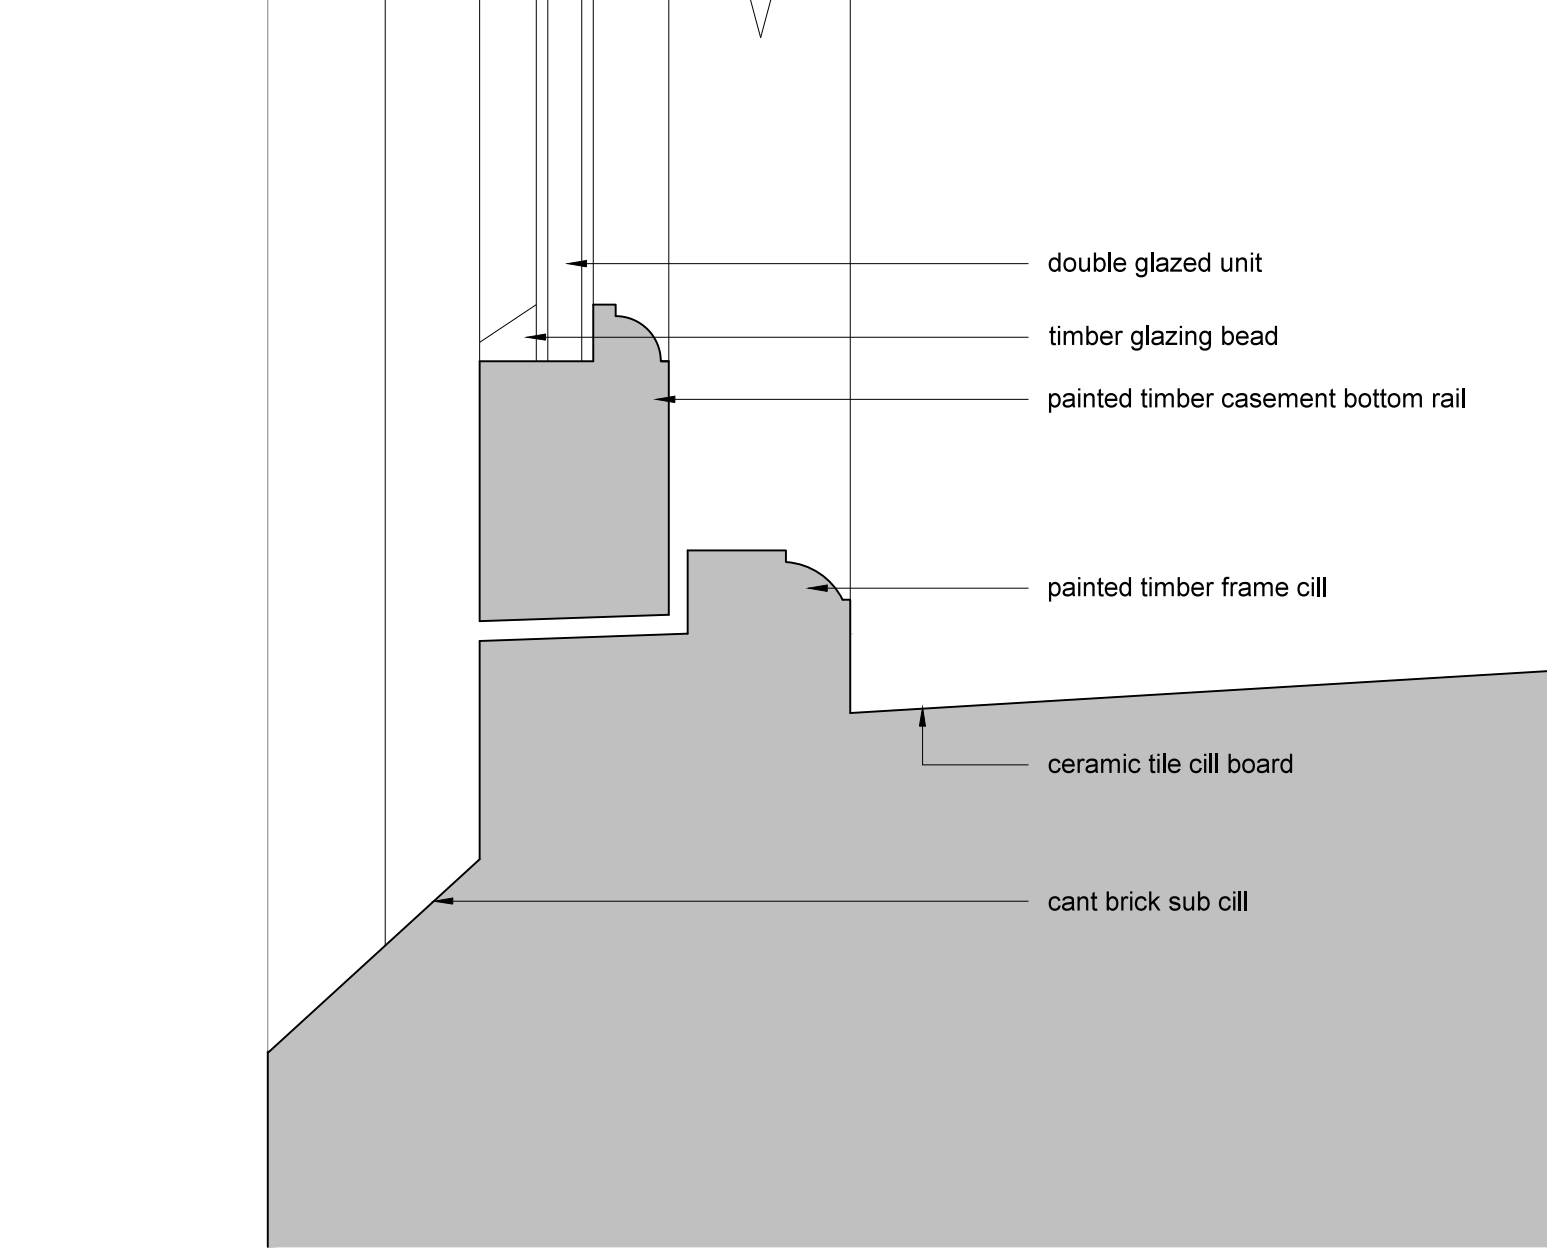


Cill Detail 1:2

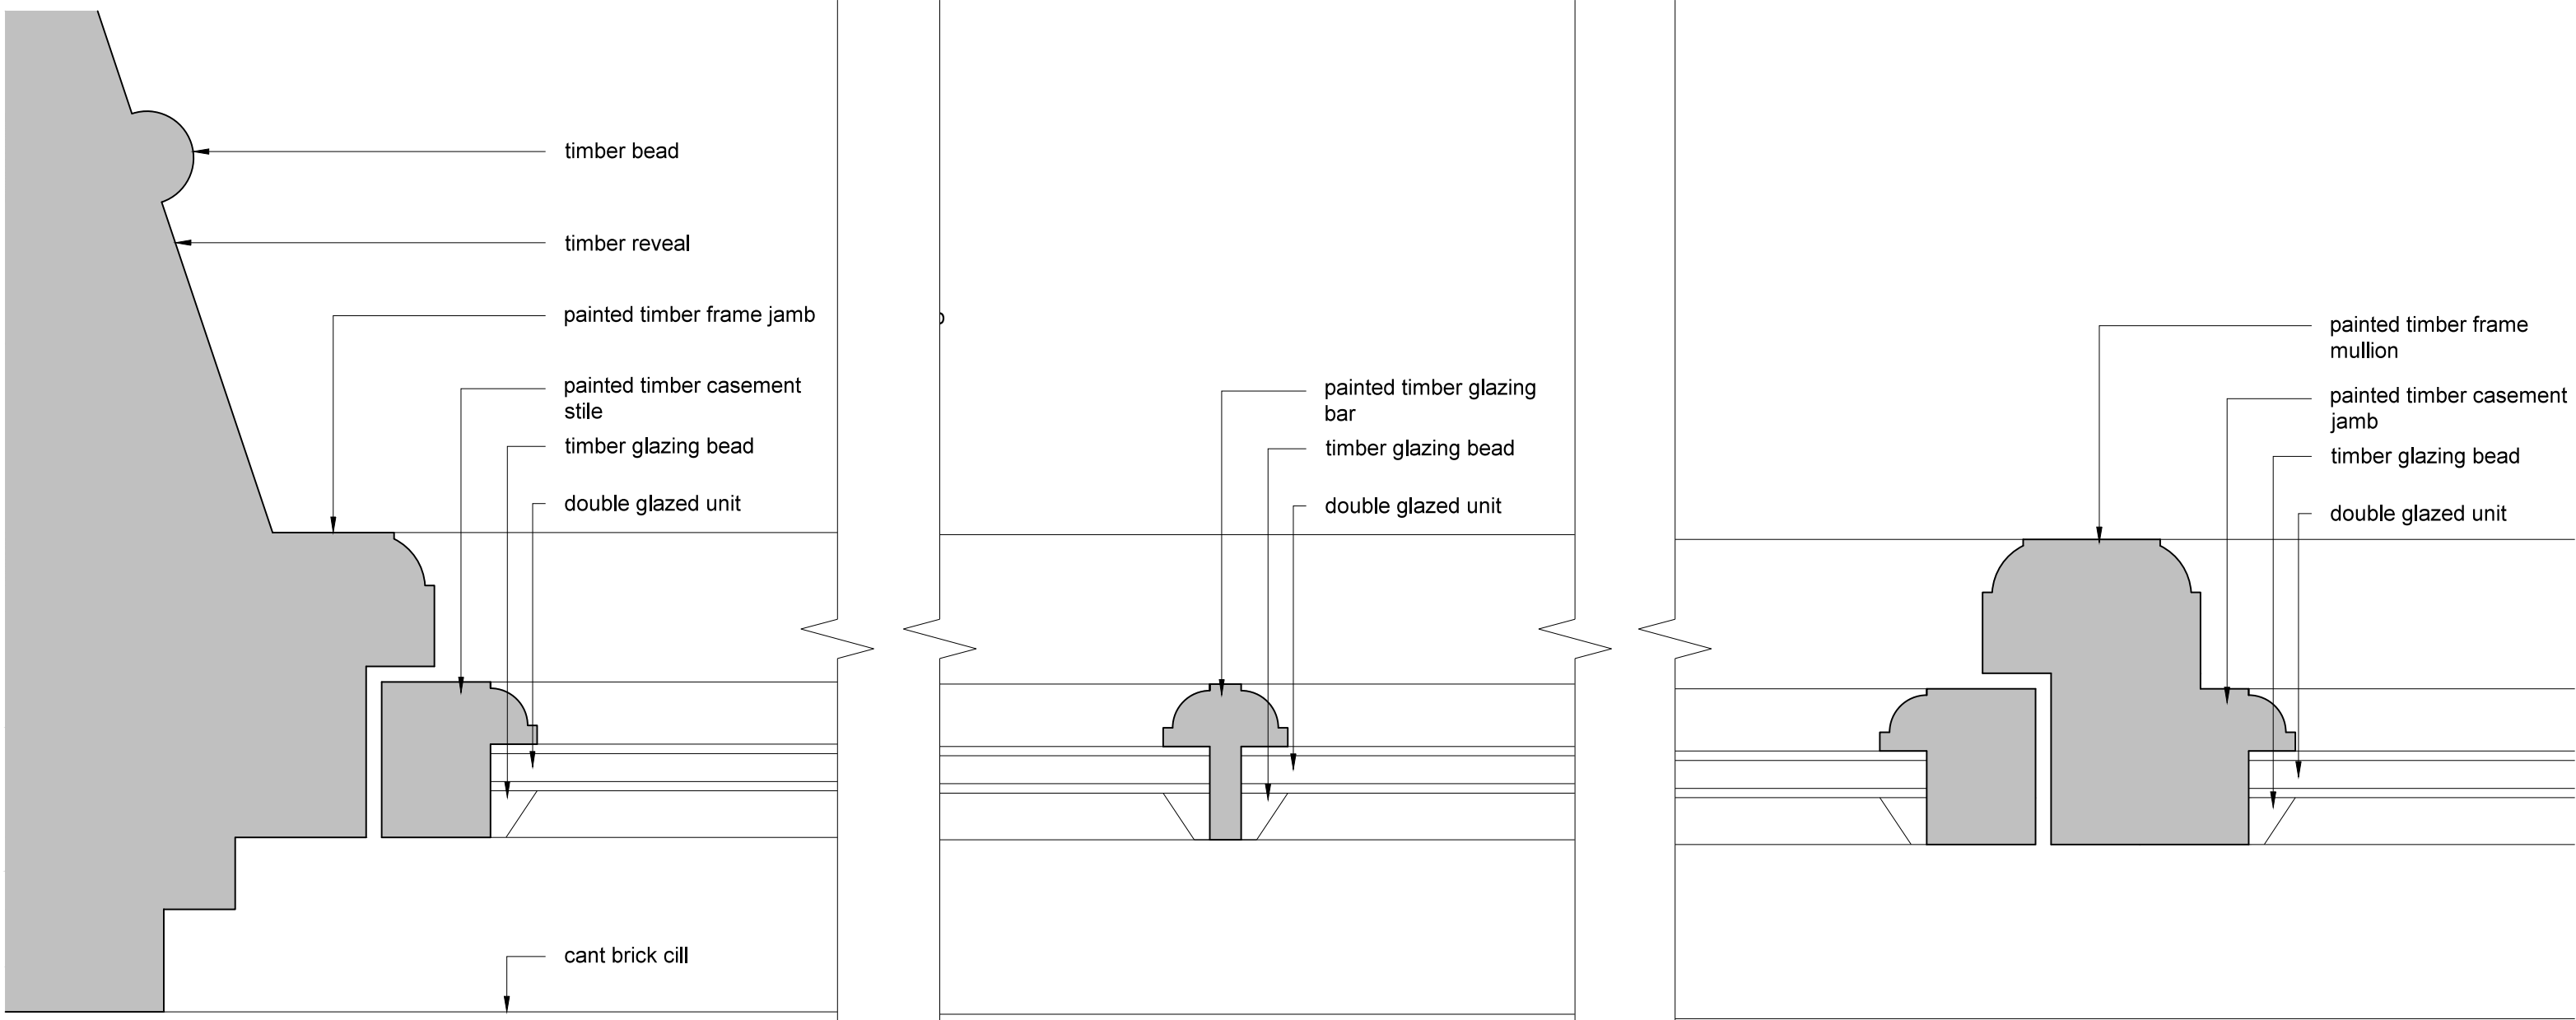


Jamb Detail 1:2

Glazing Bar Detail 1:2


Mullion Detail 1:2

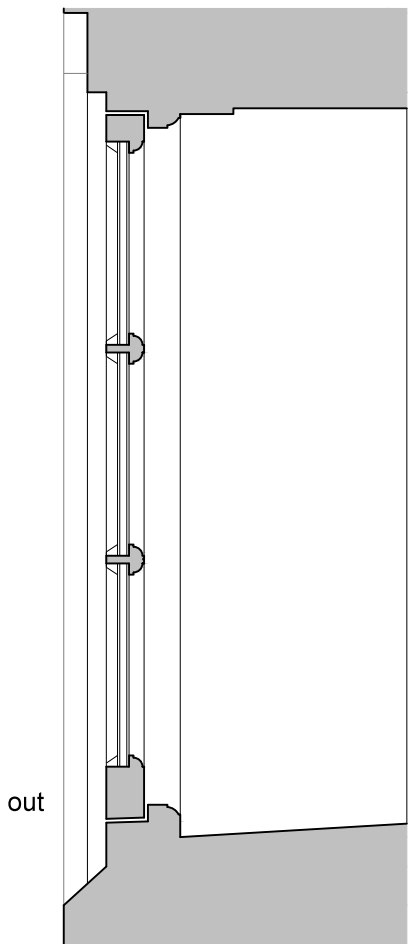


Section 1:10

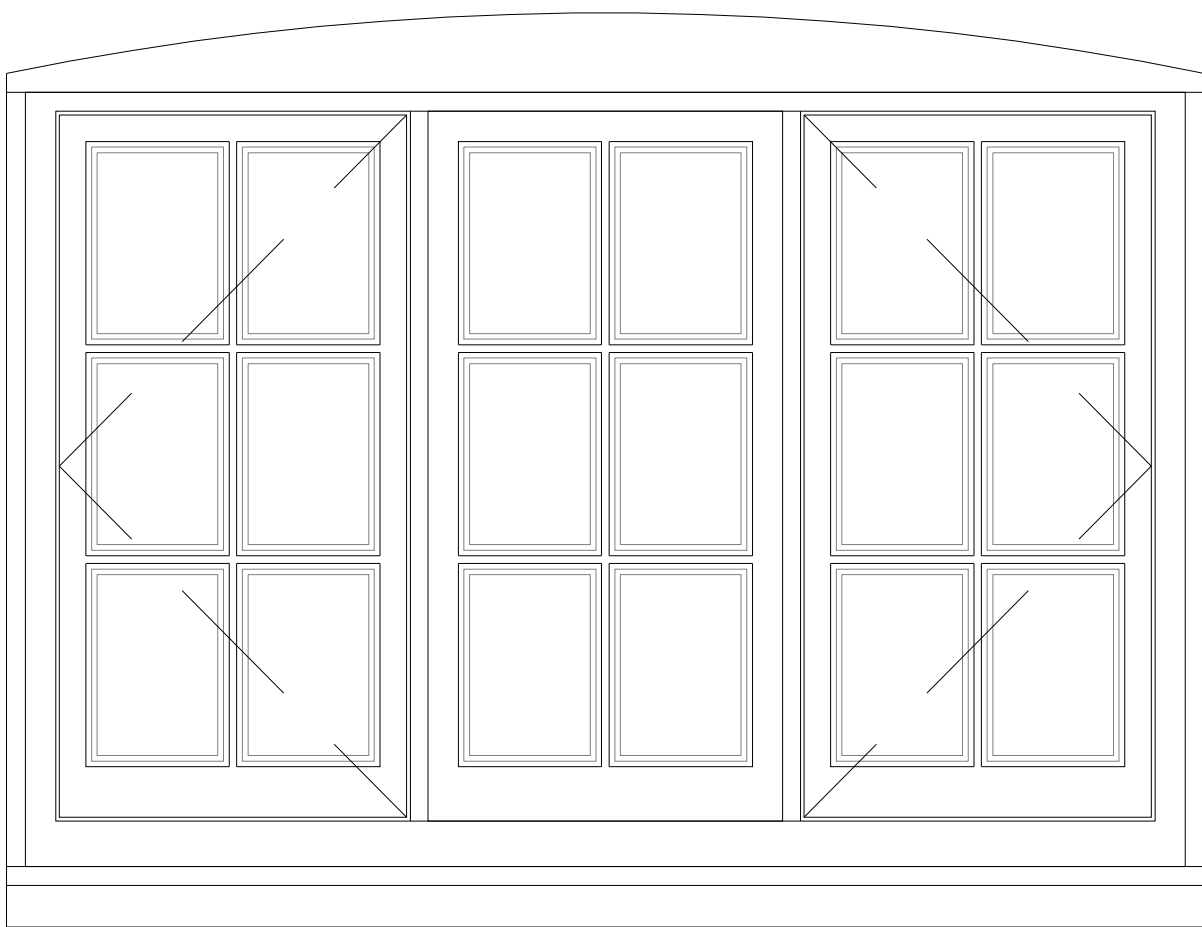

External Elevation 1:10

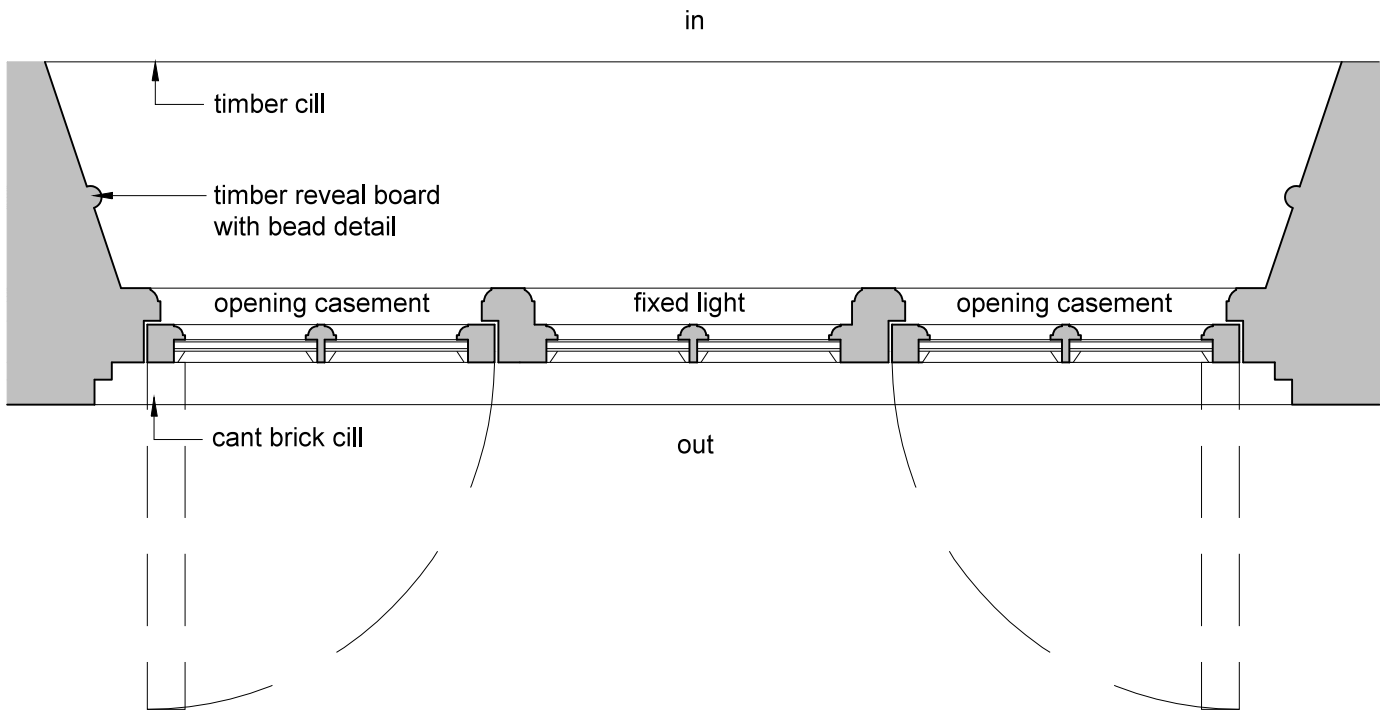

Plan 1:10

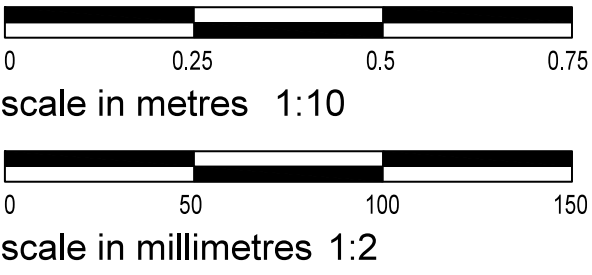

amendments				auth	chkd
rev	date	comment			
-	-	-		-	-

client	Braithwaite & Co.		drawing number	0343.EXG.005	revision	-
project	Church Farm House Rectory Lane Angmering		drawing title	Existing Windows W2 and W3 Typical Casement Details Measured Survey		
drawn by	GM	checked by	MR	riba work stage	MS	date
						Dec '14
						scale/original sheet size
						Varies @ A1
http://abirarchitects.co.uk studio@abirarchitects.co.uk			© ABIR Architects Ltd. Check all dimensions on site before work is undertaken. All goods, materials and workmanship to conform with current building regulations, BSS and COP's.			
unit 01, Beta House, St John's Road, Hove, BN2 2TX, United Kingdom			Hove +44 (0)1273 724 384 Company No. 06877117			