






Head Detail 1:2

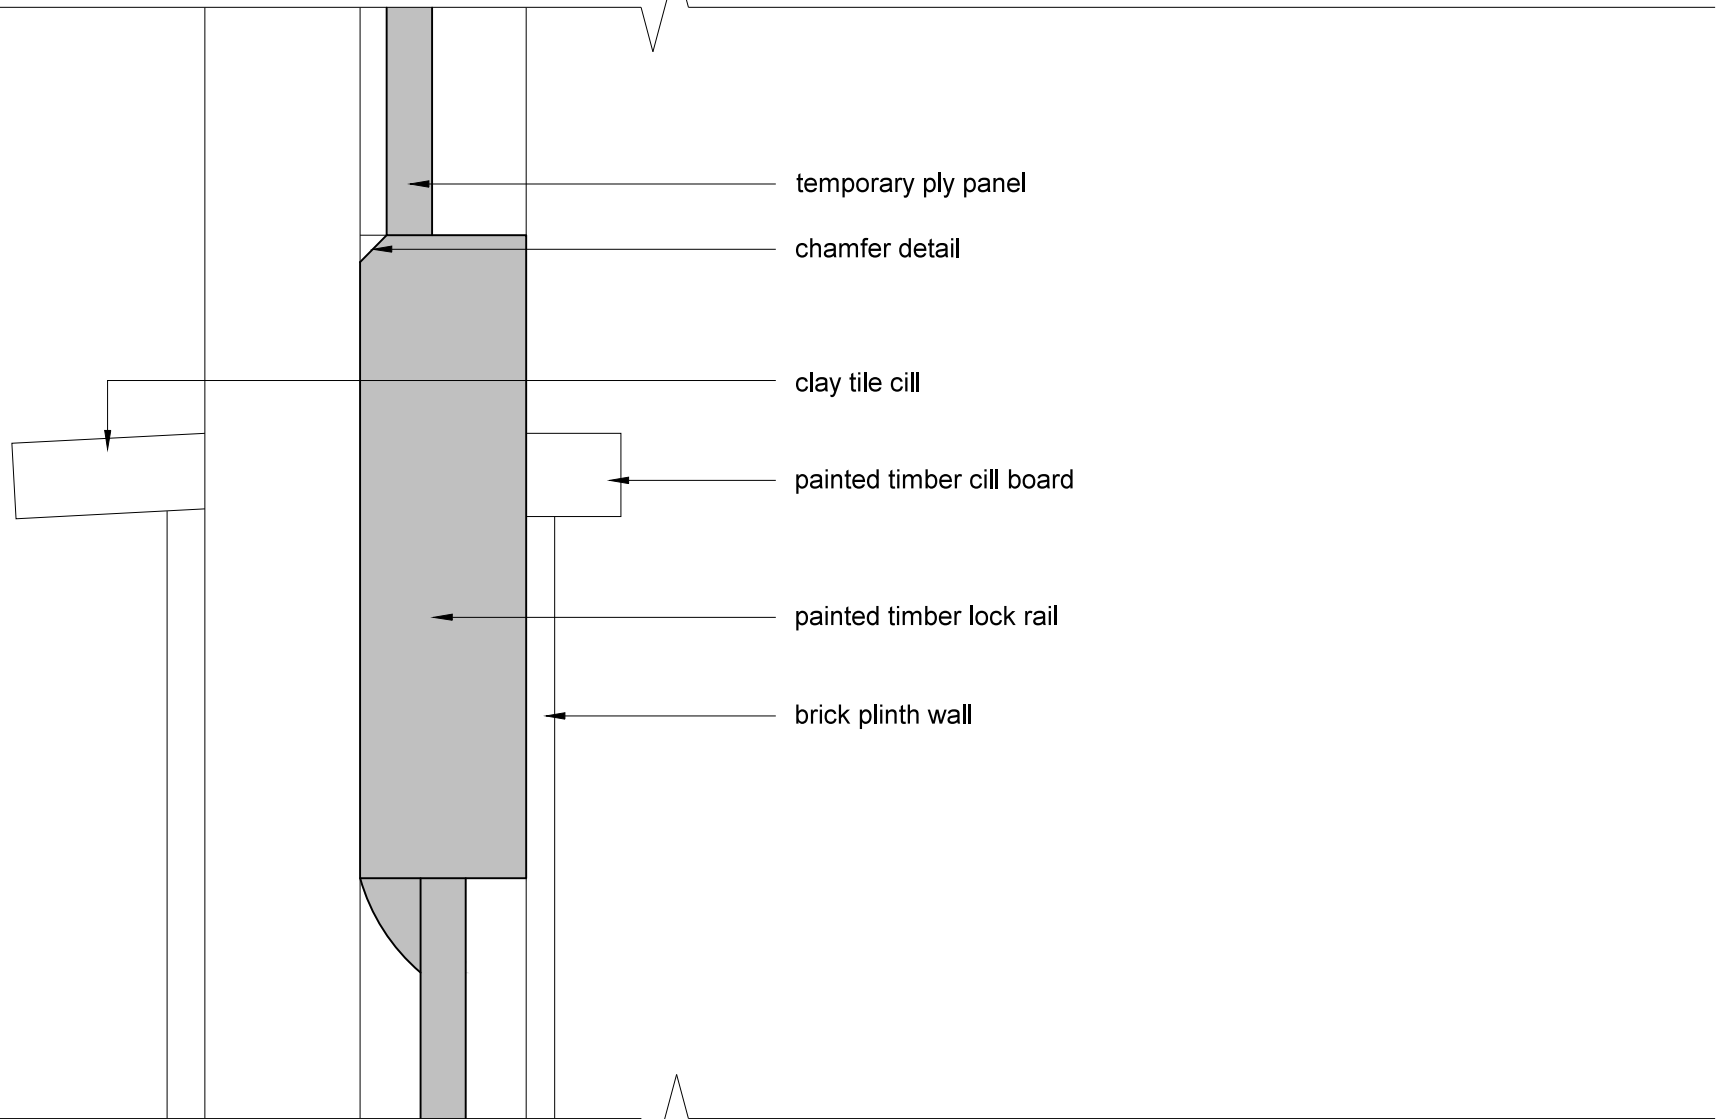

Mid-Rail Detail 1:2

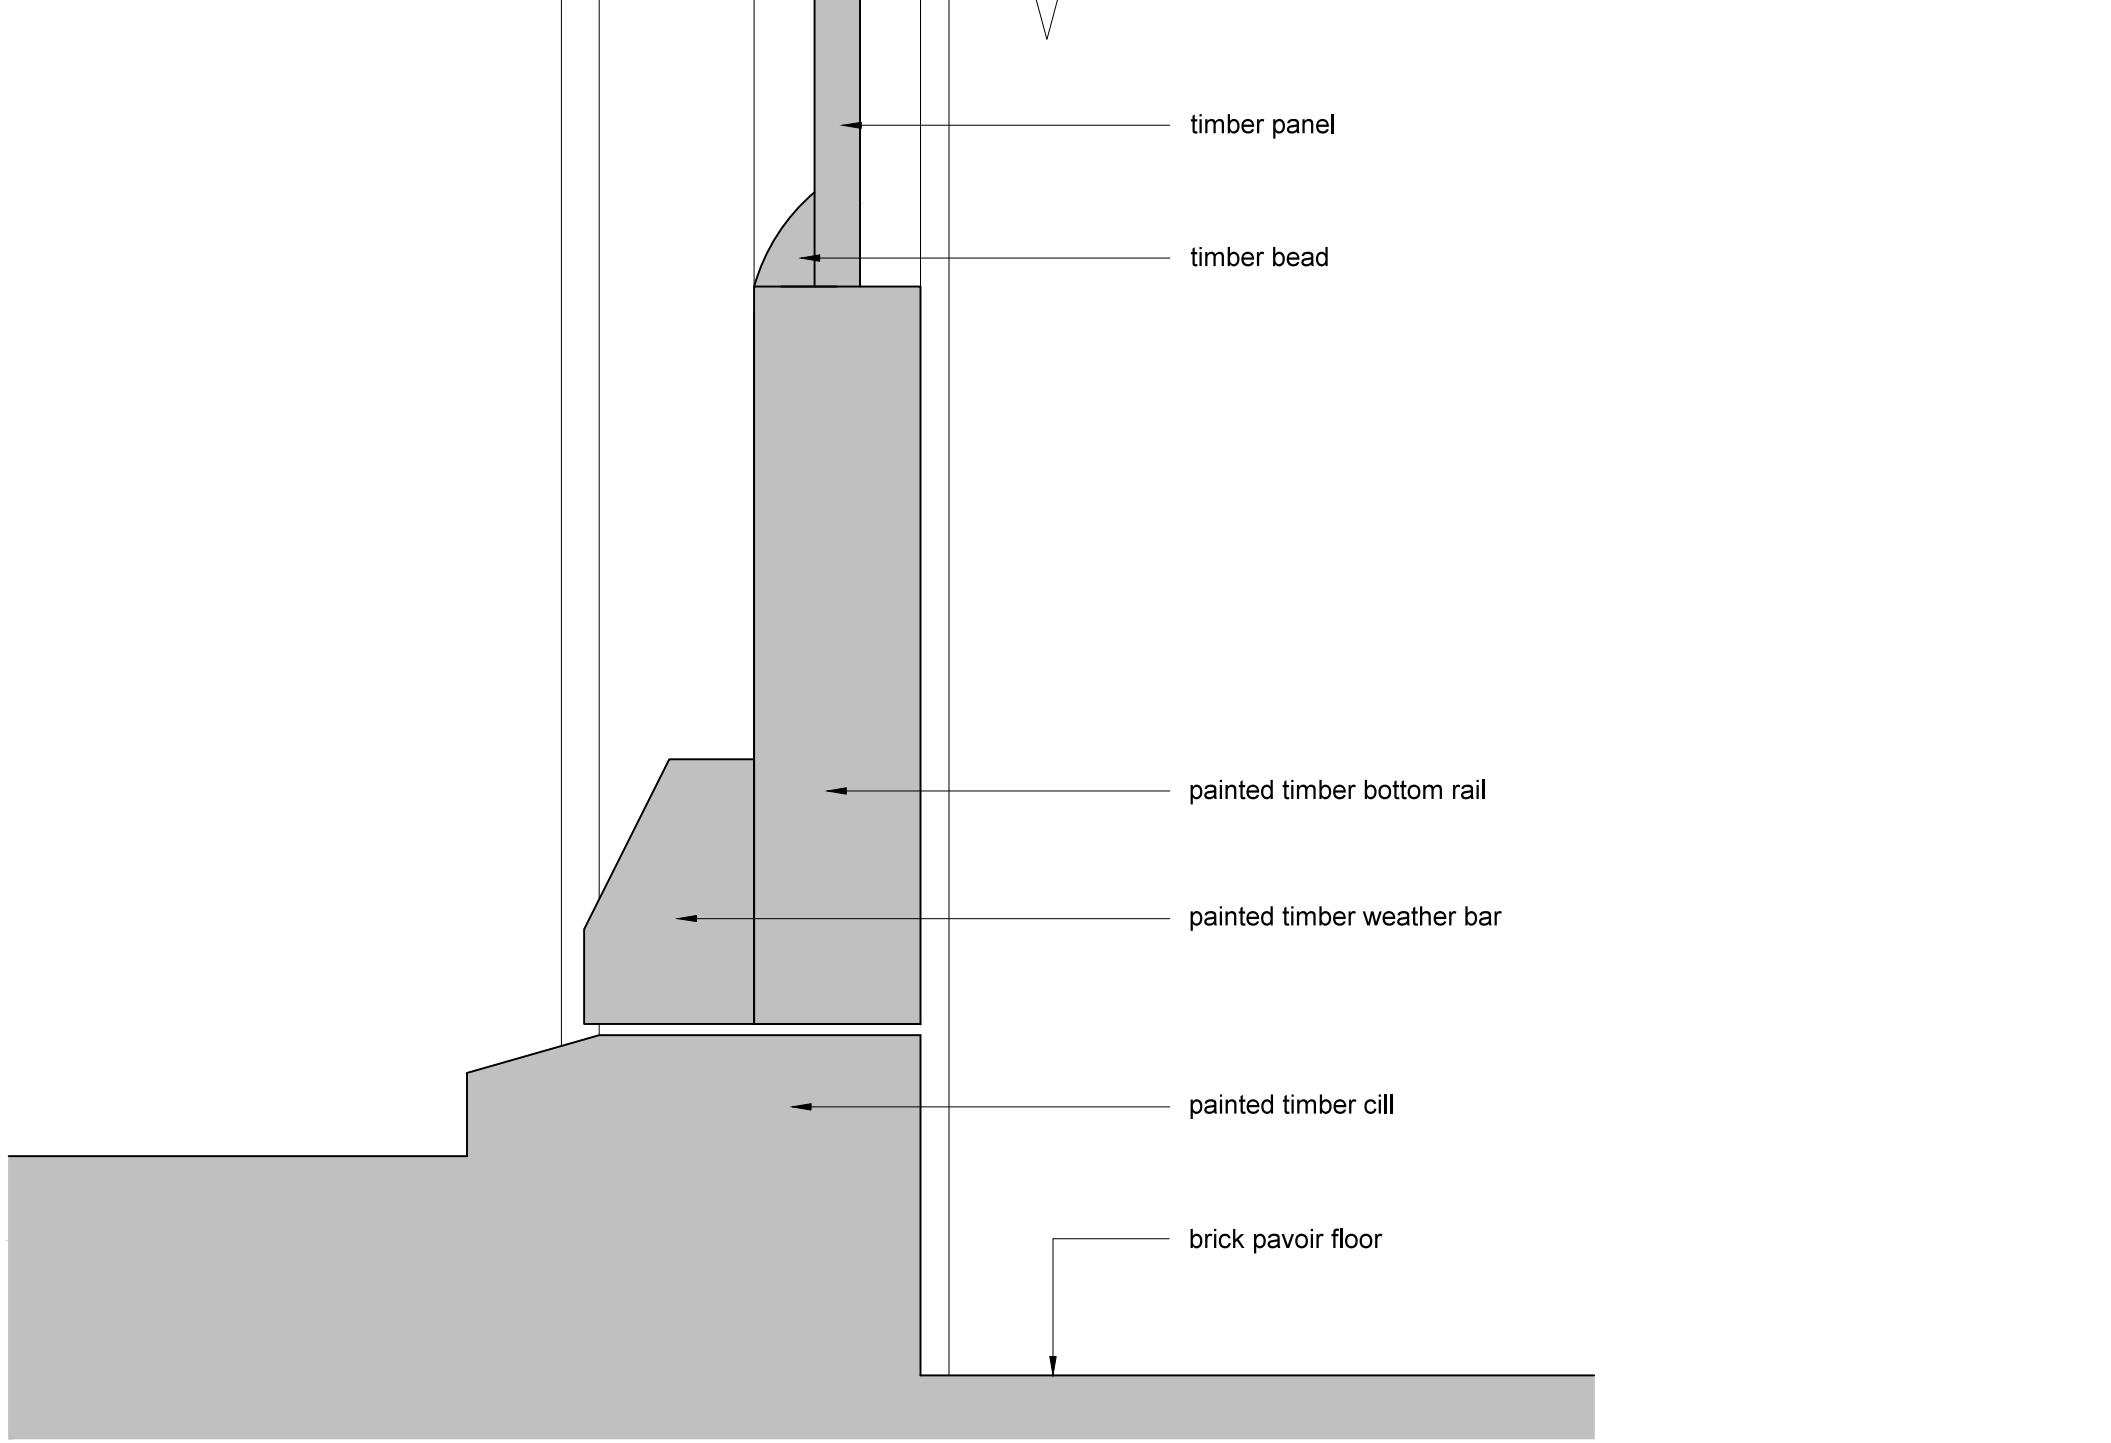


Cill Detail 1:2

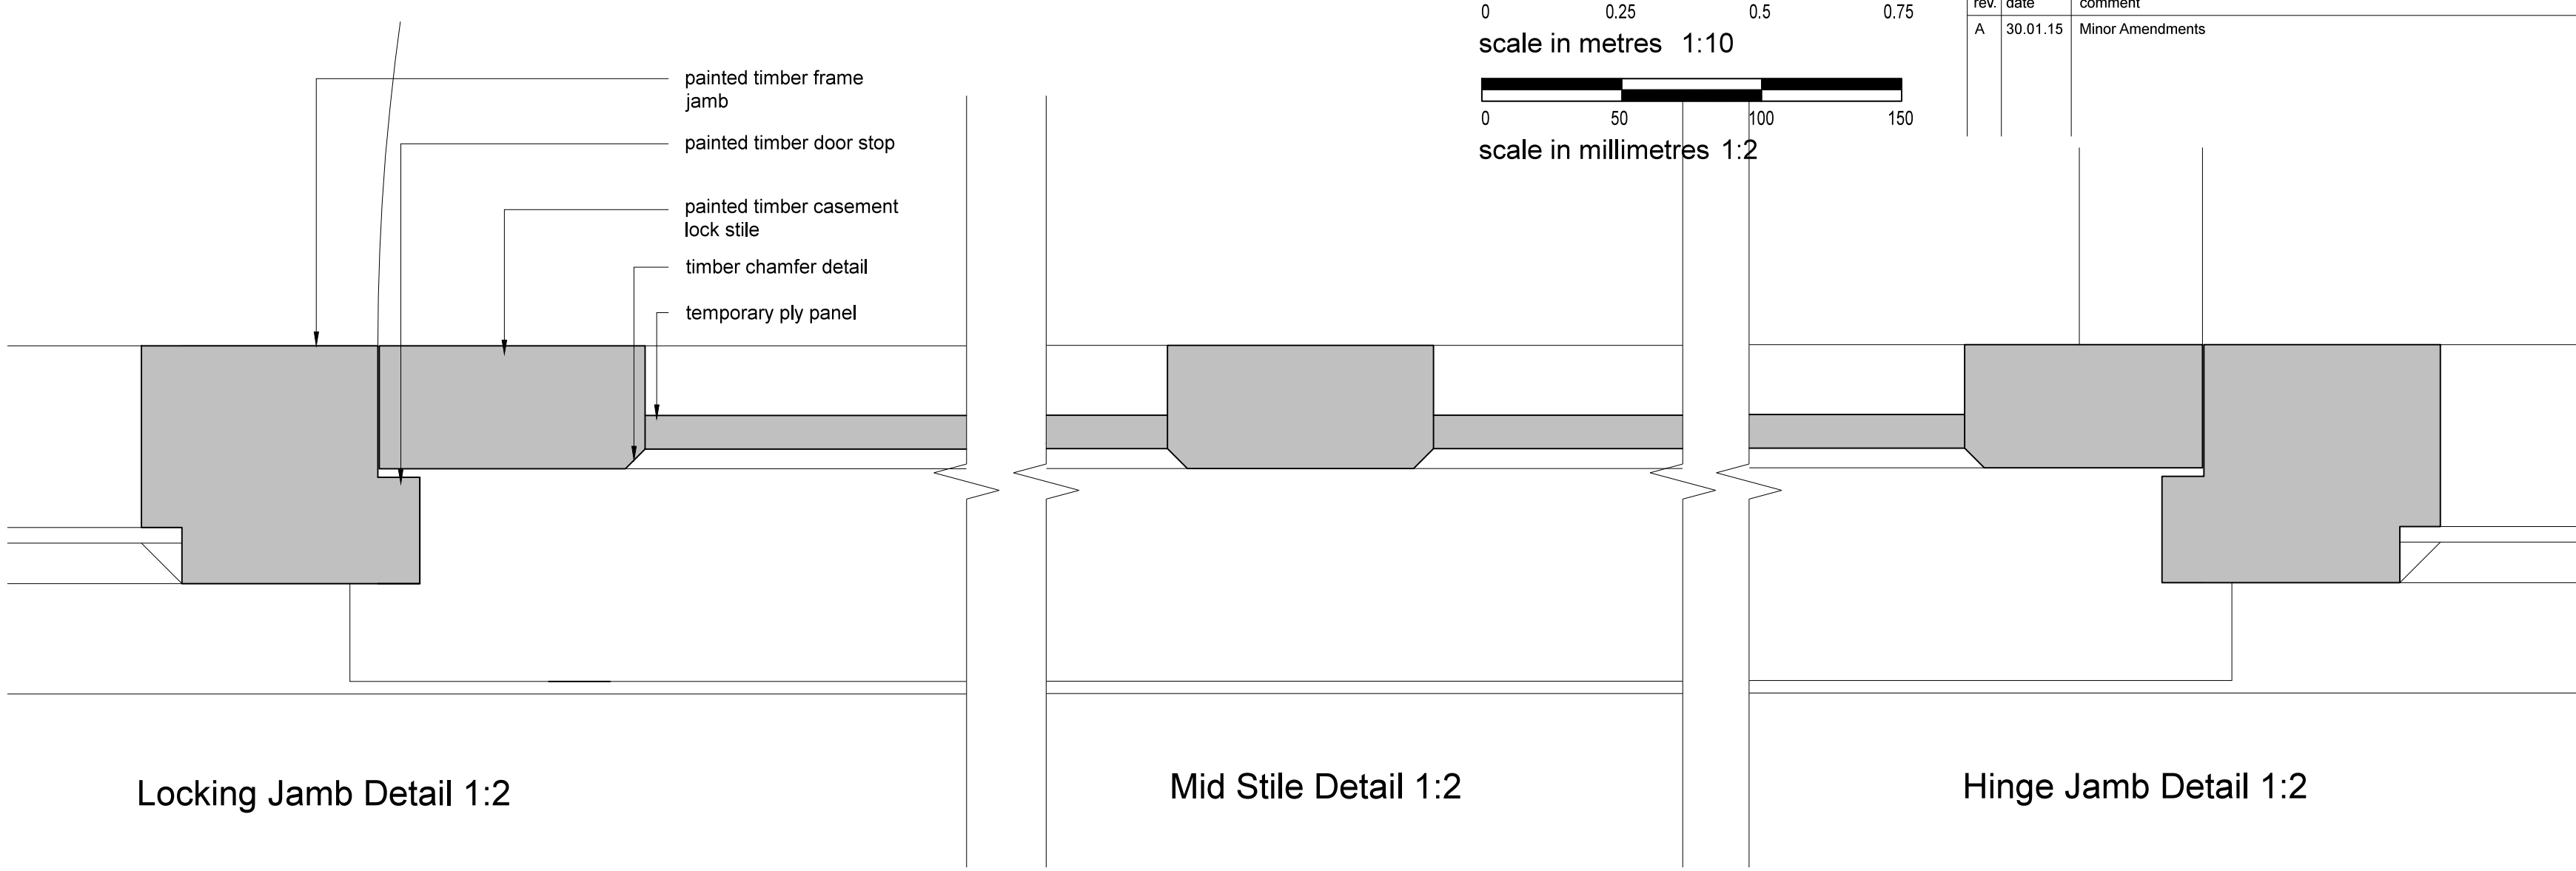

Locking Jamb Detail 1:2

Mid Stile Detail 1:2


Hinge Jamb Detail 1:2

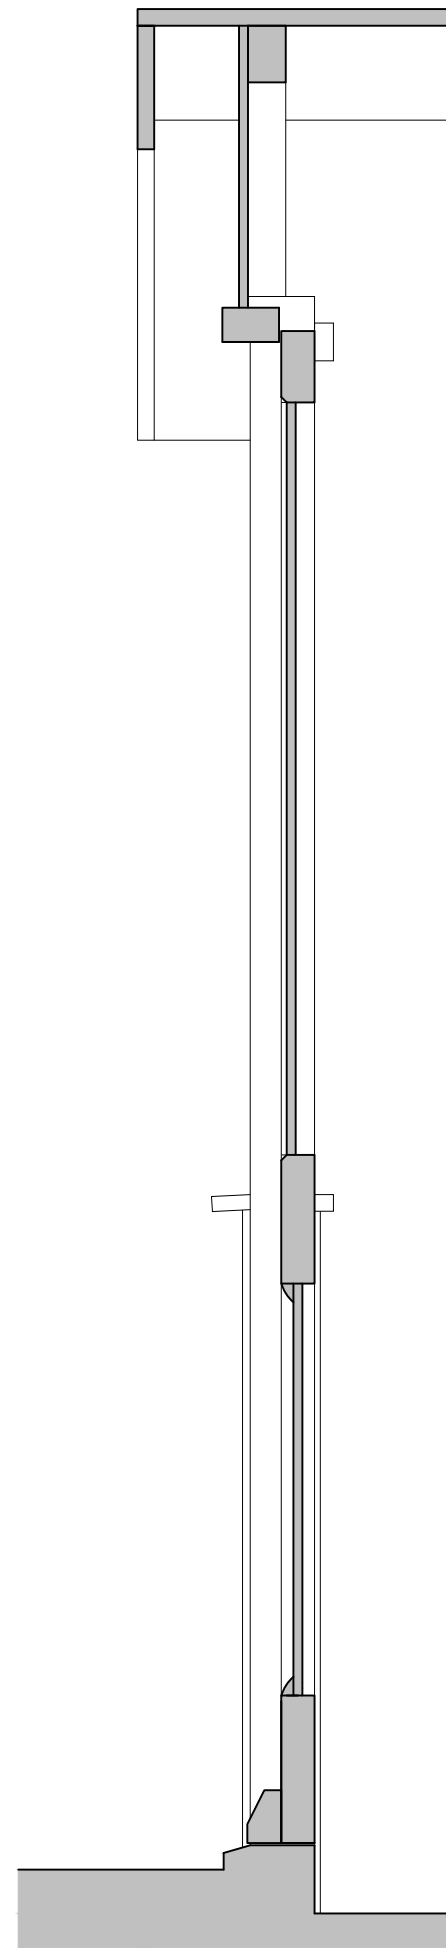


Section 1:10



Elevation 1:10

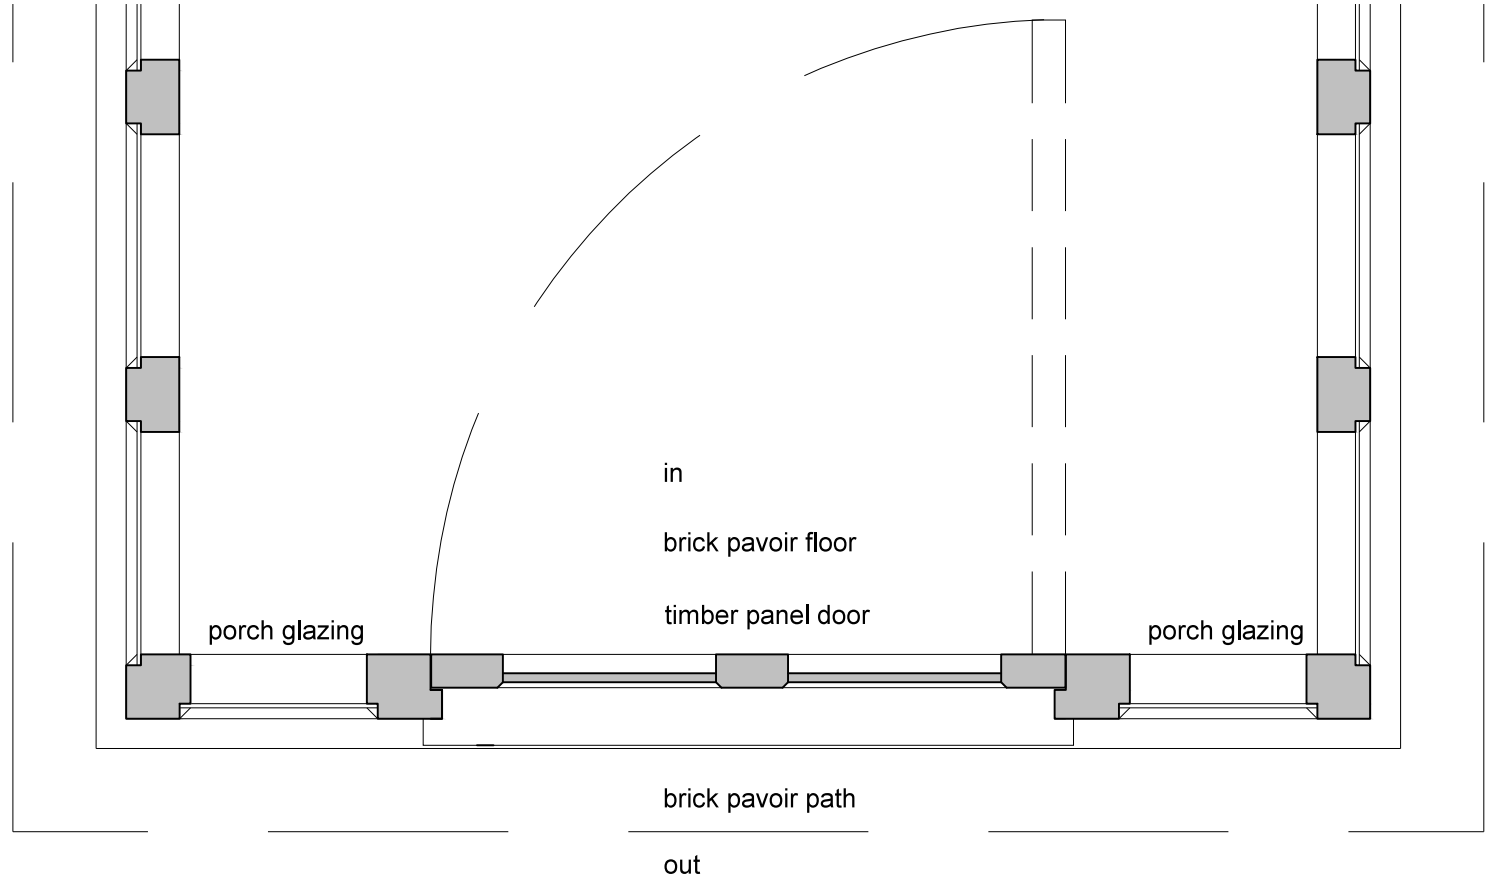

Plan 1:10

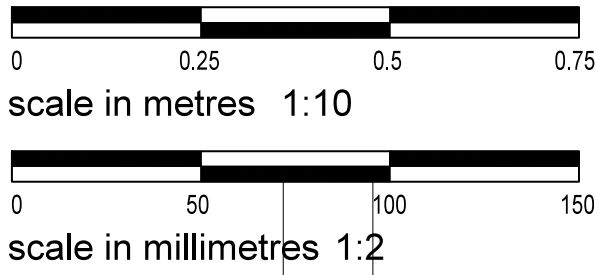

amendments				auth/chkd	
rev	date	comment		GM	MR
A	30.01.15	Minor Amendments			

client	Braithwaite & Co.	drawing number	0343.EXG.006	revision	A
project	Church Farm House Rectory Lane Angmering	drawing title	Existing Door D1 Details Measured Survey		
drawn by	GM	checked by	MR	riba work stage	MS
		date	Dec '14	scale/original sheet size	Varies @ A1
http://abirarchitects.co.uk studio@abirarchitects.co.uk unit 01, Beta House, St John's Road, Hove, BN2 2TX, United Kingdom Hove +44 (0)1273 724 384 Company No. 06877117				© ABIR Architects Ltd. Check all dimensions on site before work is undertaken. All goods, materials and workmanship to conform with current building regulations, BSS and COP's.	