


amendments				auth	chkd
rev	date	comment			
A	30.01.15	Minor Amendments		GM	MR



North East (Front Garden) Elevation 1:100




South East (Rectory Lane) Elevation 1:00

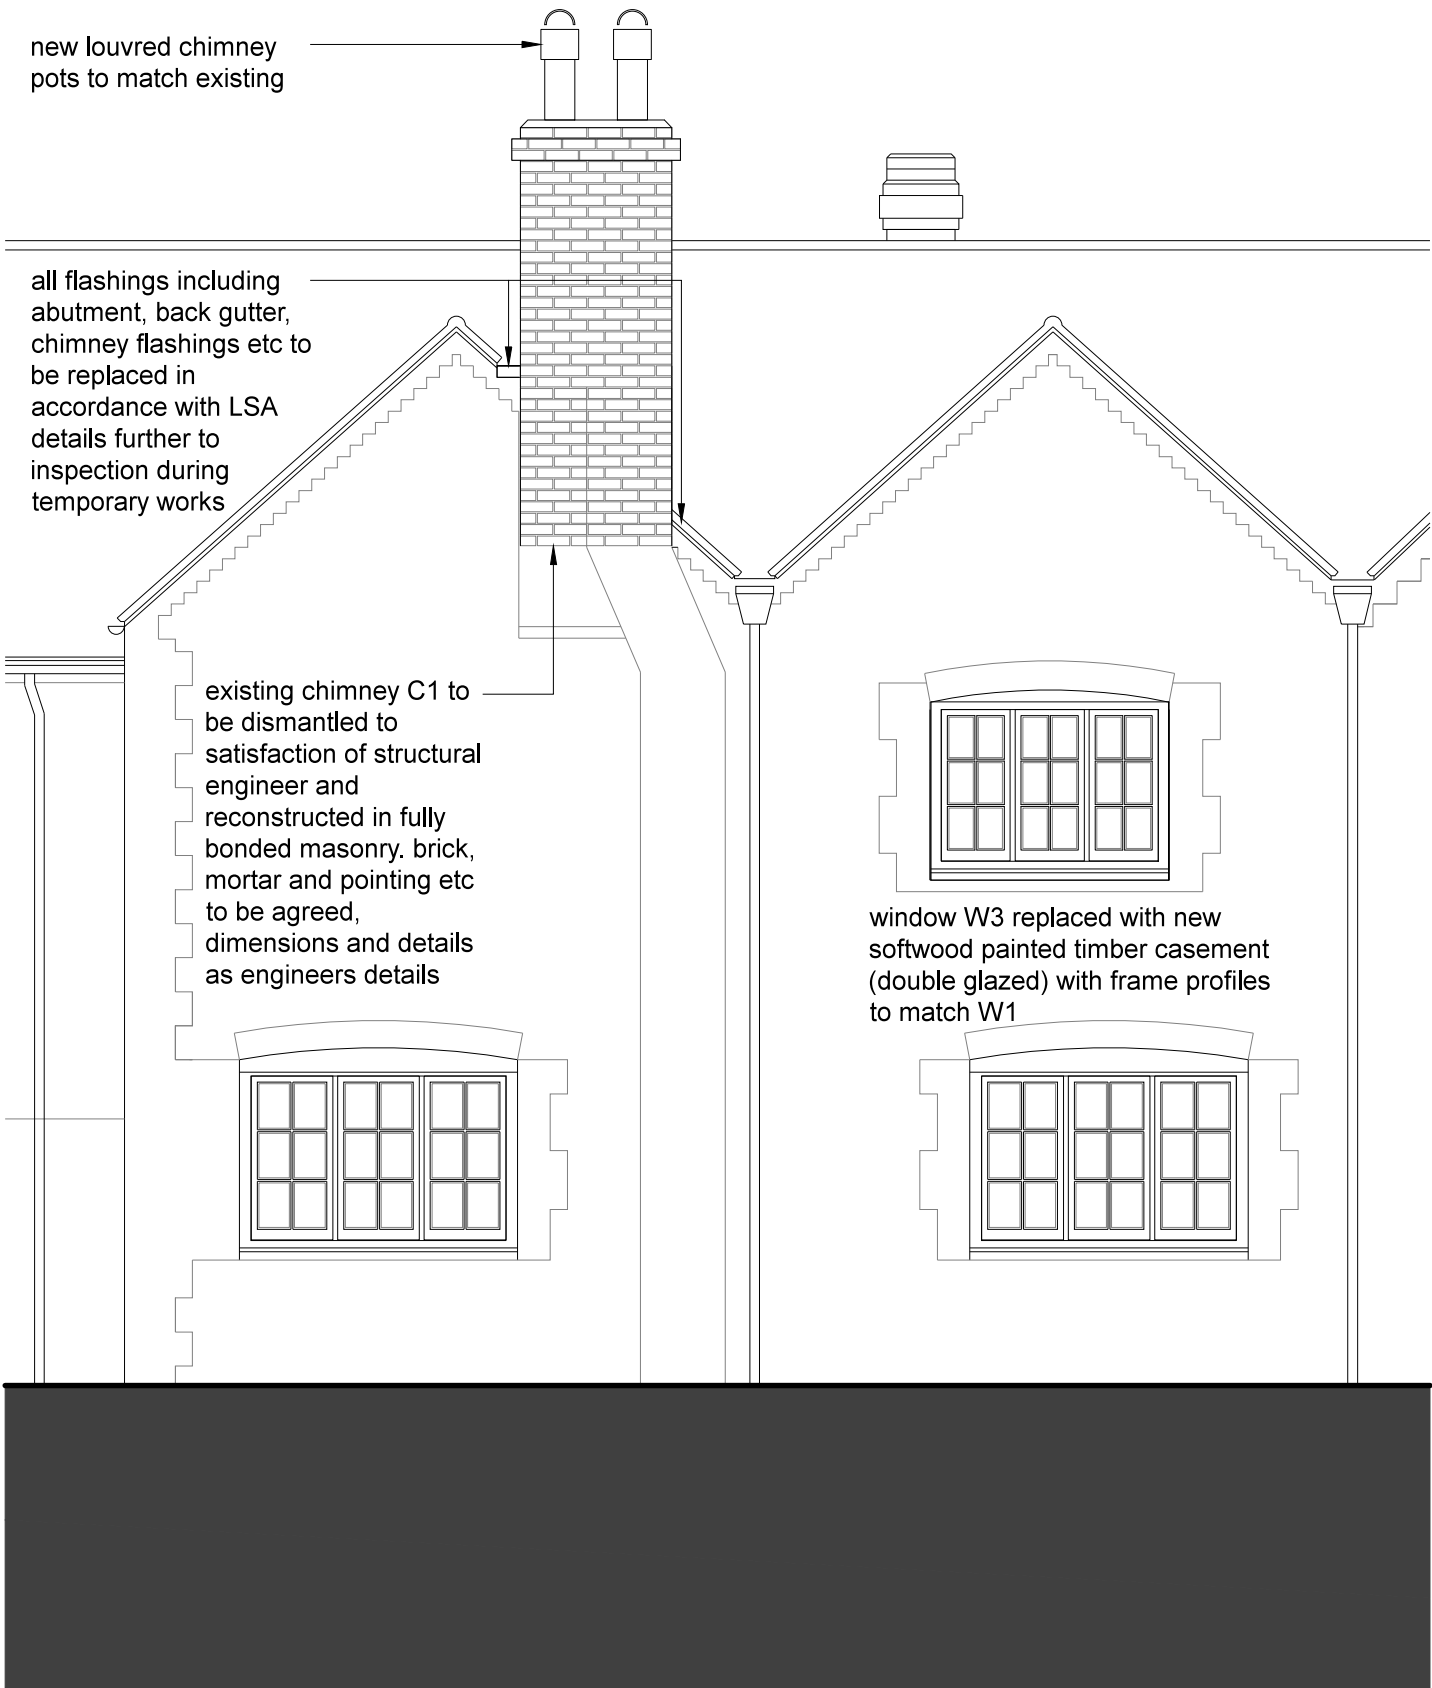


Elevation Bay Study chimney C1 1:50

Refer to Engineers report by BLB for assessment of structural integrity of chimney masonry and recommended temporary and remedial works

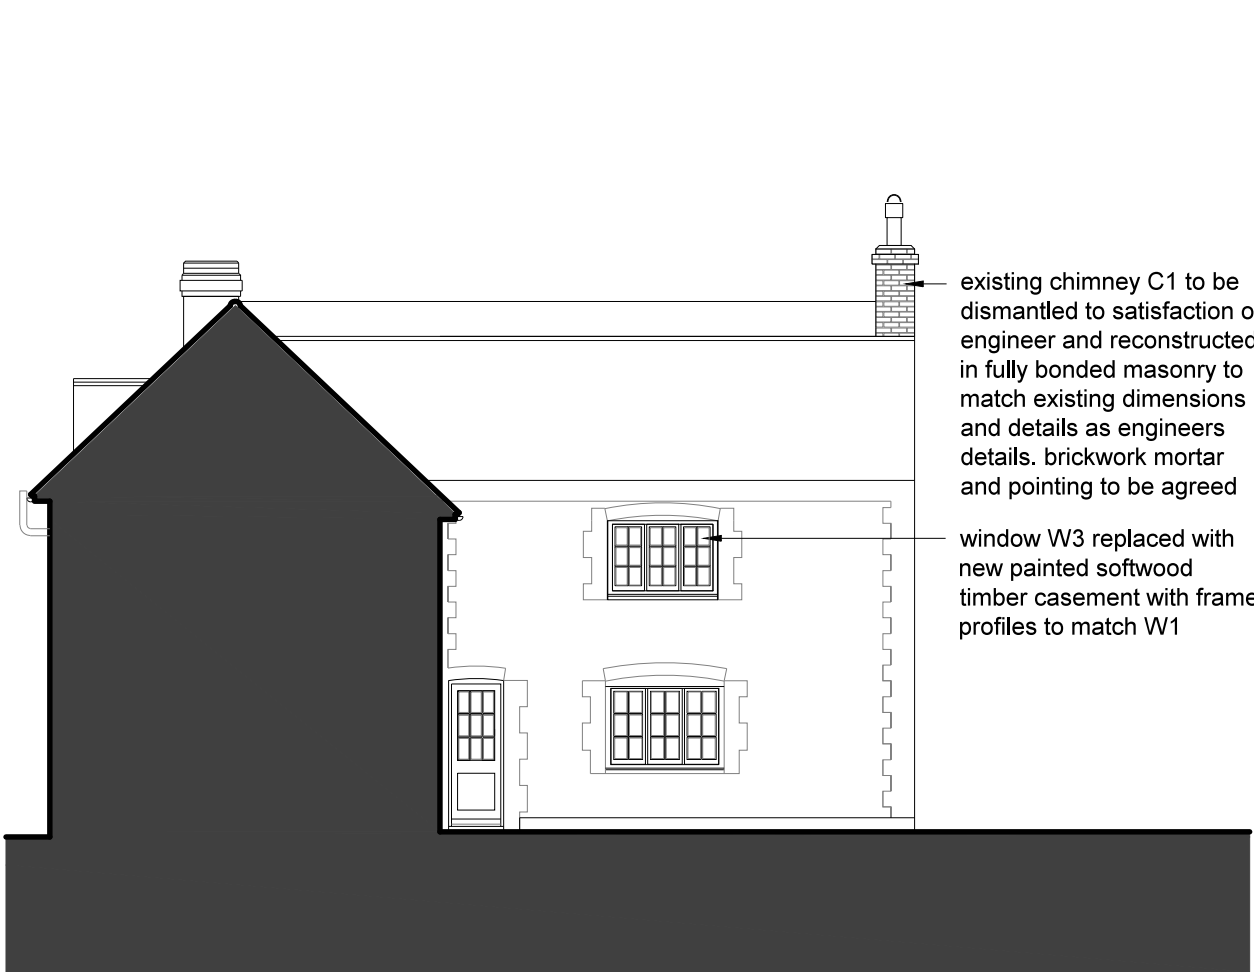

South West (Driveway) Elevation 1:100

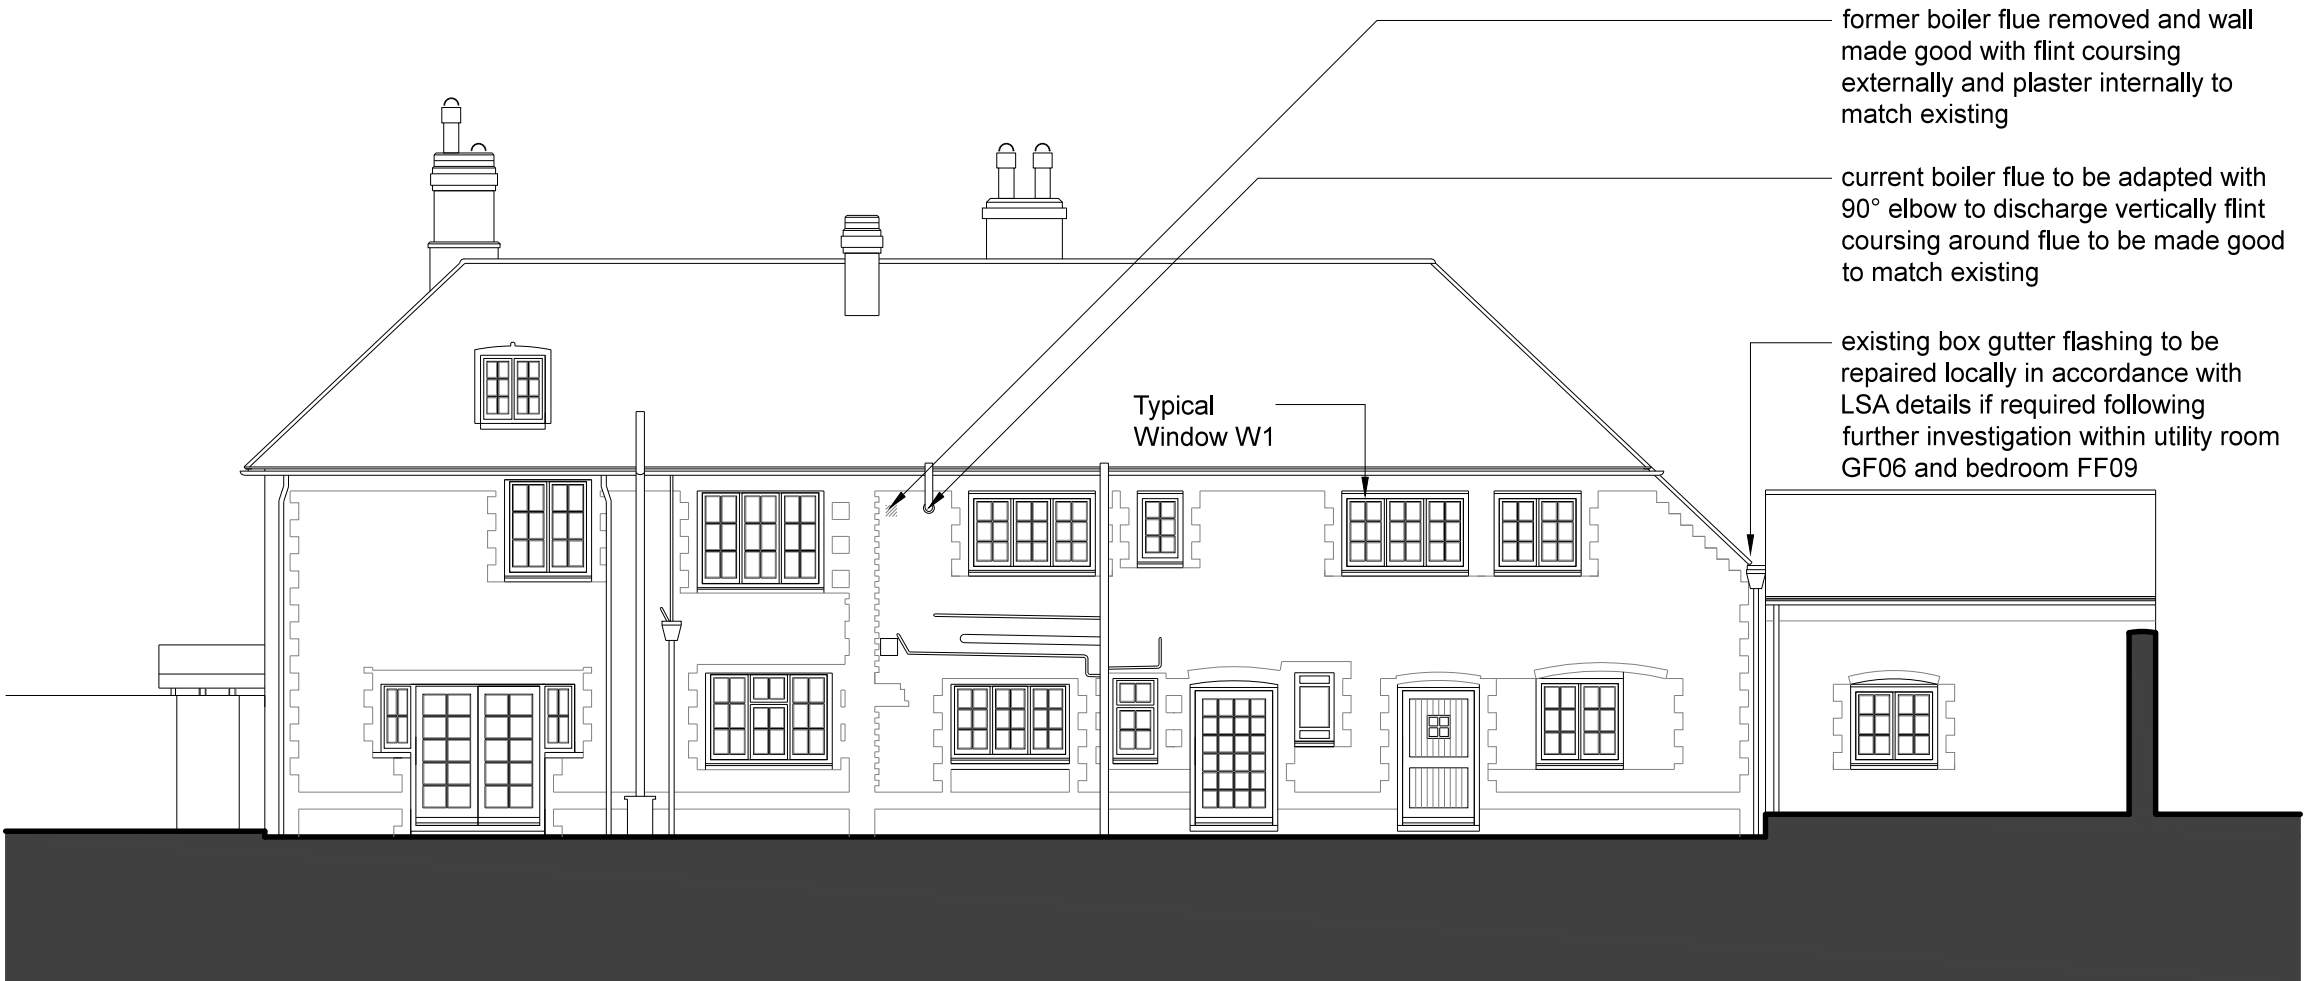

North West (Rear Garden) Elevation 1:100

Note - All works to be carried out to satisfaction of LPA conservation and planning officer. No works to be carried out prior to relevant approvals unless otherwise agreed in writing

- Window W1 - Original Window (see details EXG.004)
- Window W2 - Window replaced, with new painted softwood timber double glazed window with frame details to match W1
- Window W3 - Window replaced, with new painted softwood timber double glazed window with frame details to match W1
- Window W4 - Window replaced, with new painted softwood timber double glazed window with frame, casement to match W4 and joinery details to match W1

Chimney Stack C1- Existing masonry chimney to be rebuilt (see details above)

Note - Measured survey conducted in key areas only. Elevations drawn from limited visual and photographic survey only and should not be relied upon for dimensional accuracy.

client		drawing number	revision
Braithwaite & Co.		0343.PL.003	A
project		drawing title	
Church Farm House		Proposed Elevations	
Rectory Lane			
Angmering		Listed Building Consent App.	
drawn by	checked by	riba work stage	date
GM	MR	D	Dec '14
		scale/original sheet size	
		Varies @ A1	
http://abirarchitects.co.uk studio@abirarchitects.co.uk		© ABIR Architects Ltd. Check all dimensions on site before work is undertaken. All goods, materials and workmanship to conform with current building regulations, BSS and COP's.	