




amendments						
rev	date	comment			auth	chkd
-	-	-			-	-

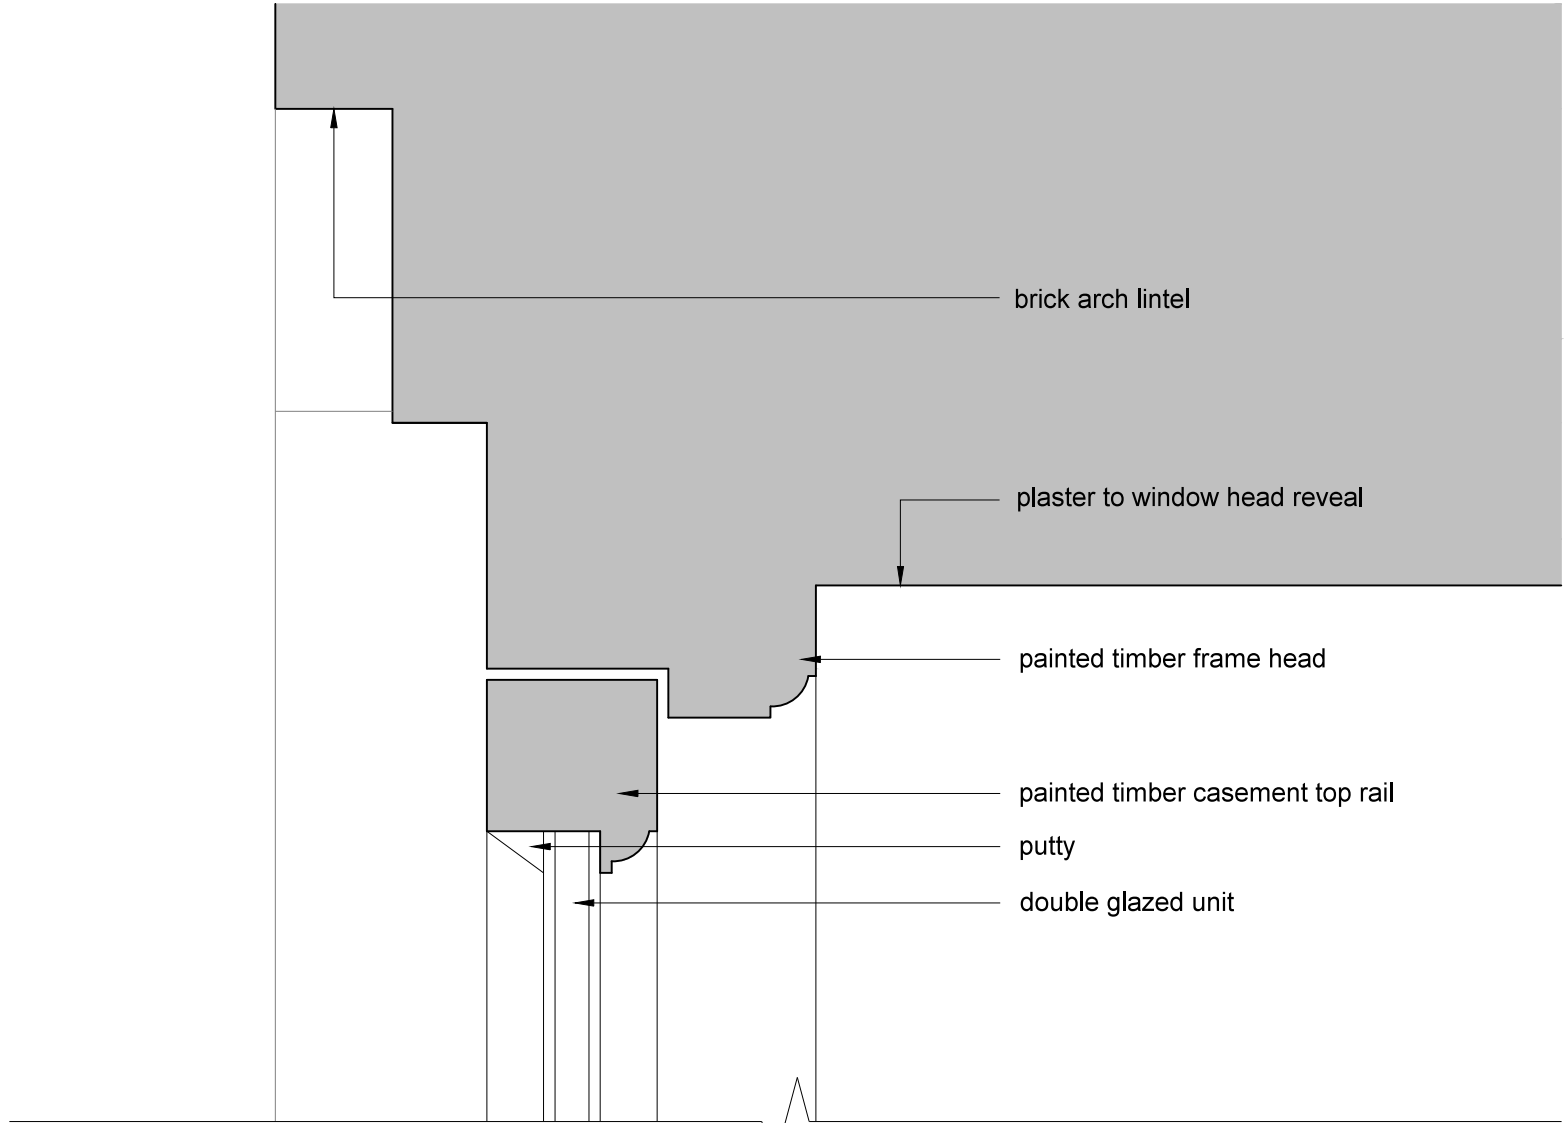


Head Detail 1:2

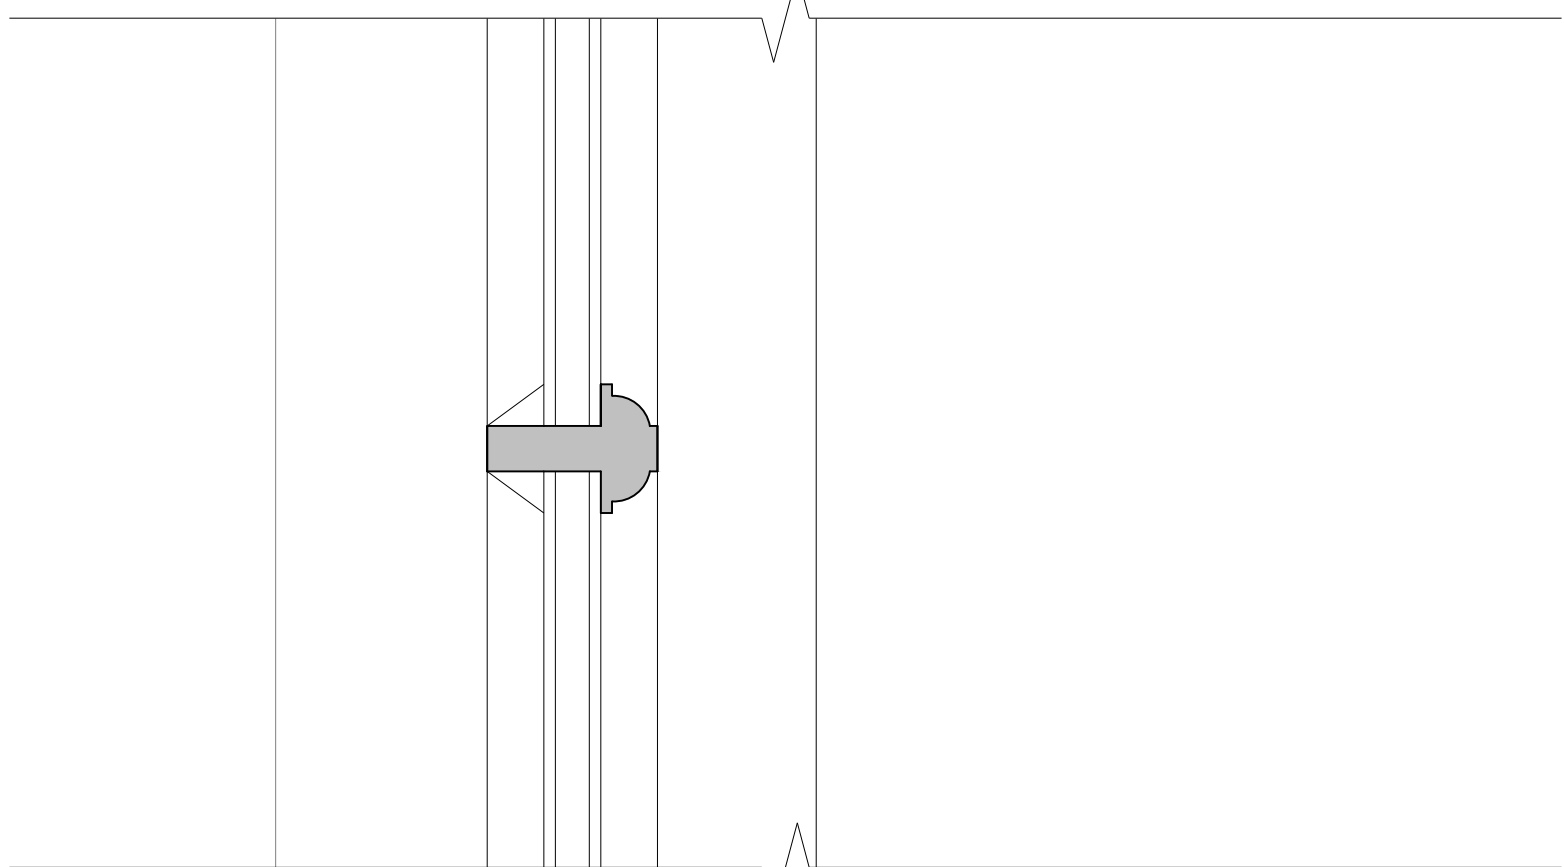

Glazing Bar Detail 1:2

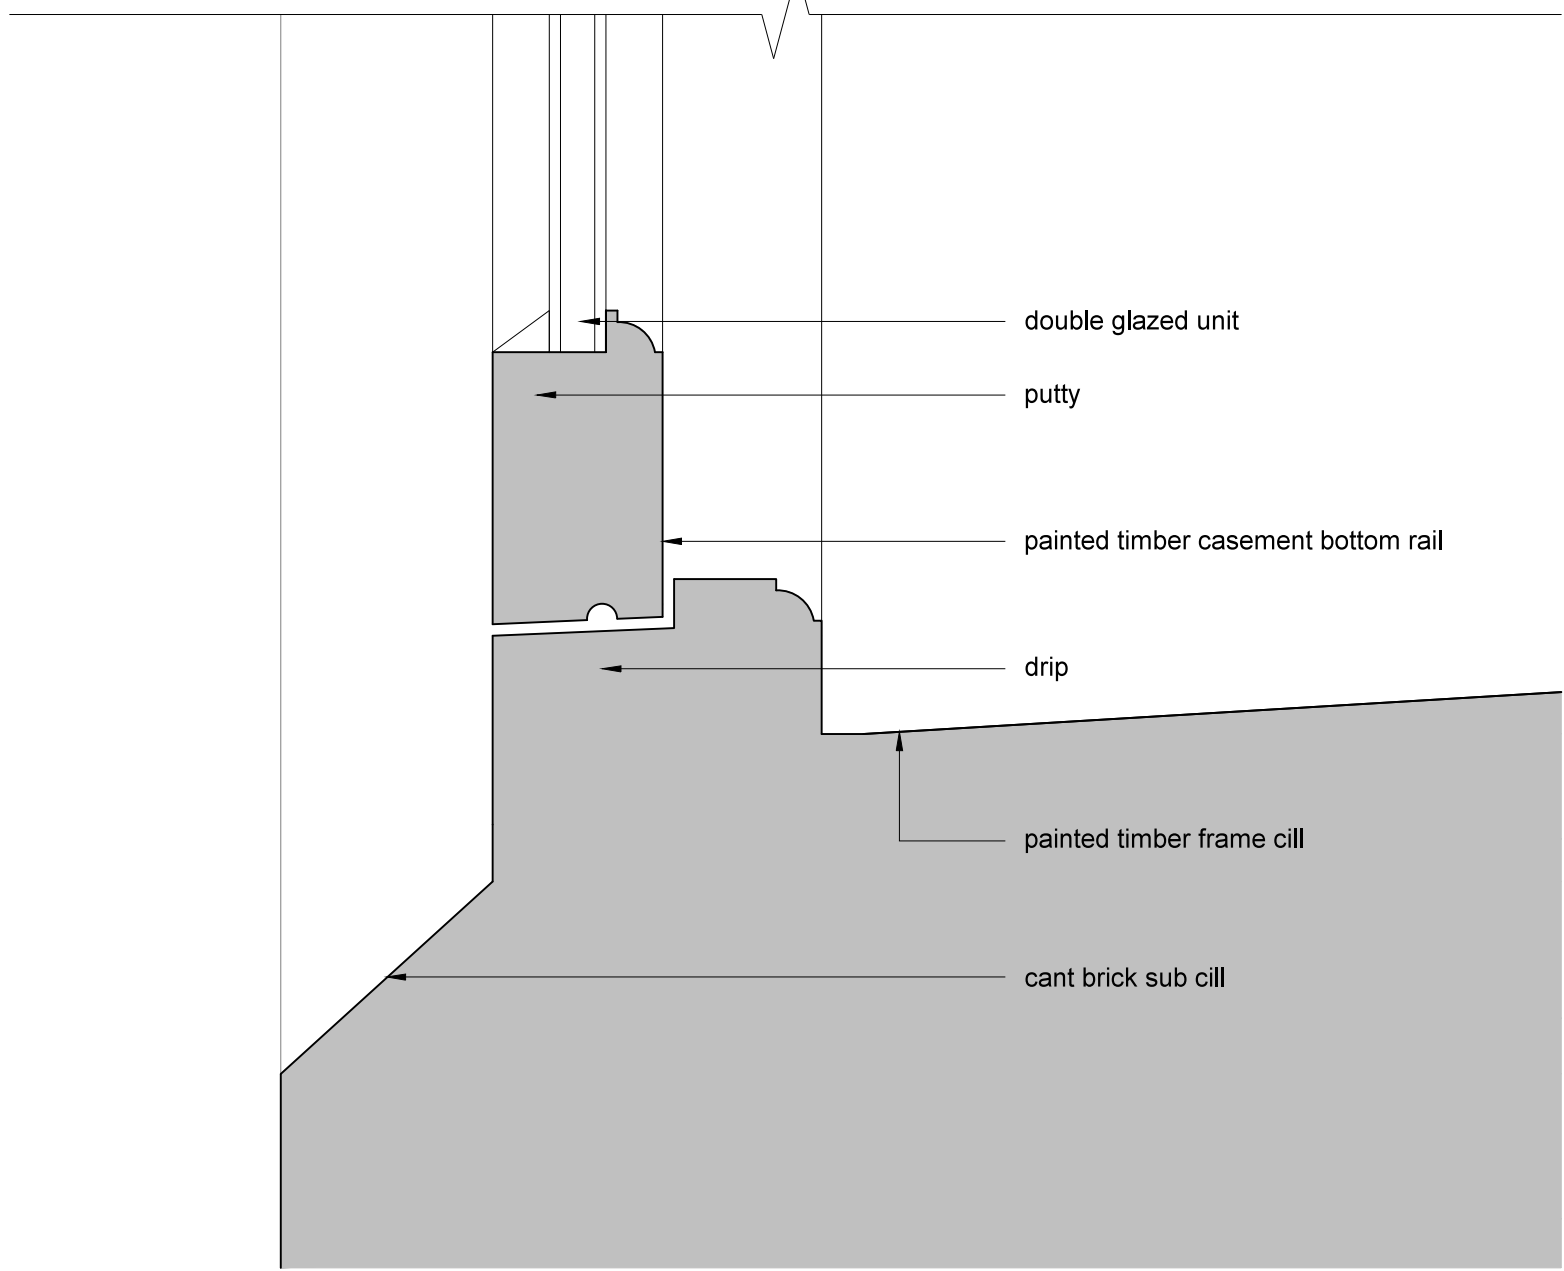


Cill Detail 1:2

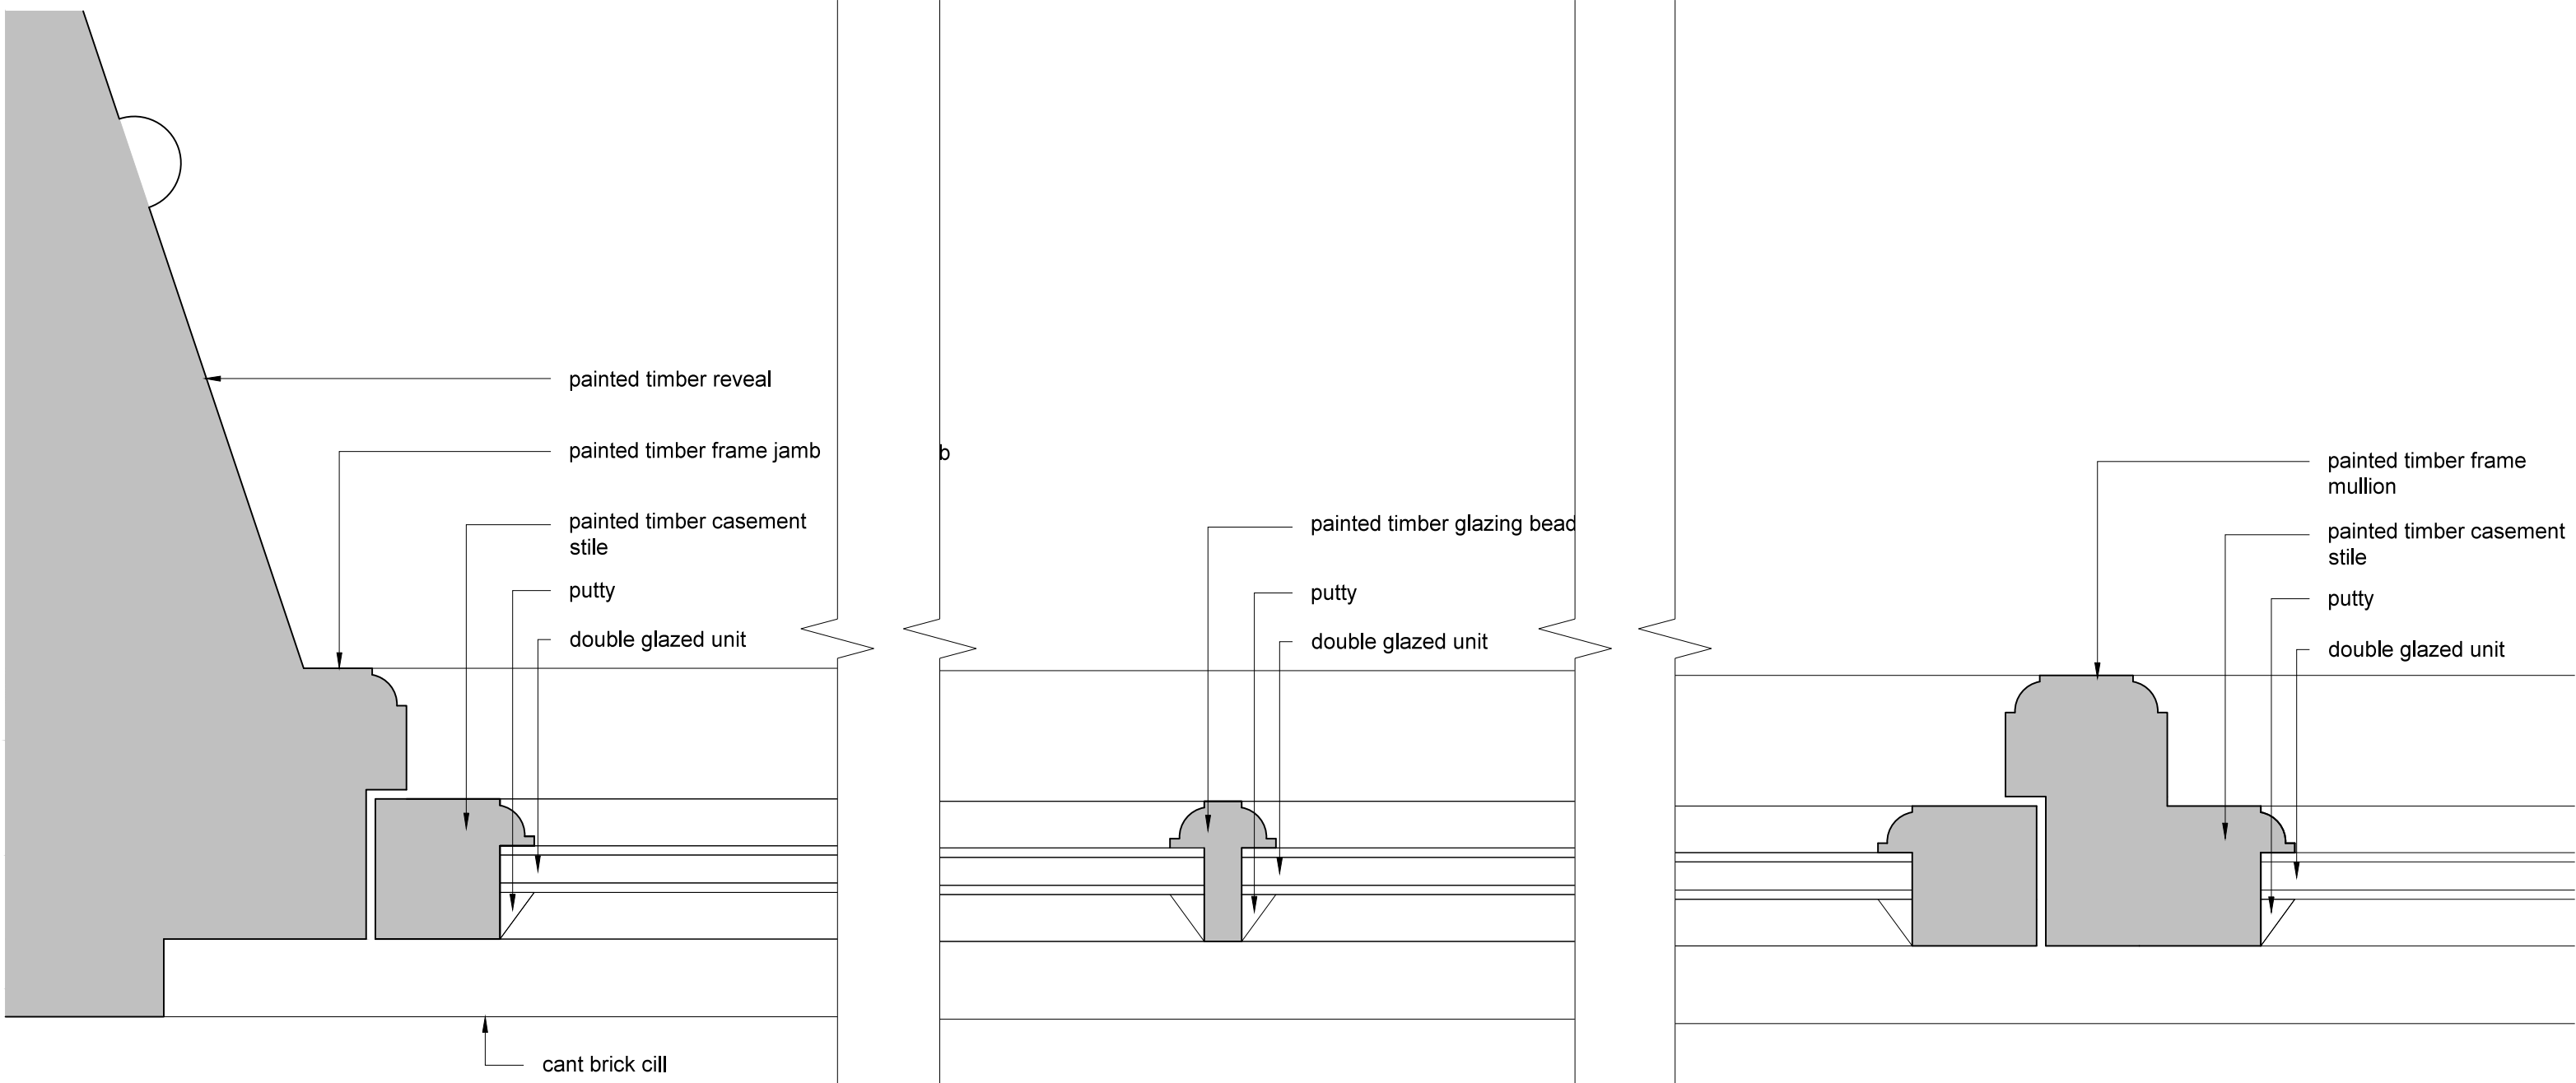


Jamb Detail 1:2

Glazing Bar Detail 1:2


Mullion Detail 1:2

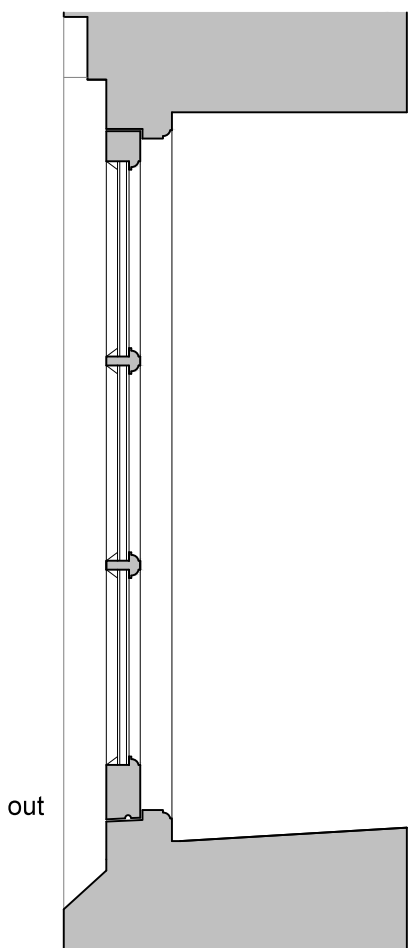

Section 1:10

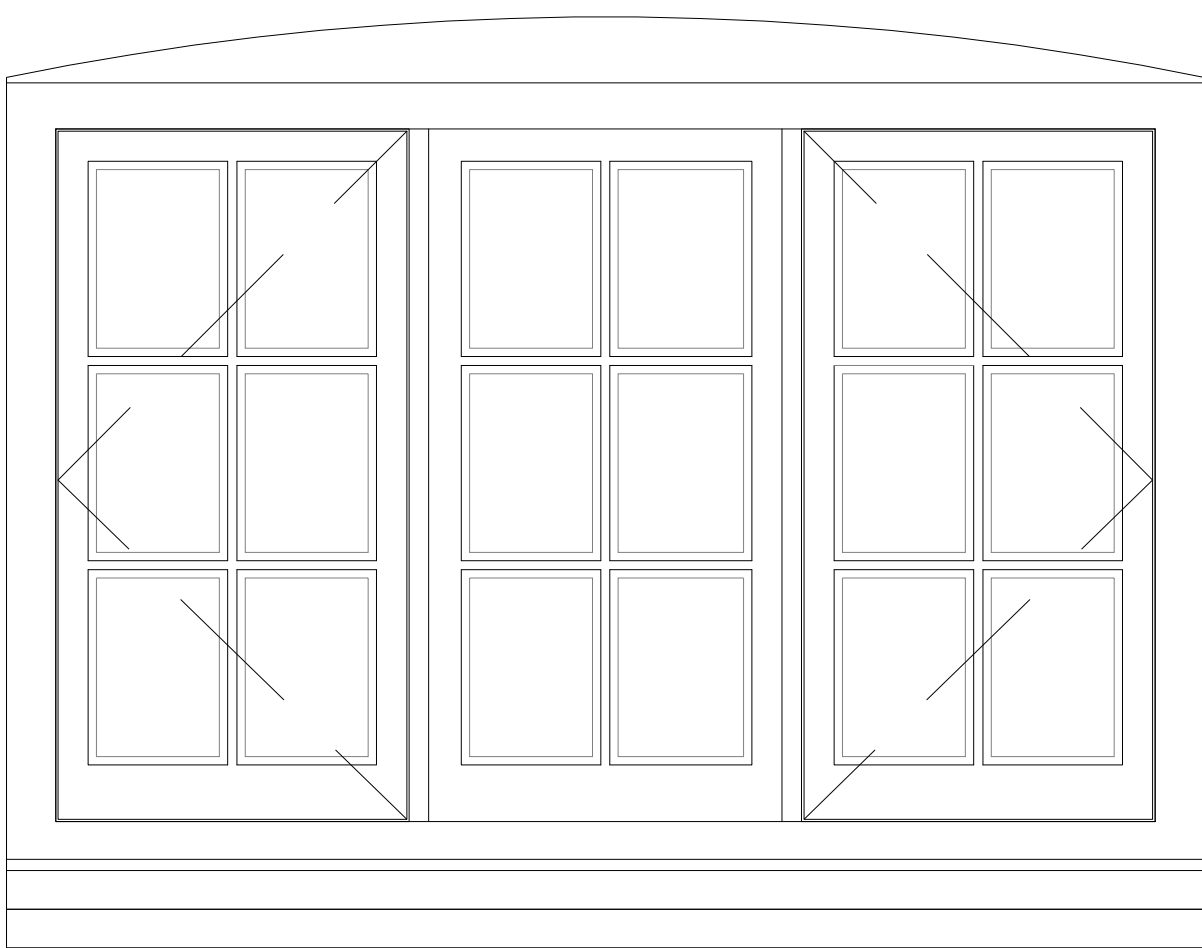

External Elevation 1:10

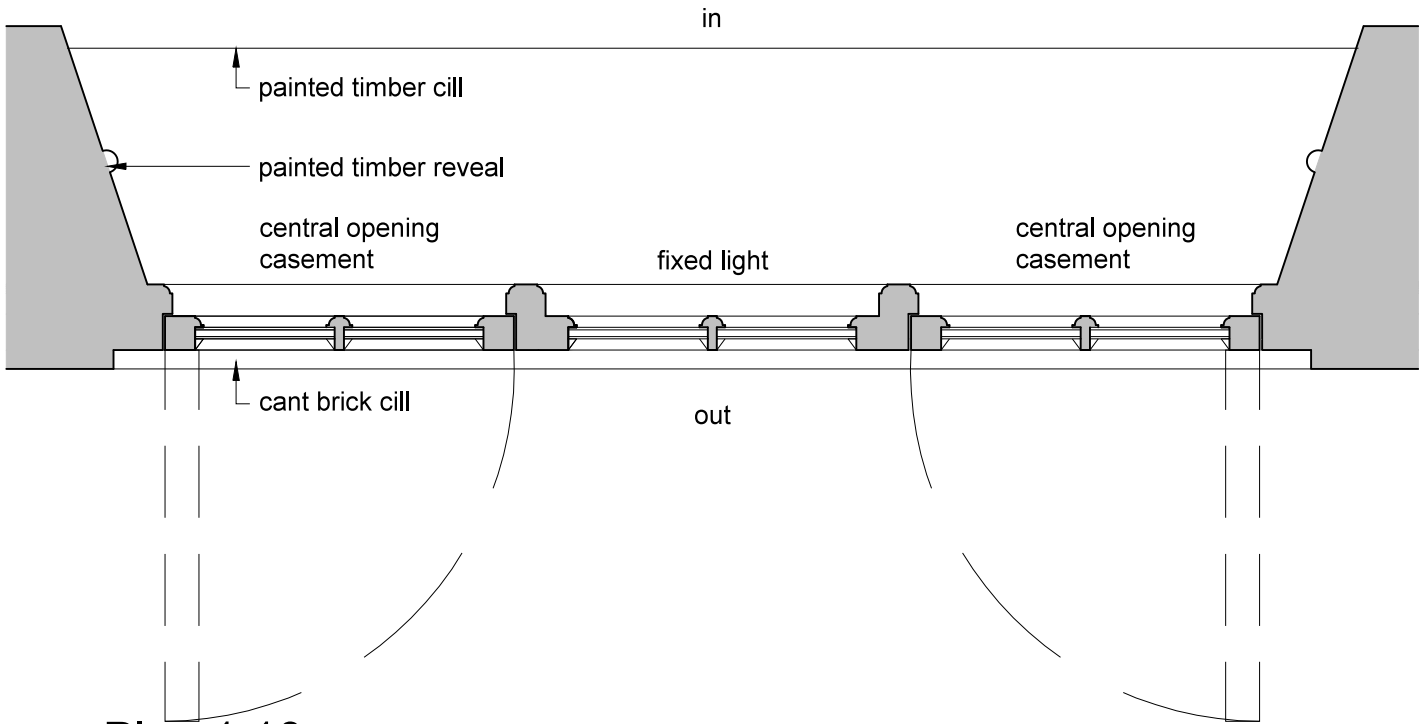

Plan 1:10

Note: Remove existing window and and expose all reveals for inspection of source of water ingress

Building surveyor and contractor to be consulted upon exposure of window reveals and cill construction. Provide new Damp proofing membrane beneath and dressed behind timber cill with lead flashing to brick sub cill as required.

Supply and fit new painted timber window with two side hung outward opening casements and all timber profiles to match existing example window W1 (refer to drawing EXG.004)

All details, profiles, patterns etc to be measured on site by specialist

client	Braithwaite & Co.	drawing number	0343.PL.005	revision	—
project	Church Farm House Rectory Lane Angmering	drawing title	Proposed Windows W2 and W3 Typical Casement Details Listed Building Consent App.		
drawn by	GM	checked by	MR	riba work stage	MS
date	Jan '15	scale/original sheet size	Varies @ A1		
http://abirarchitects.co.uk studio@abirarchitects.co.uk			© ABIR Architects Ltd. Check all dimensions on site before work is undertaken. All goods, materials and workmanship to conform with current building regulations, BSS and COP's.		