






Head Detail 1:2

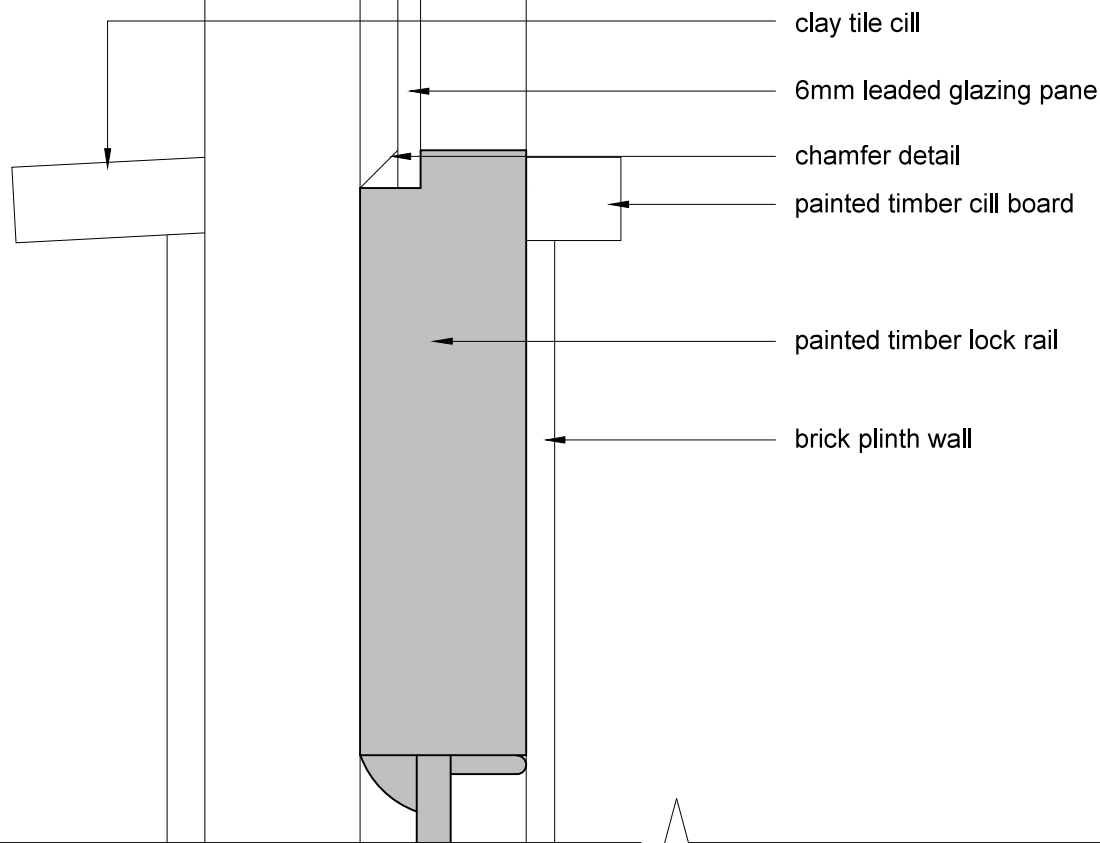

Mid-Rail Detail 1:2

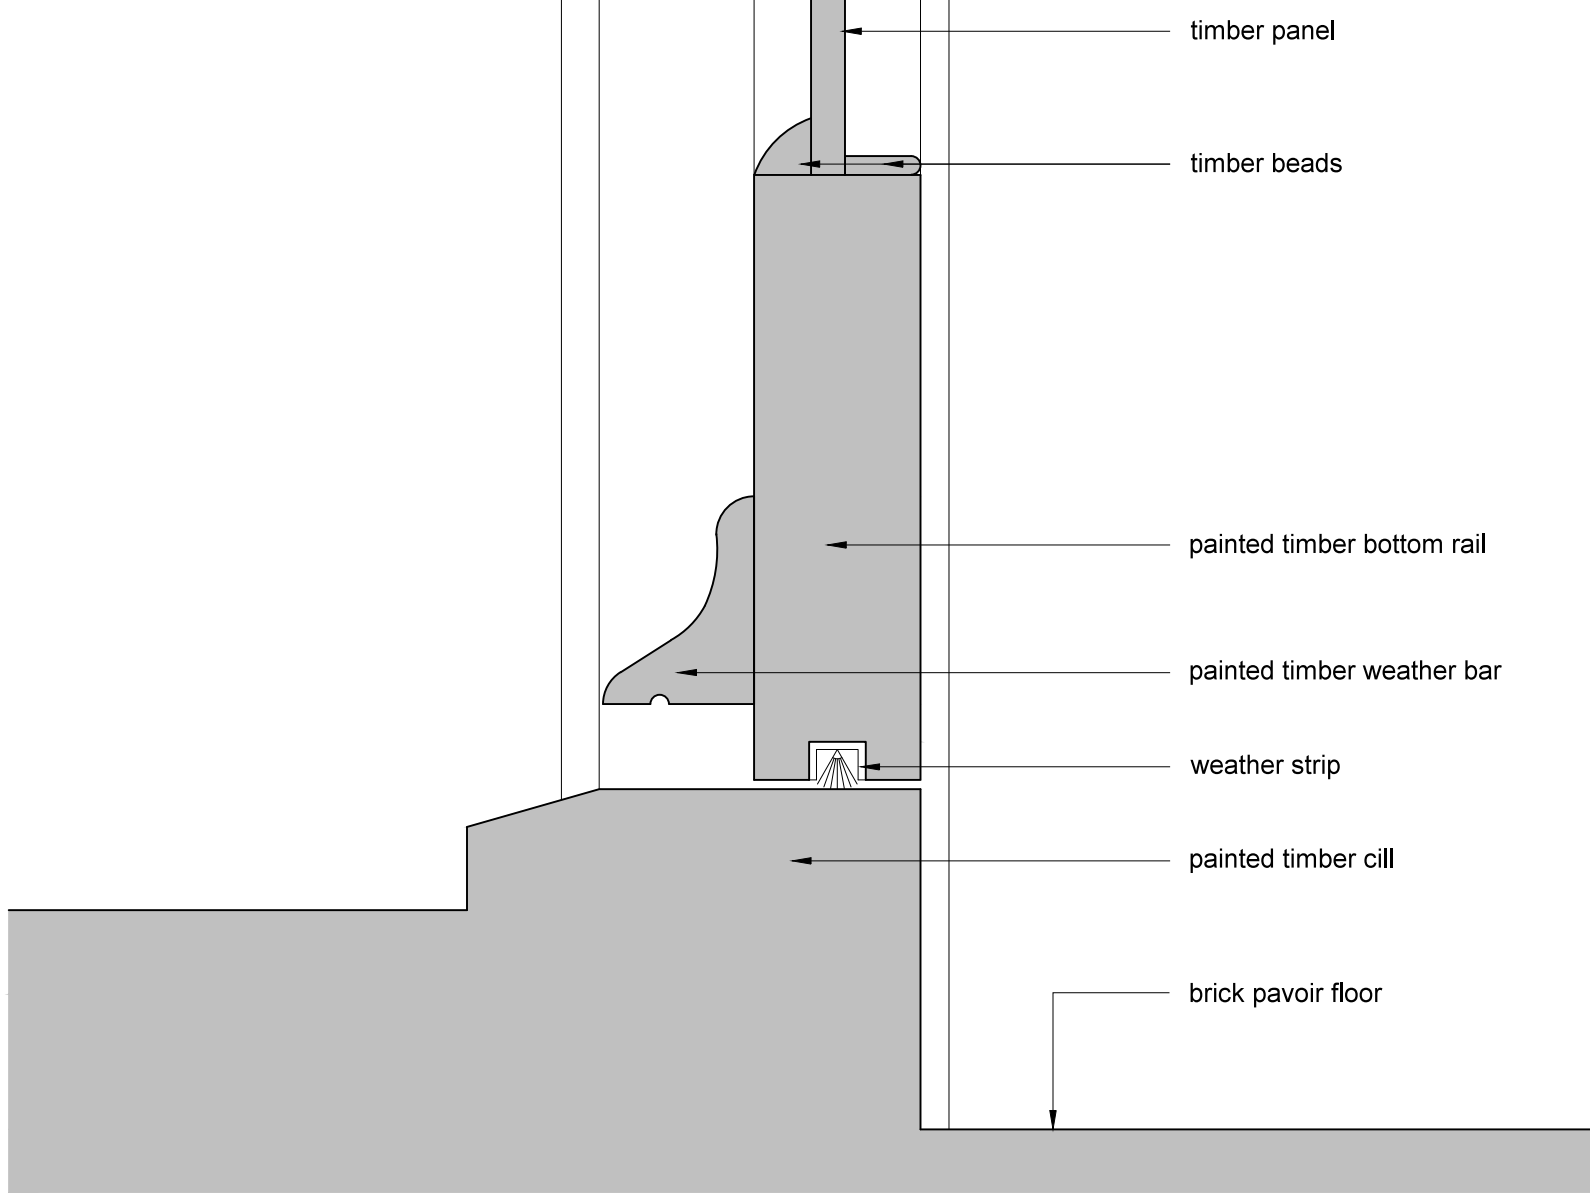


Cill Detail 1:2

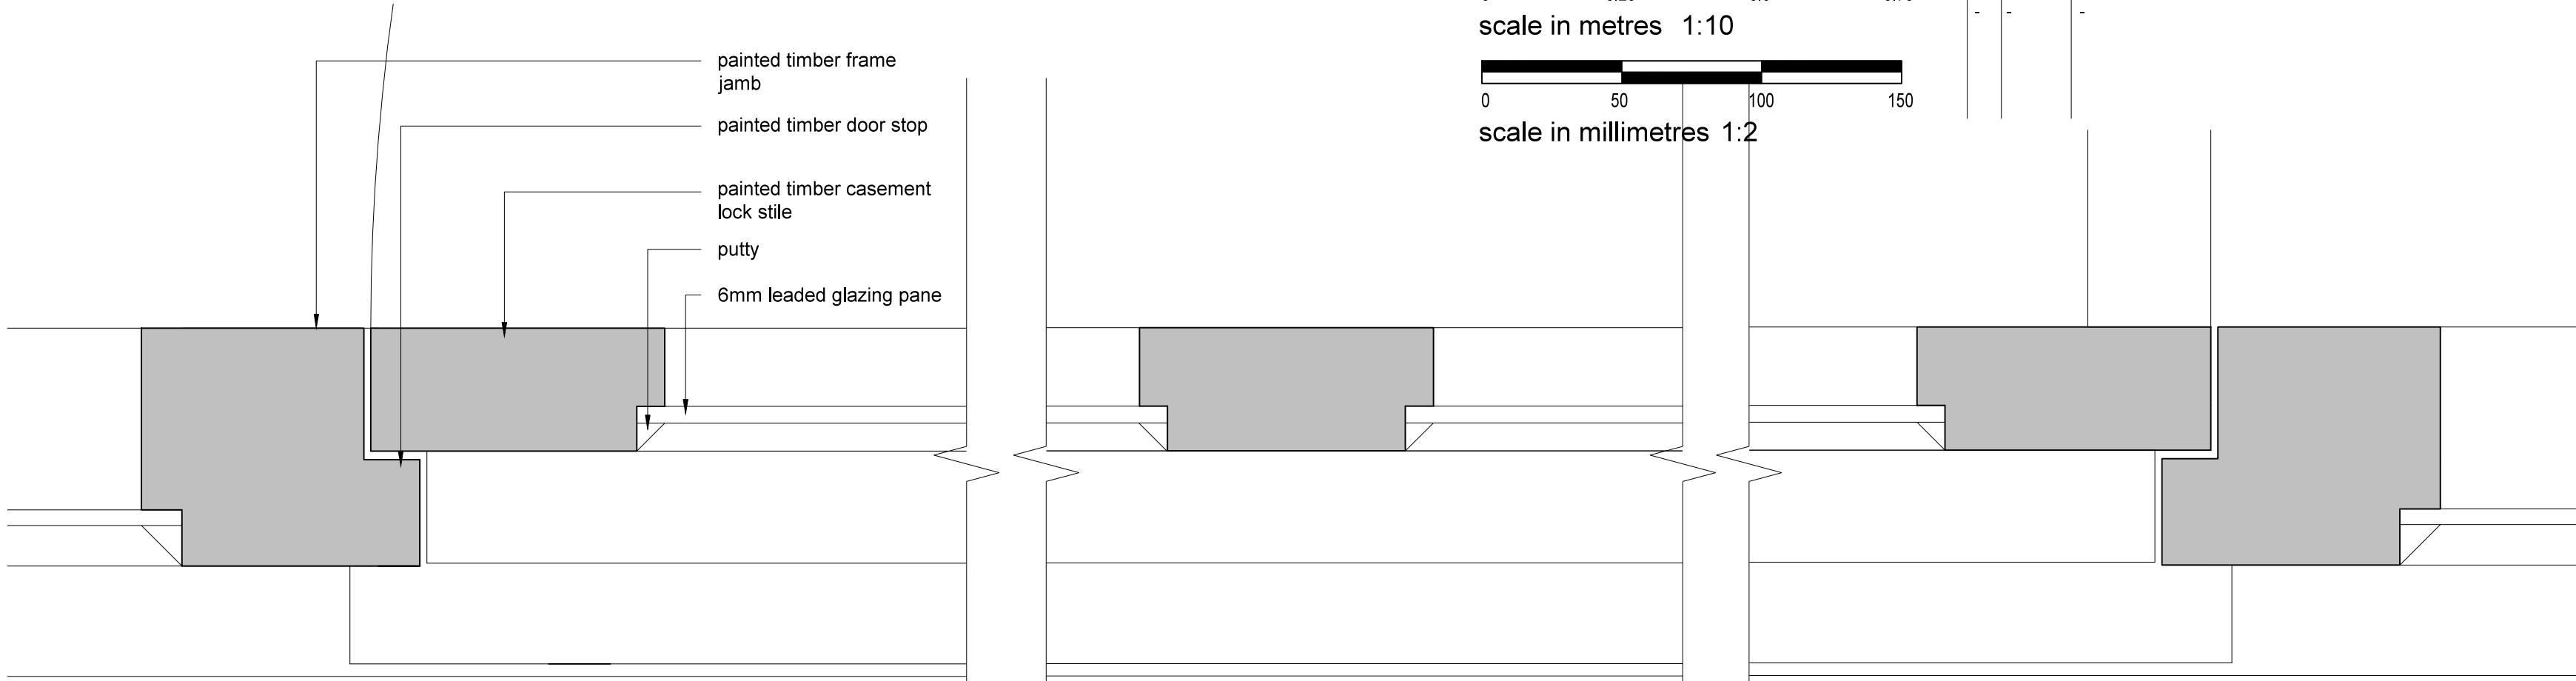

Locking Jamb Detail 1:2

Mid Stile Detail 1:2


Hinge Jamb Detail 1:2

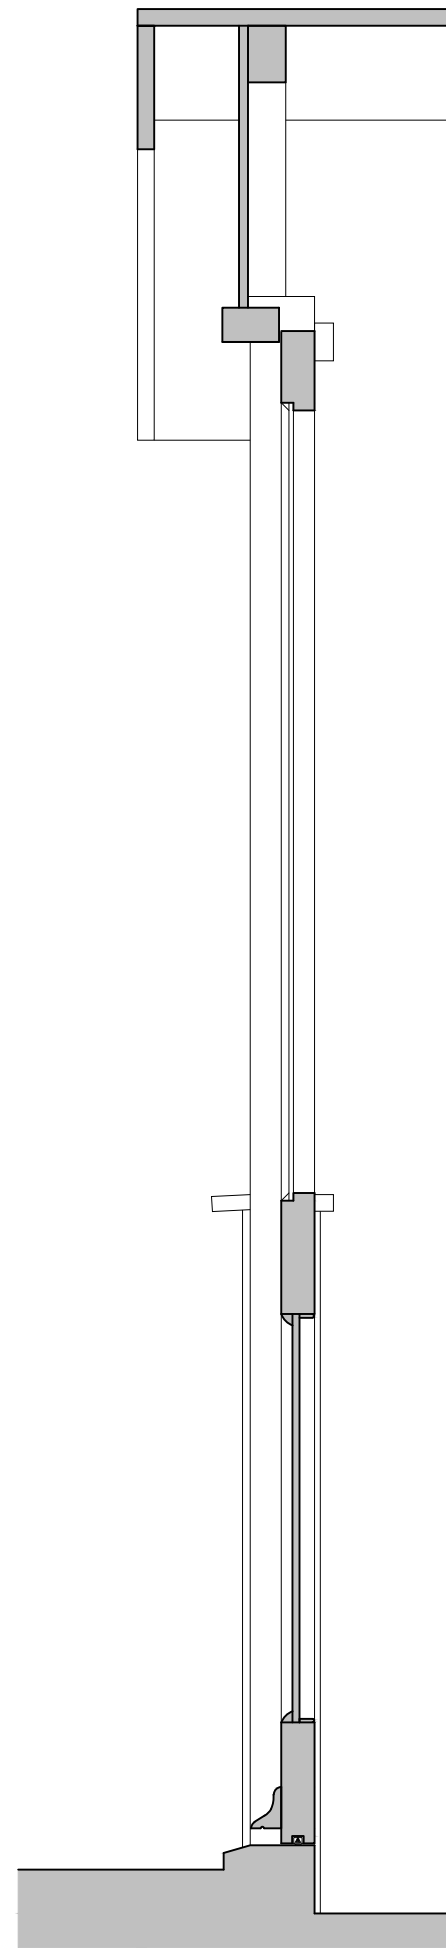


Section 1:10



Elevation 1:10

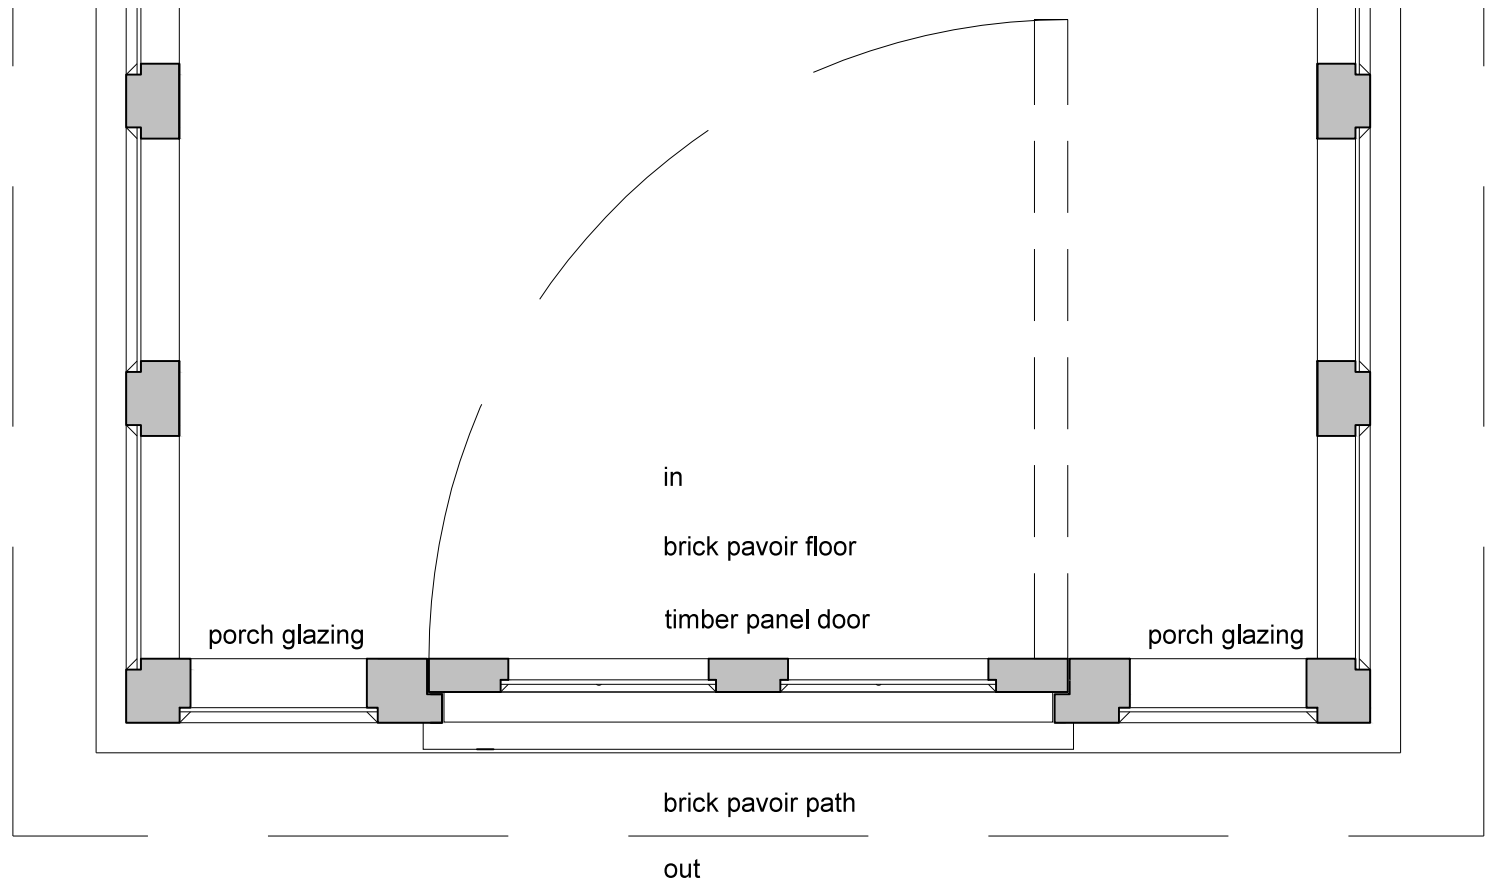

Plan 1:10

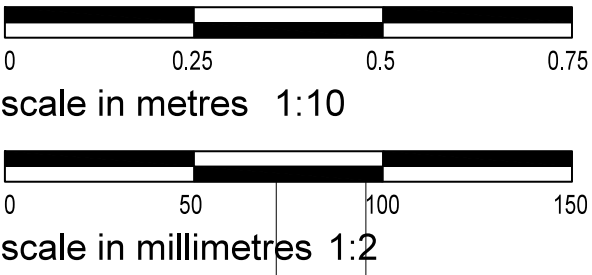

| amendments |      |         |  | auth/chkd |   |
|------------|------|---------|--|-----------|---|
| rev        | date | comment |  |           |   |
| -          | -    | -       |  | -         | - |

Note: Proposed door to replace current existing door D1 fitted within porch opening during last phase of works.

Replacement door for listed building consent to be a copy of older door pre-dating last phase of works. All joinery details, profiles, glazing etc to match

Door to be weather stripped, details to be agreed

|                                                                       |  |            |   |  |          |  |                           |
|-----------------------------------------------------------------------|--|------------|---|--|----------|--|---------------------------|
| client                                                                |  |            | drawing number   |  | revision |  |                           |
| Braithwaite & Co.                                                     |  |            | 0343.PL.006   |  | —        |  |                           |
| project                                                               |  |            | drawing title   |  |          |  |                           |
| Church Farm House                                                     |  |            | Proposed Door D1   |  |          |  |                           |
| Rectory Lane                                                          |  |            | Details   |  |          |  |                           |
| Angmering                                                             |  |            | Listed Building Consent App   |  |          |  |                           |
| drawn by                                                              |  | checked by | riba work stage   |  | date     |  | scale/original sheet size |
| GM                                                                    |  | MR         | MS   |  | Jan '15  |  | Varies @ A1               |
| <a href="http://abirarchitects.co.uk">http://abirarchitects.co.uk</a> |  |            | © ABIR Architects Ltd. Check all dimensions on site before work is undertaken. All goods, materials and workmanship to conform with current building regulations, BSS and COP's. |  |          |  |                           |
| unit 01, Beta House, St John's Road, Hove, BN3 2FX, United Kingdom    |  |            |   |  |          |  |                           |
| Hove +44 (0)1273 724 384 Company No. 06877117                         |  |            |   |  |          |  |                           |