




- NOTES
1. All dimensions are in metres unless otherwise stated
 2. Detailed design to be accompanied by a VRS alongside the development and in the central reserve, including where appropriate a RRRAP
 3. Reinforced earth embankment to be used where slope greater than 1:3 (max 1:1.5)

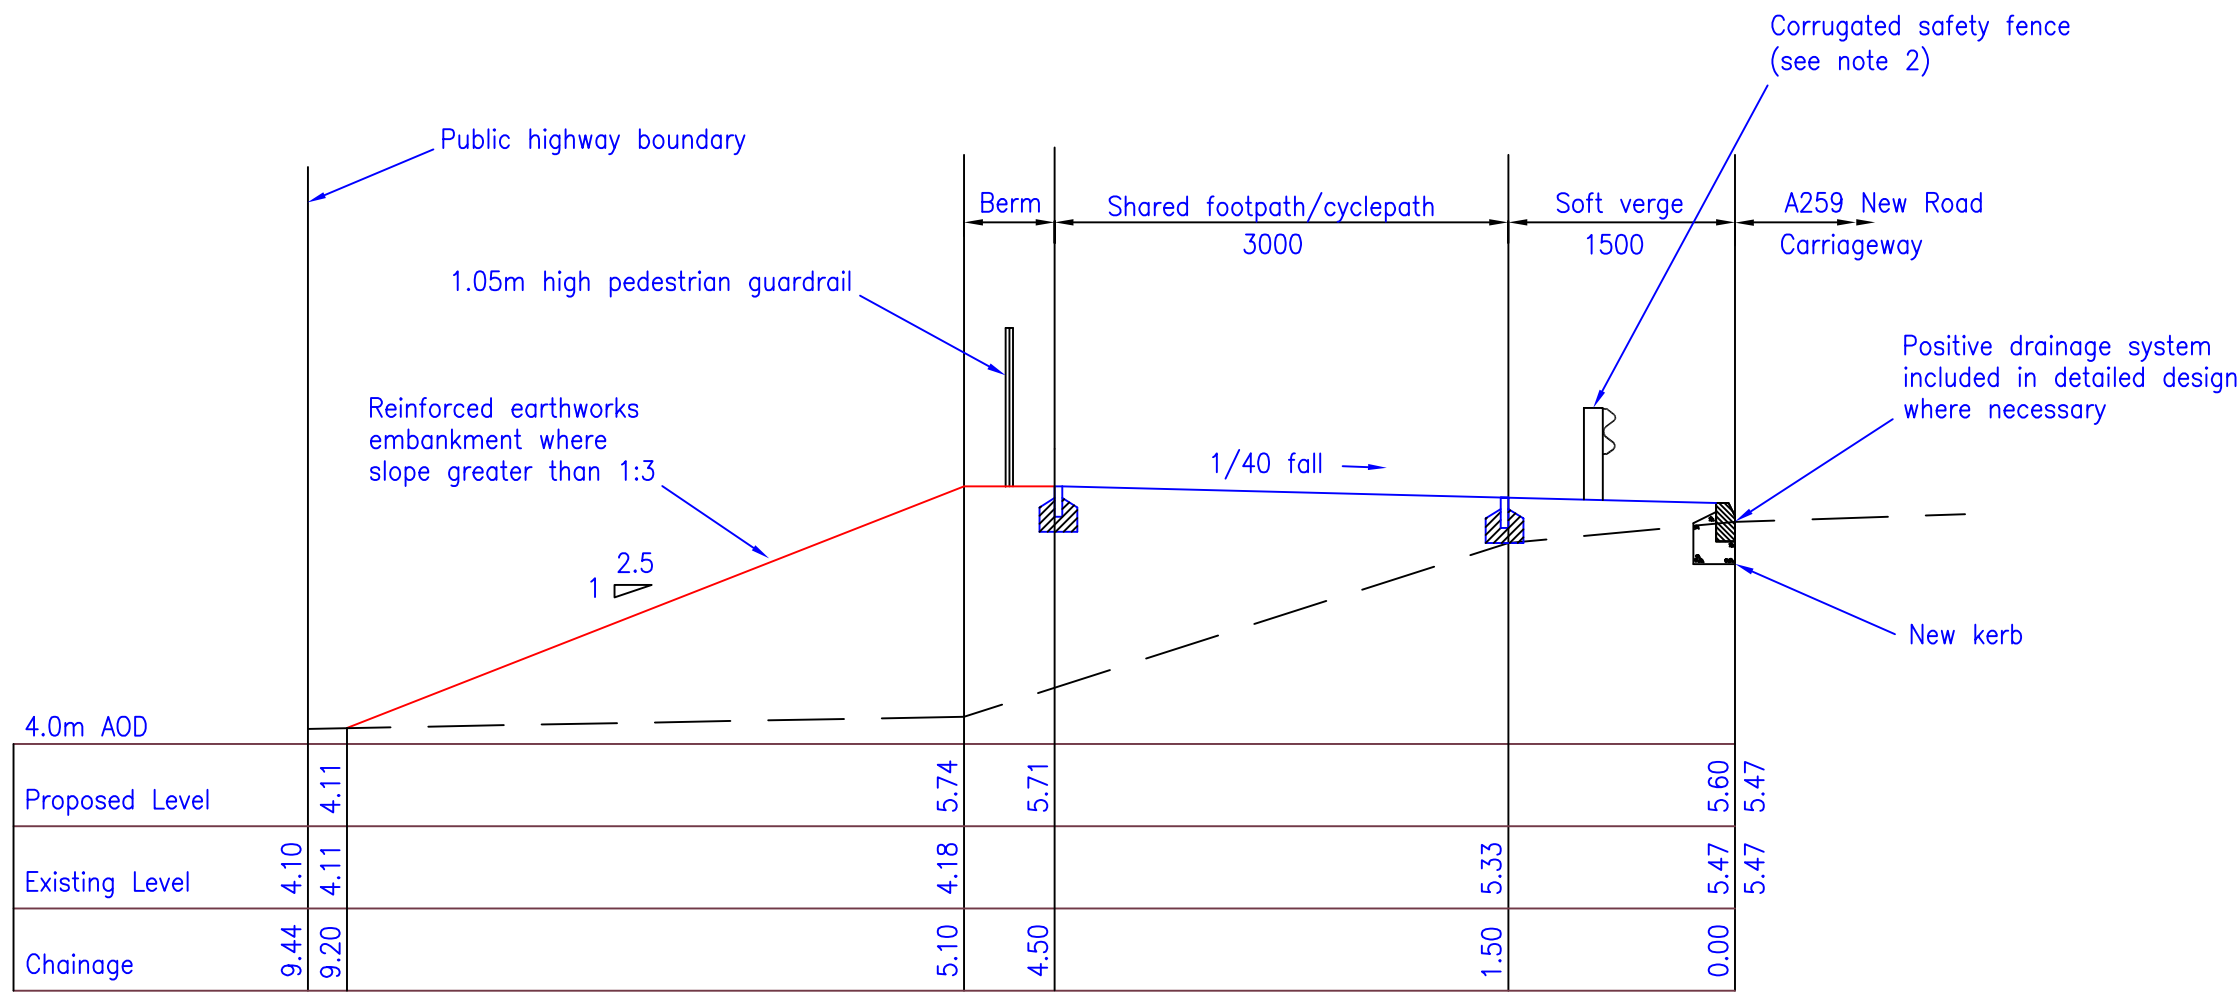

SECTION A-A (Scale 1:50)

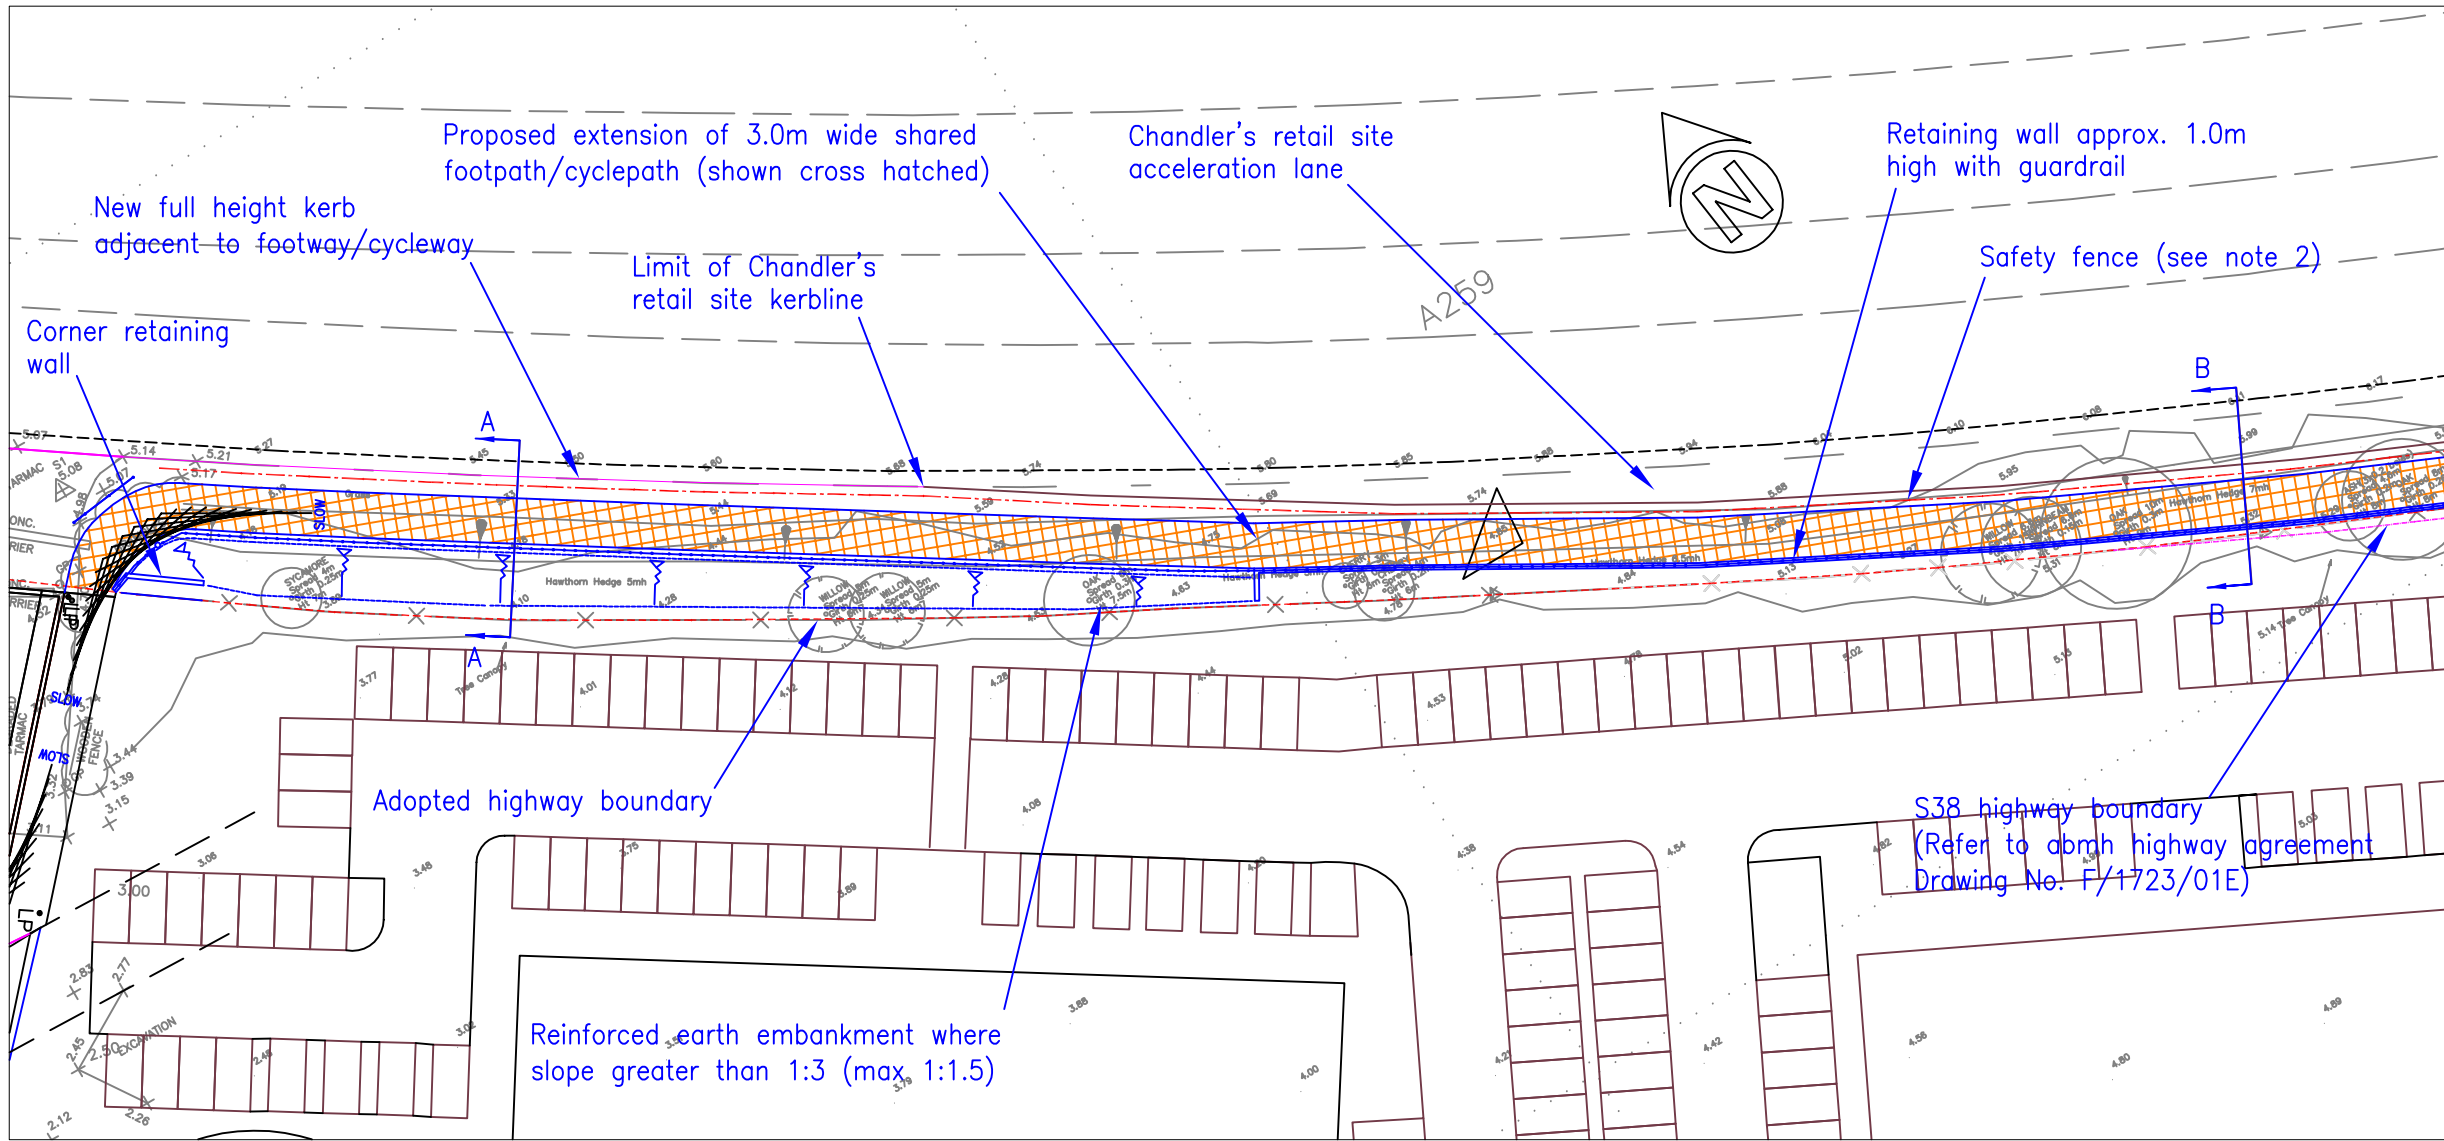

LOCATION PLAN (Scale 1:500)

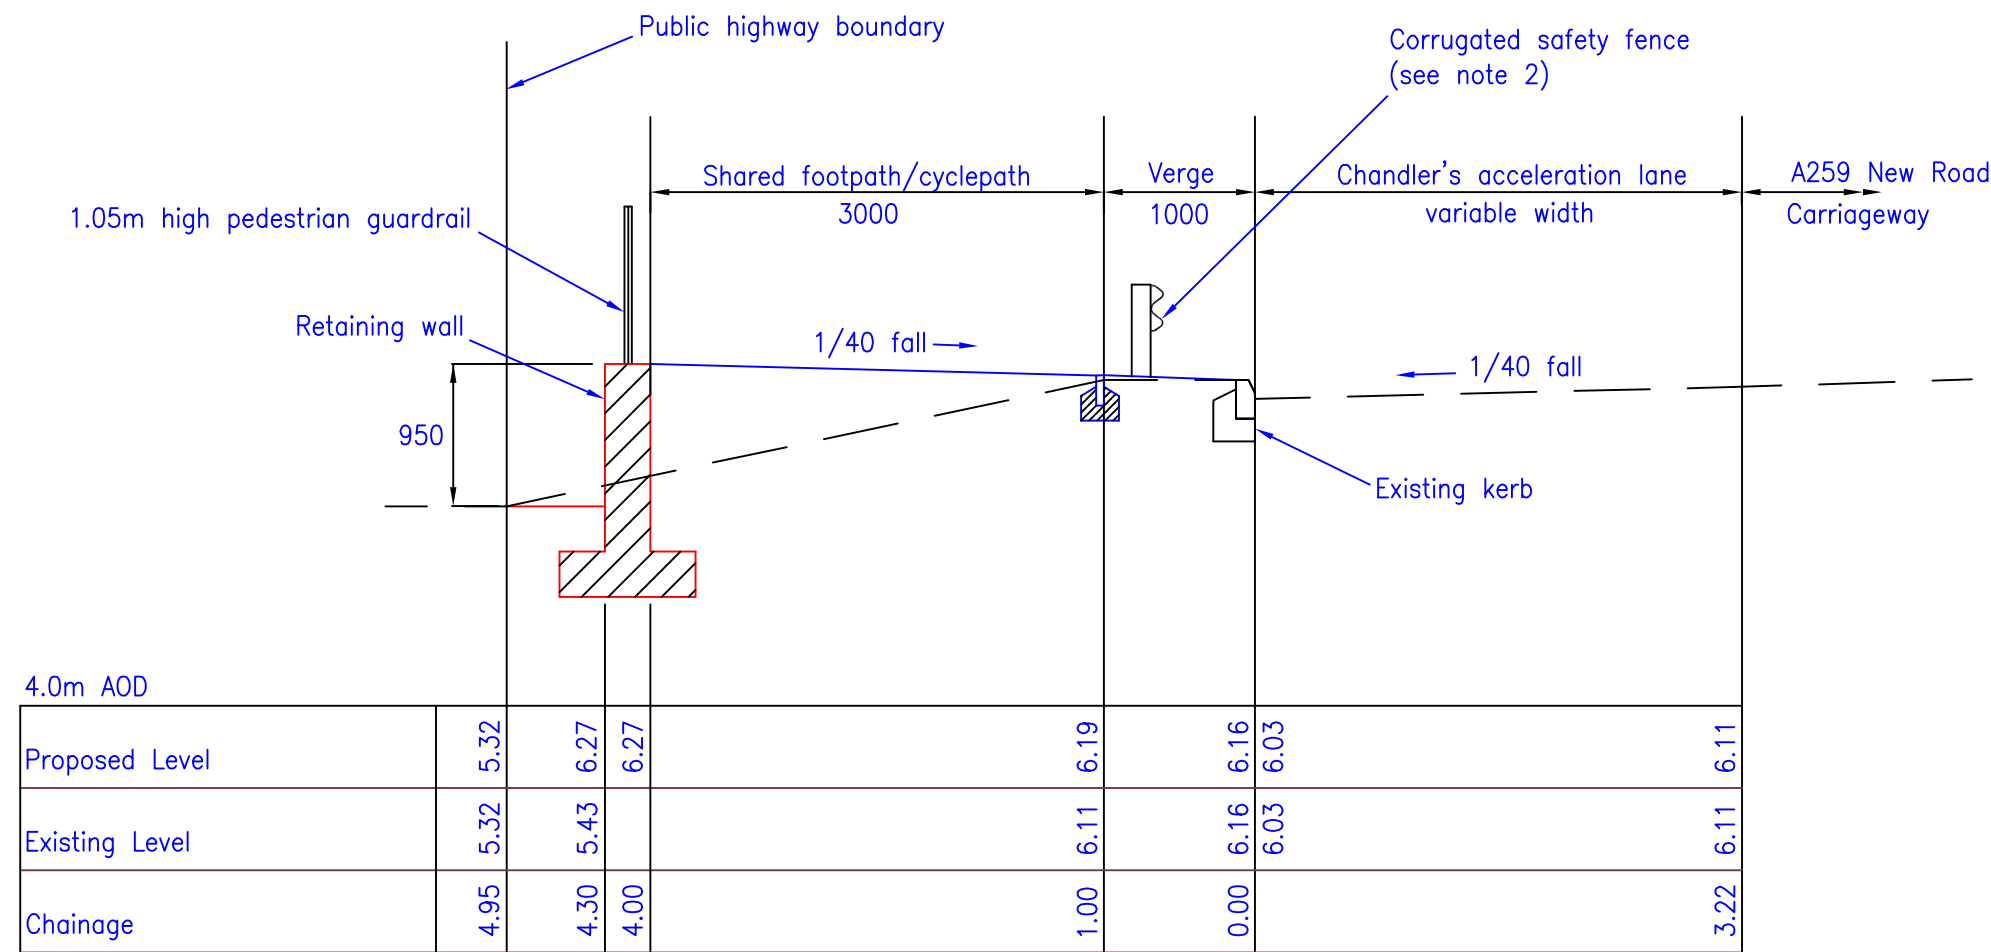

SECTION B-B (Scale 1:50)

A	Mar 17	Full height kerb added next to new works	pl
Rev	Date	Details	Drawn
Drawing Status			
FOR APPROVAL			
REDWOOD PARTNERSHIP CONSULTING ENGINEERS & TRANSPORTATION PLANNERS			
Maritime House Basin Road North Portslade Brighton East Sussex BN41 1WR			
Telephone : 01273 414515		Fax : 01273 376824	
www.redwoodpartnership.co.uk			
Client COMMERCIAL DEVELOPMENT PROJECTS LTD			
Project RETAIL DEVELOPMENT ON A259 NEW ROAD RUSTINGTON, LITTLEHAMPTON			
Title OFF-SITE FOOTPATH/CYCLEPATH CROSS SECTIONS			
Drawn	PL	Scale 1:500; 1:50	Date SEPTEMBER 2015
Sheet A1			
Drawing No.		Rev	
REDW-3167-130		A	