



NOTES


1. Phase 1 works to be in accordance with Drawing No. REDW-3167-132 and planning permission

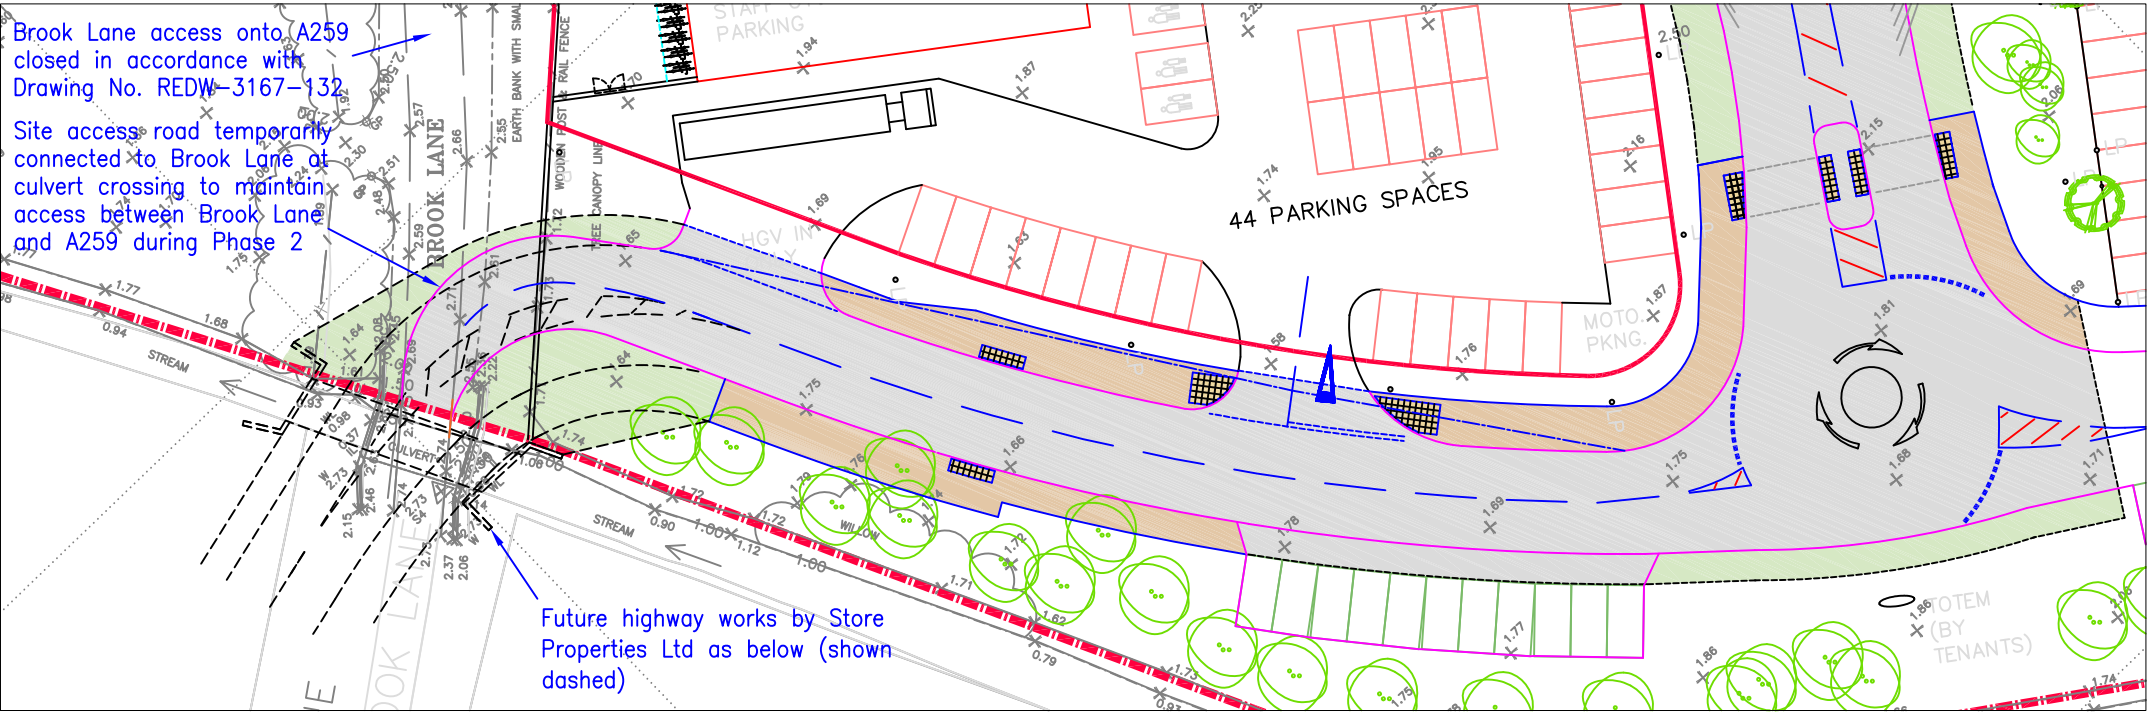

PHASE 1 WORKS
BY COMMERCIAL DEVELOPMENT PROJECTS LTD

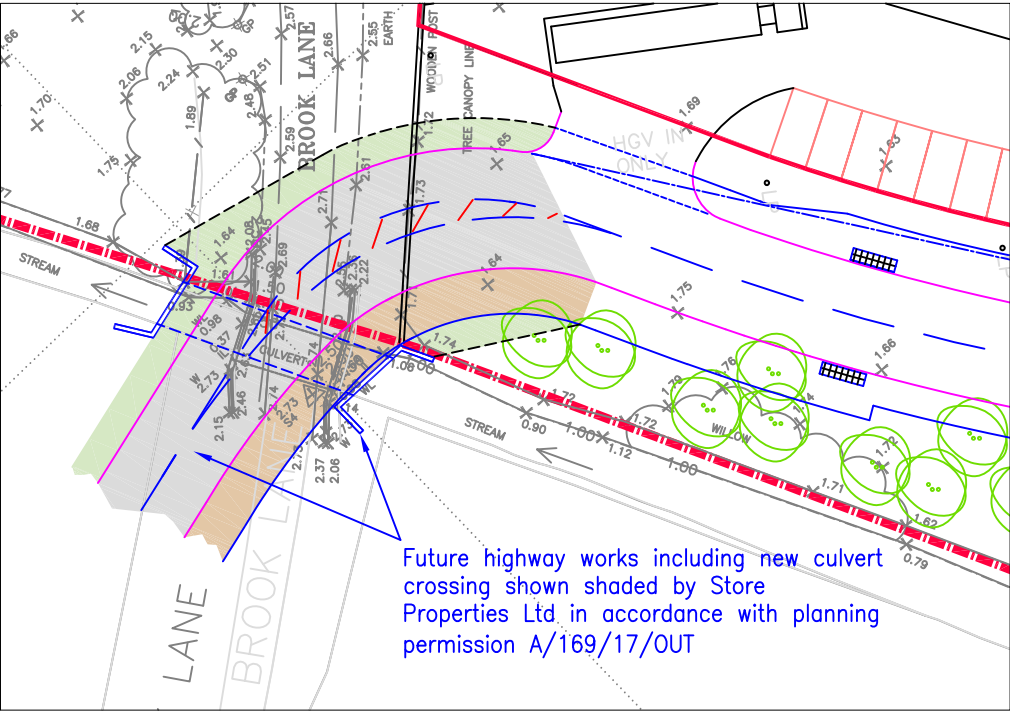

PHASE 2 WORKS
BY STORE PROPERTIES LTD

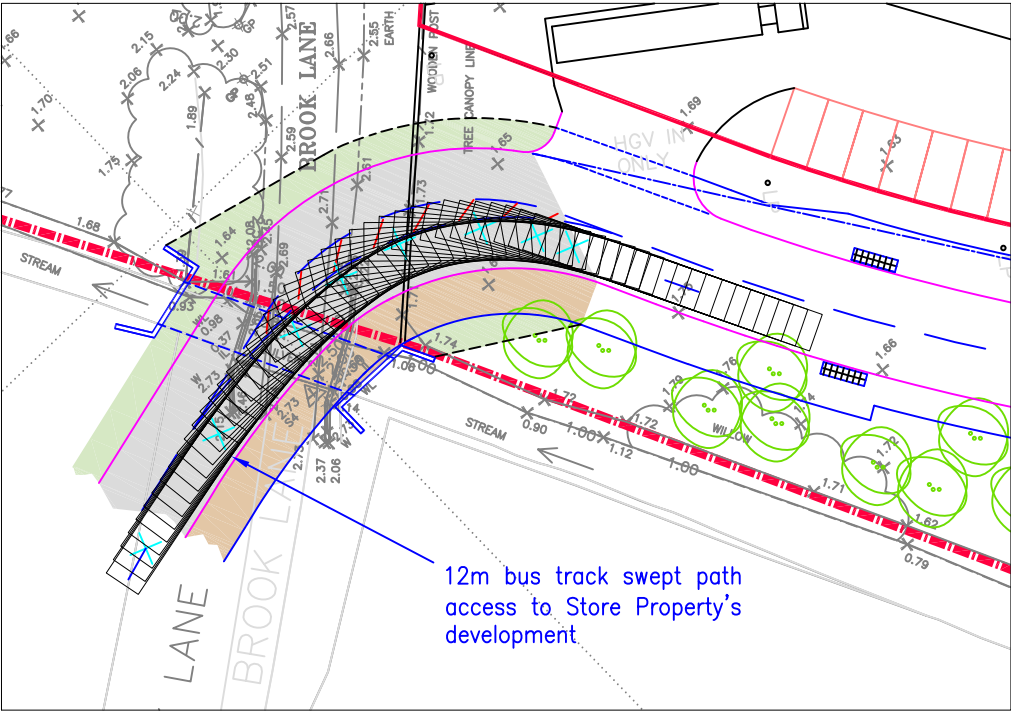

12m BUS TRACK SWEPT PATH



Client			Project			
COMMERCIAL DEVELOPMENT PROJECTS LTD			MIXED USE DEVELOPMENT, A259 NEW ROAD, RUSTINGTON, WEST SUSSEX			
			Title			
			HIGHWAY WORKS – CONNECTION TO ADJACENT DEVELOPMENT			
Status	Drawn	Scale	Sheet Size	Date	Drawing No.	Rev
FOR APPROVAL	PL	1:500	A3	MAY 2018	REDW-3167-133	

REDWOOD PARTNERSHIP
CONSULTING ENGINEERS & TRANSPORTATION PLANNERS

Maritime House, Basin Road North, Portslade, Brighton, BN41 1WR
Telephone : 01273 414515 www.redwoodpartnership.co.uk