
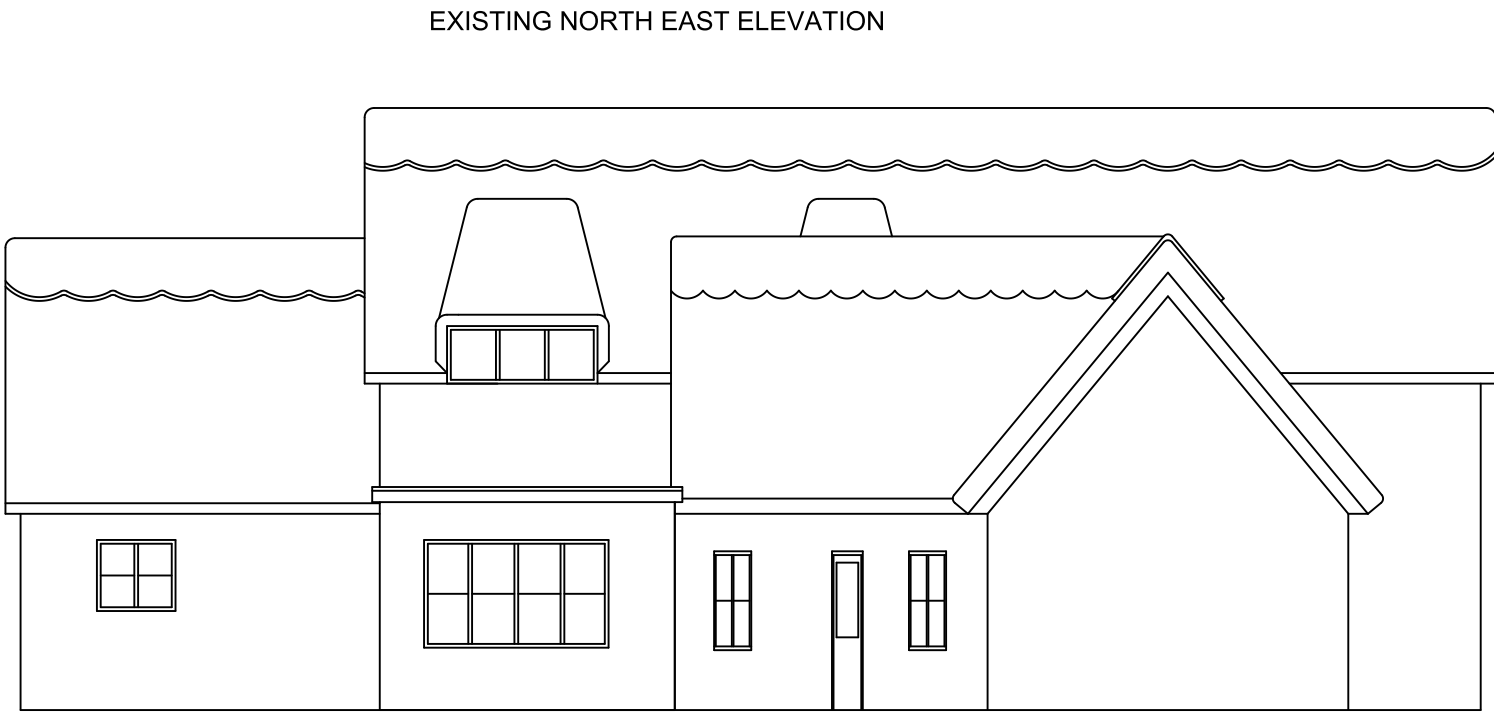
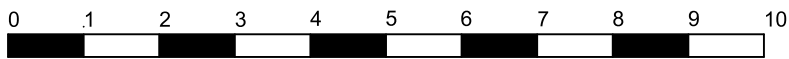
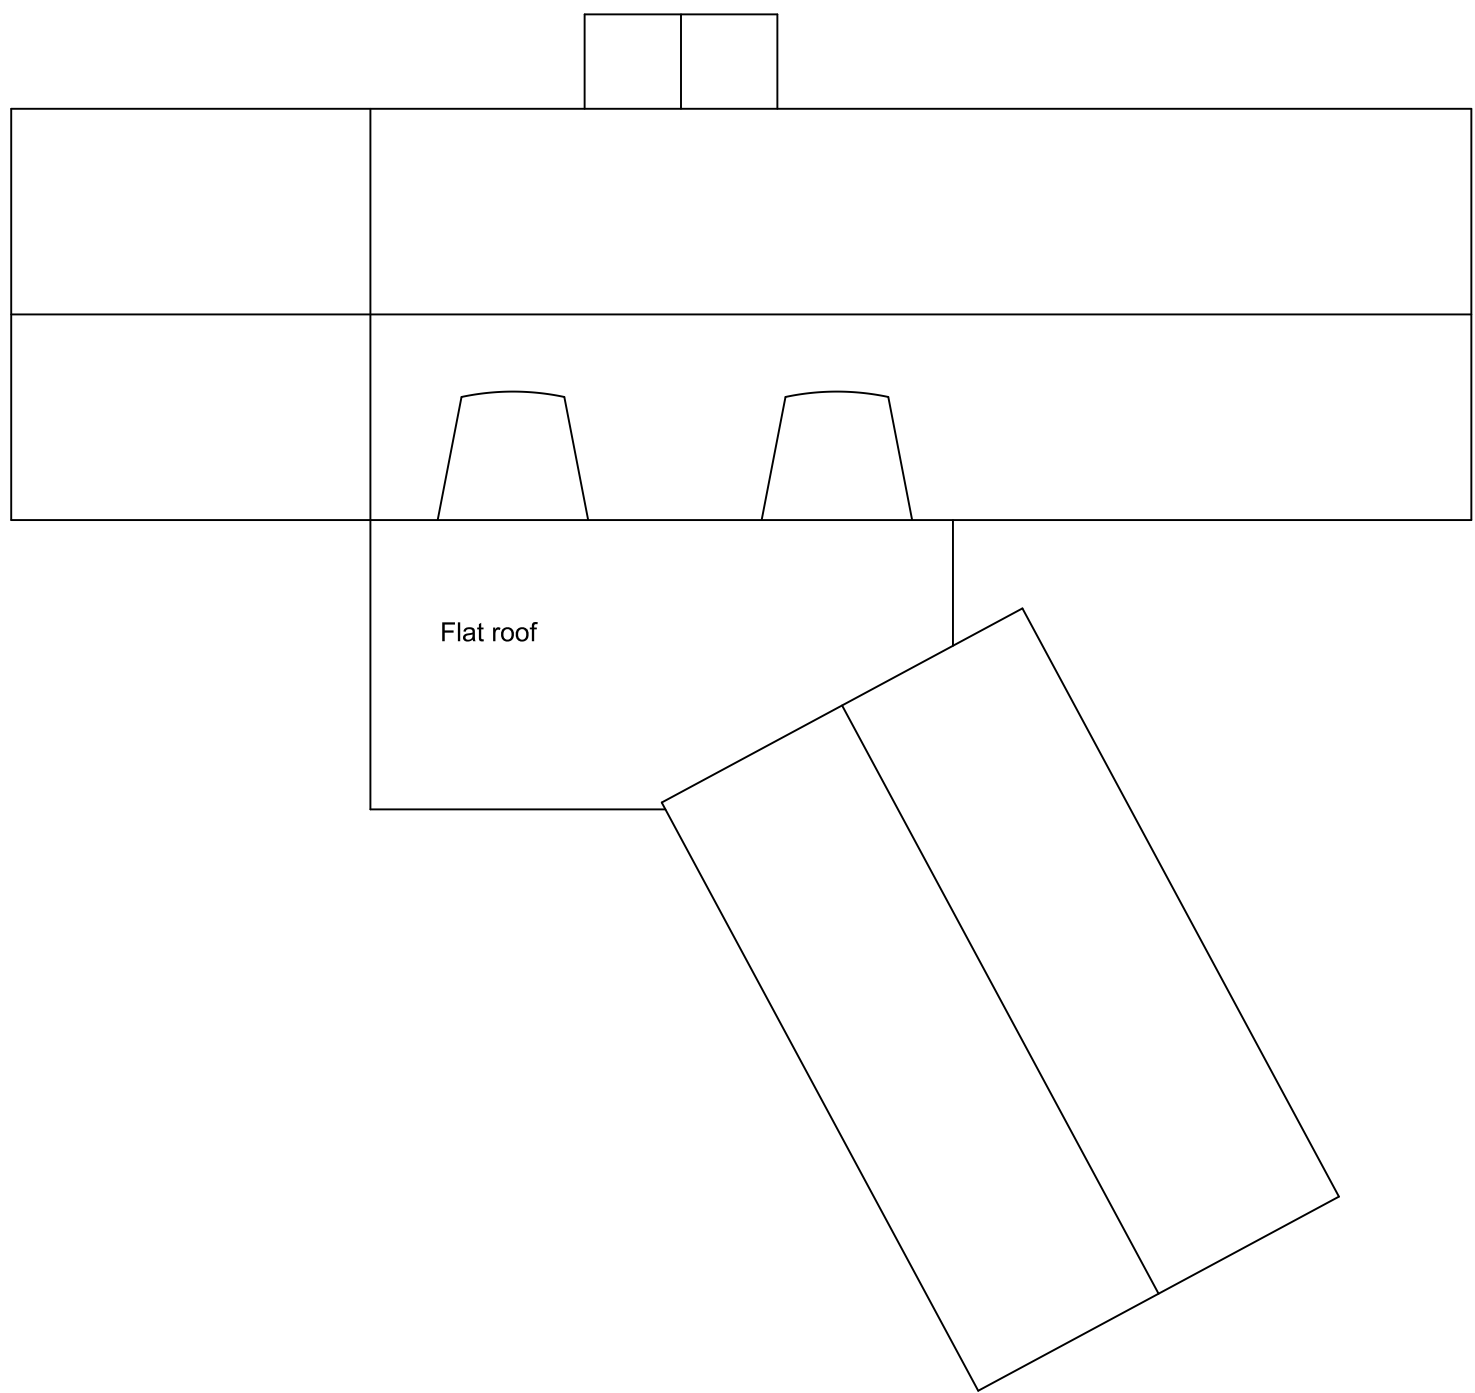
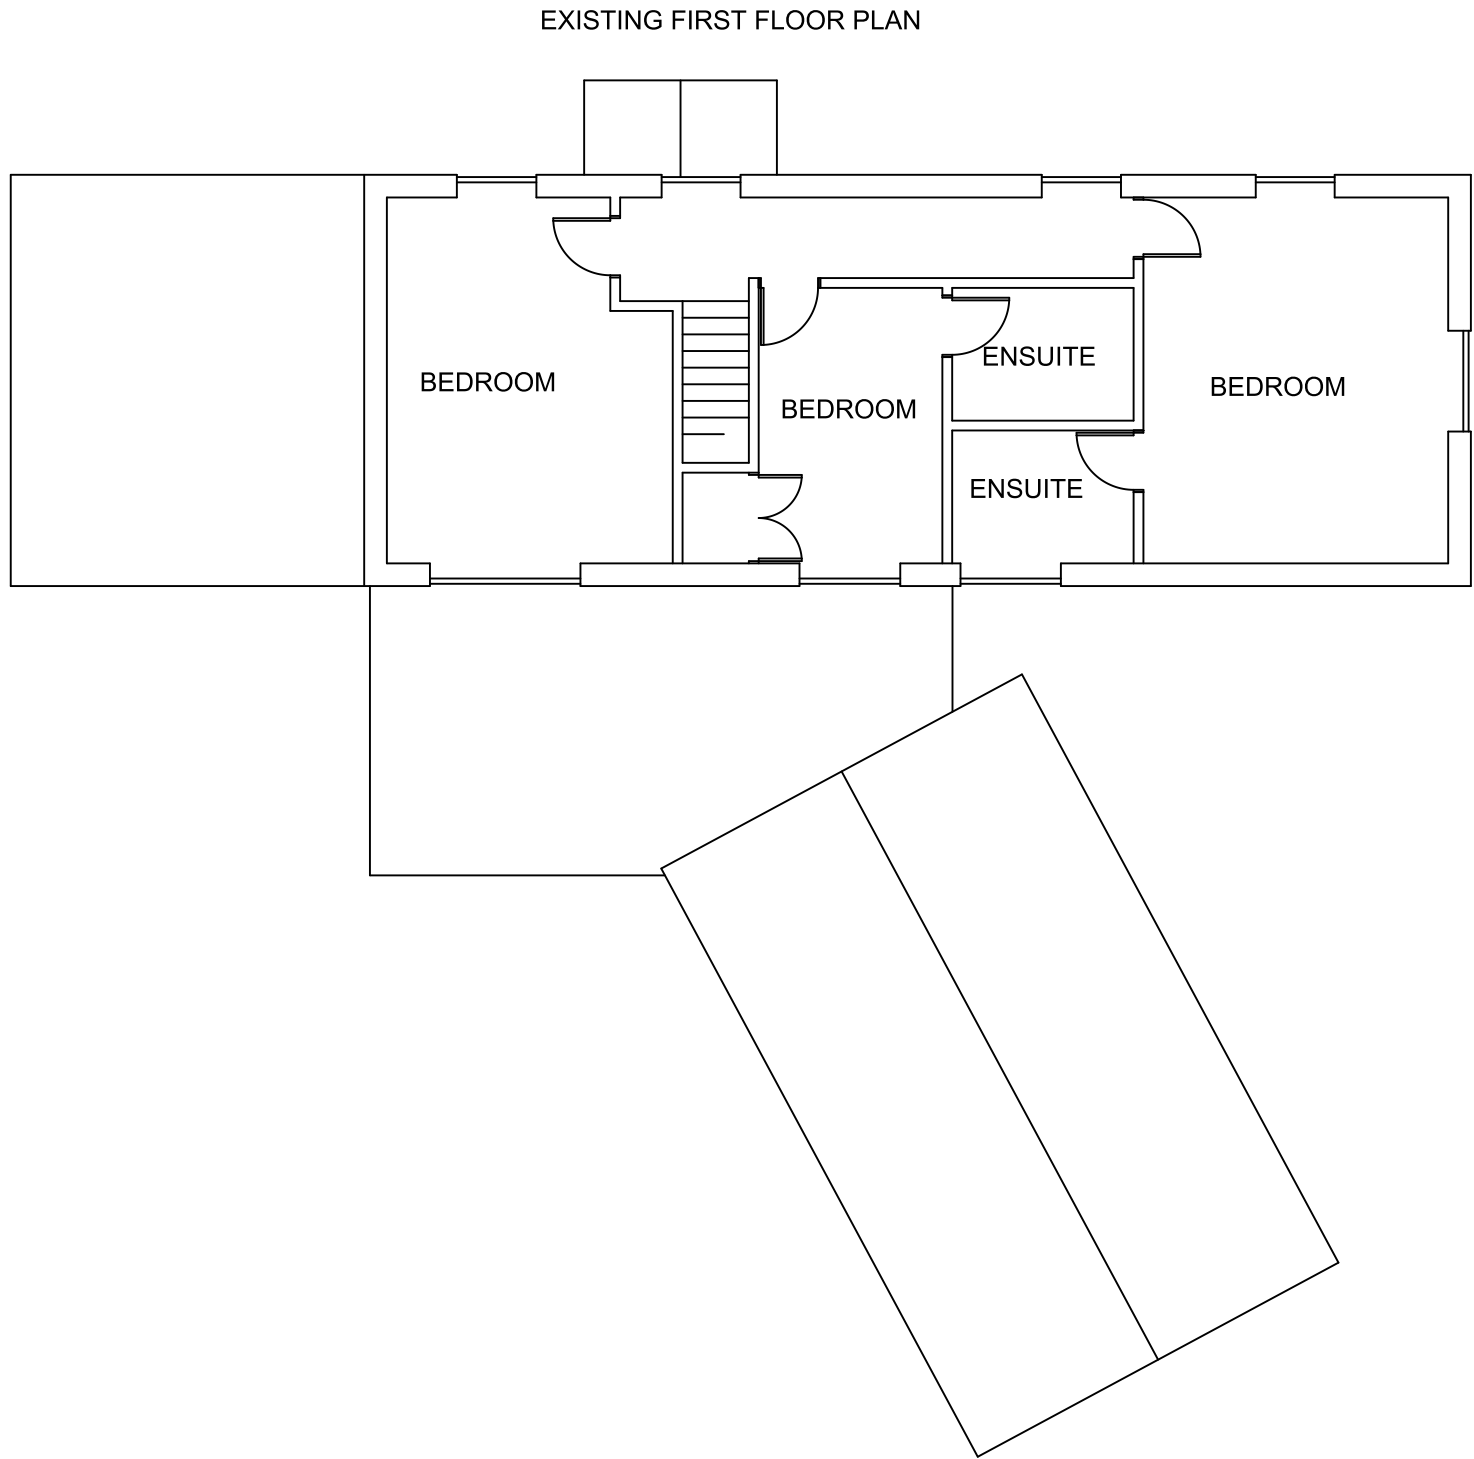


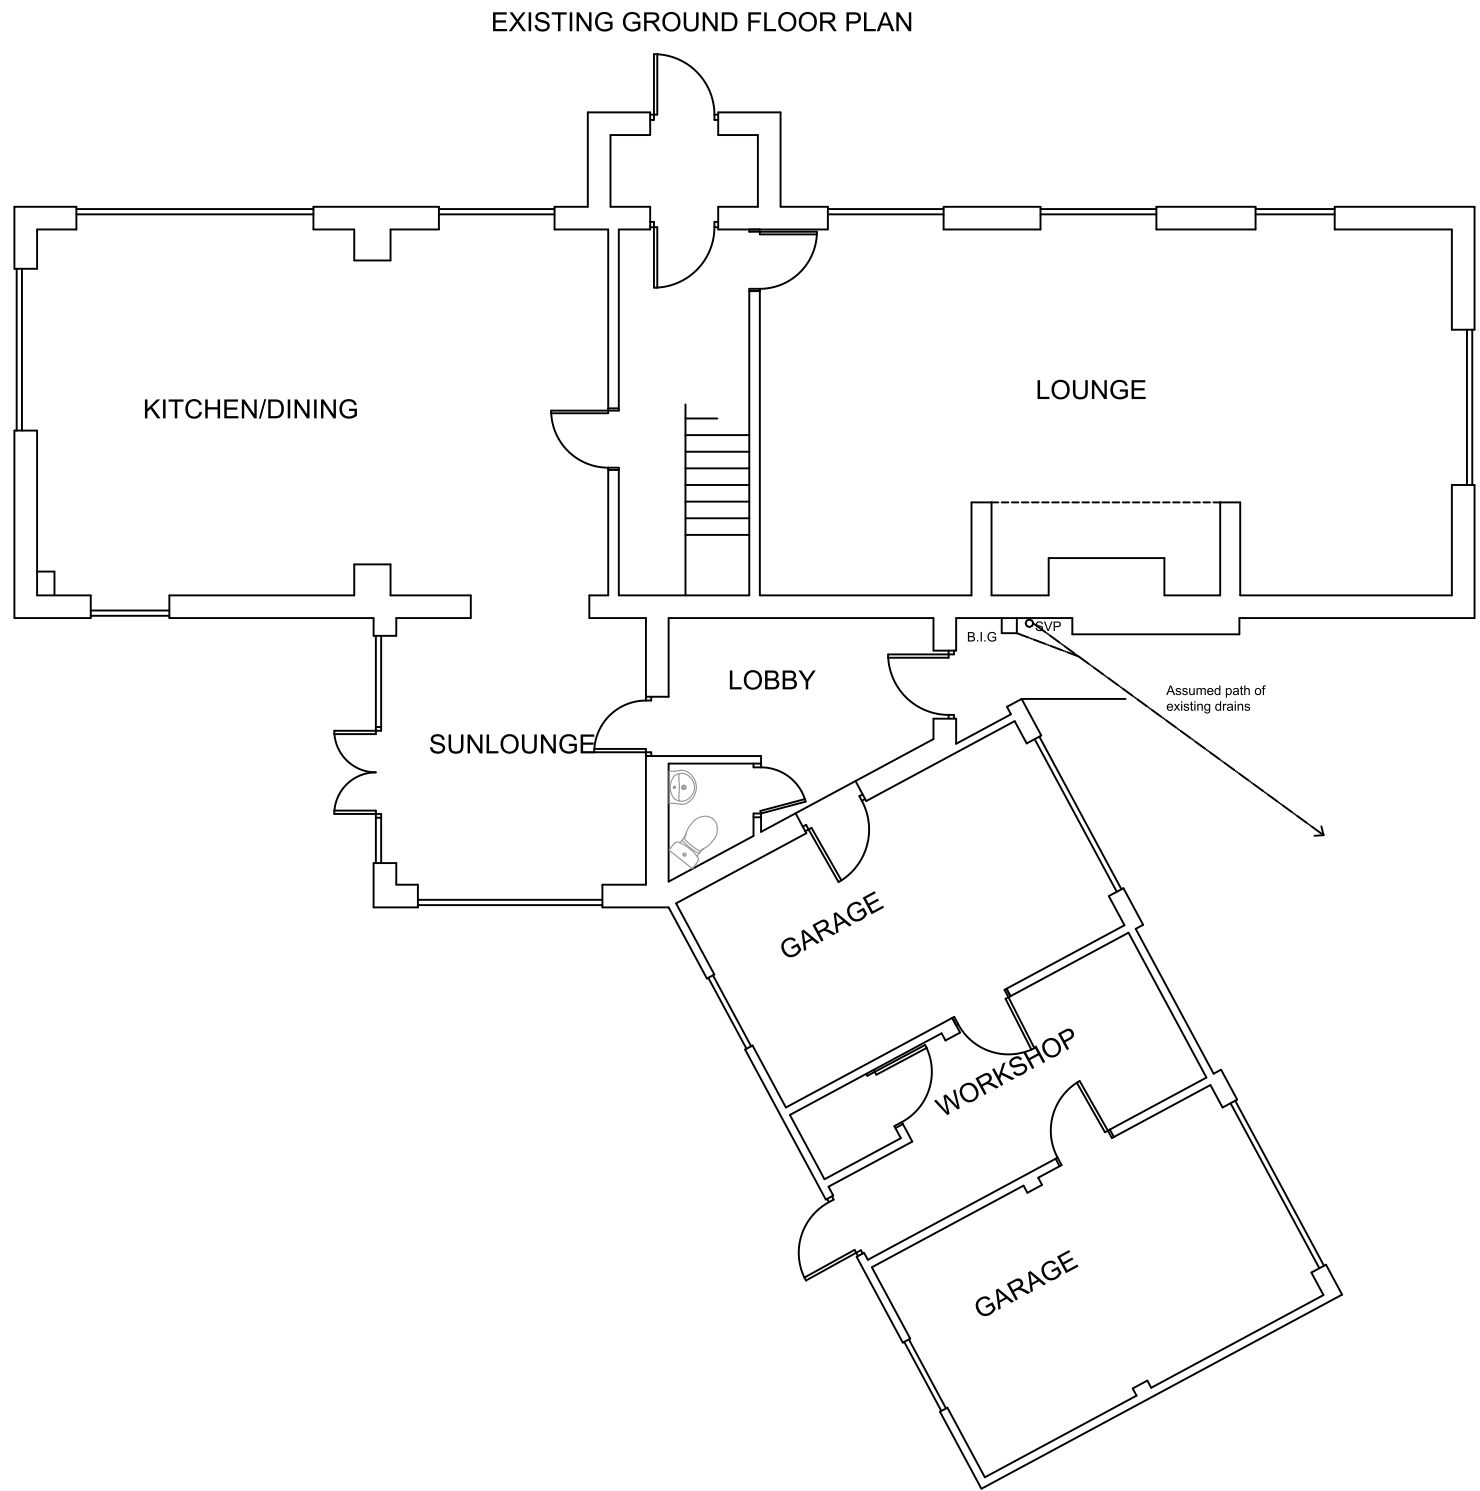

REVISIONS	
Notes	
1. These are computerised drawings for the purposes of obtaining planning & building regulations approvals & are based on certain overall measurements.	
2. Dimensions shown must not be relied upon and must be checked on site and verified prior to commencement of work.	
3. Where applicable this drawing is to be read in conjunction with other consultants' drawings & calculations.	
4. Do not scale from these drawings, except for planning purposes.	
5. Any Work undertaken prior to Planning and Building Regulations Approval is done so entirely at the Client/Contractors own risk.	
© 2019 - T. Murray	
TIM MURRAY CBuildE MCABE BUILDING CONSULTANT 48 Pier Road Littlehampton West Sussex, BN17 5LP Tel: 01903 730228	
PROJECT DETAIL THATCHED CORNER, HAM MANOR WAY ANGMERING, WEST SUSSEX BN16 4JQ LOFT CONVERSION & BALCONY FOR: MARK MASSEY	
DRAWING EXISTING	SCALE 1/100
DATE: DECEMBER 2019	
DRAWN: T. Murray	
DRAWING: 19/09/3	REVISION: