


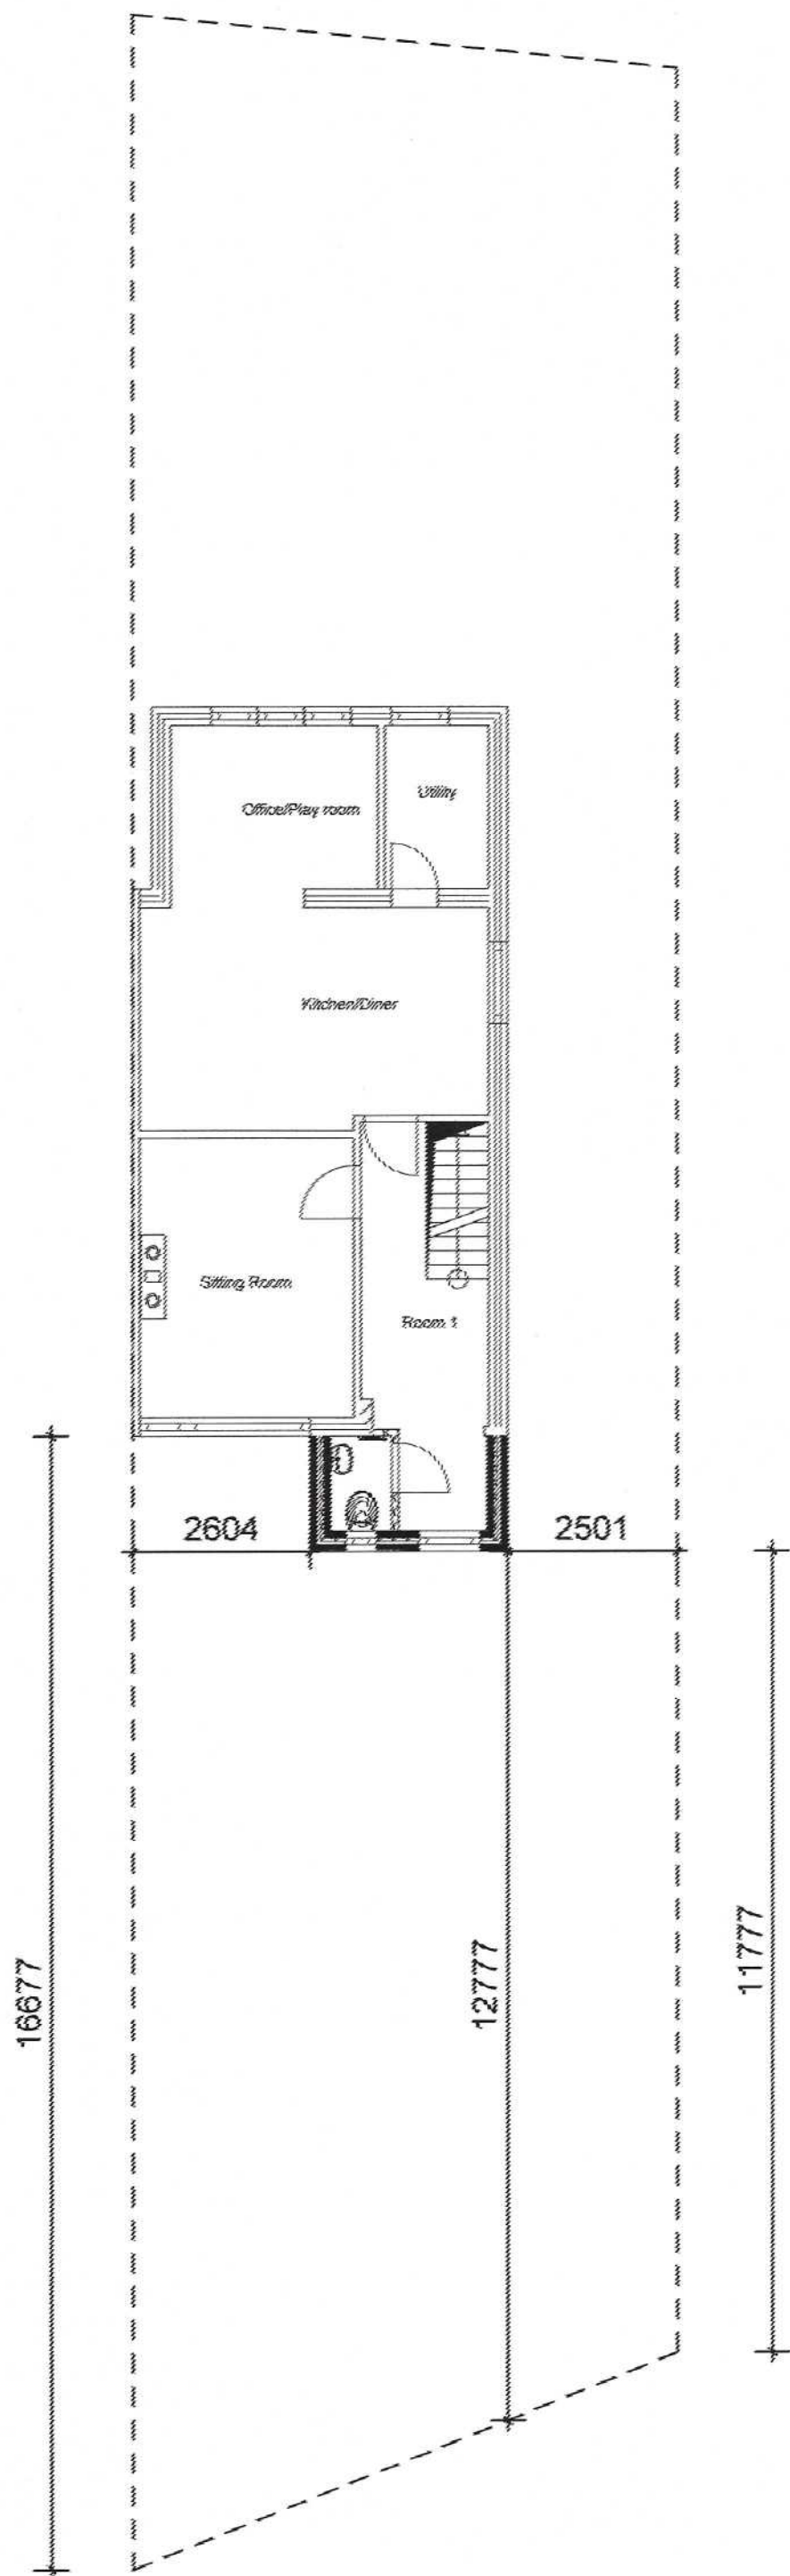

Title: Proposed Ground Floor Extension
 Owner: Mr Brodrick
 Architect: PLAN IT BUILD IT
 File Name: 33 Old Worthing Road Littlehampton
 Scale: 1:100
 Date: January 2022