


A/120/11

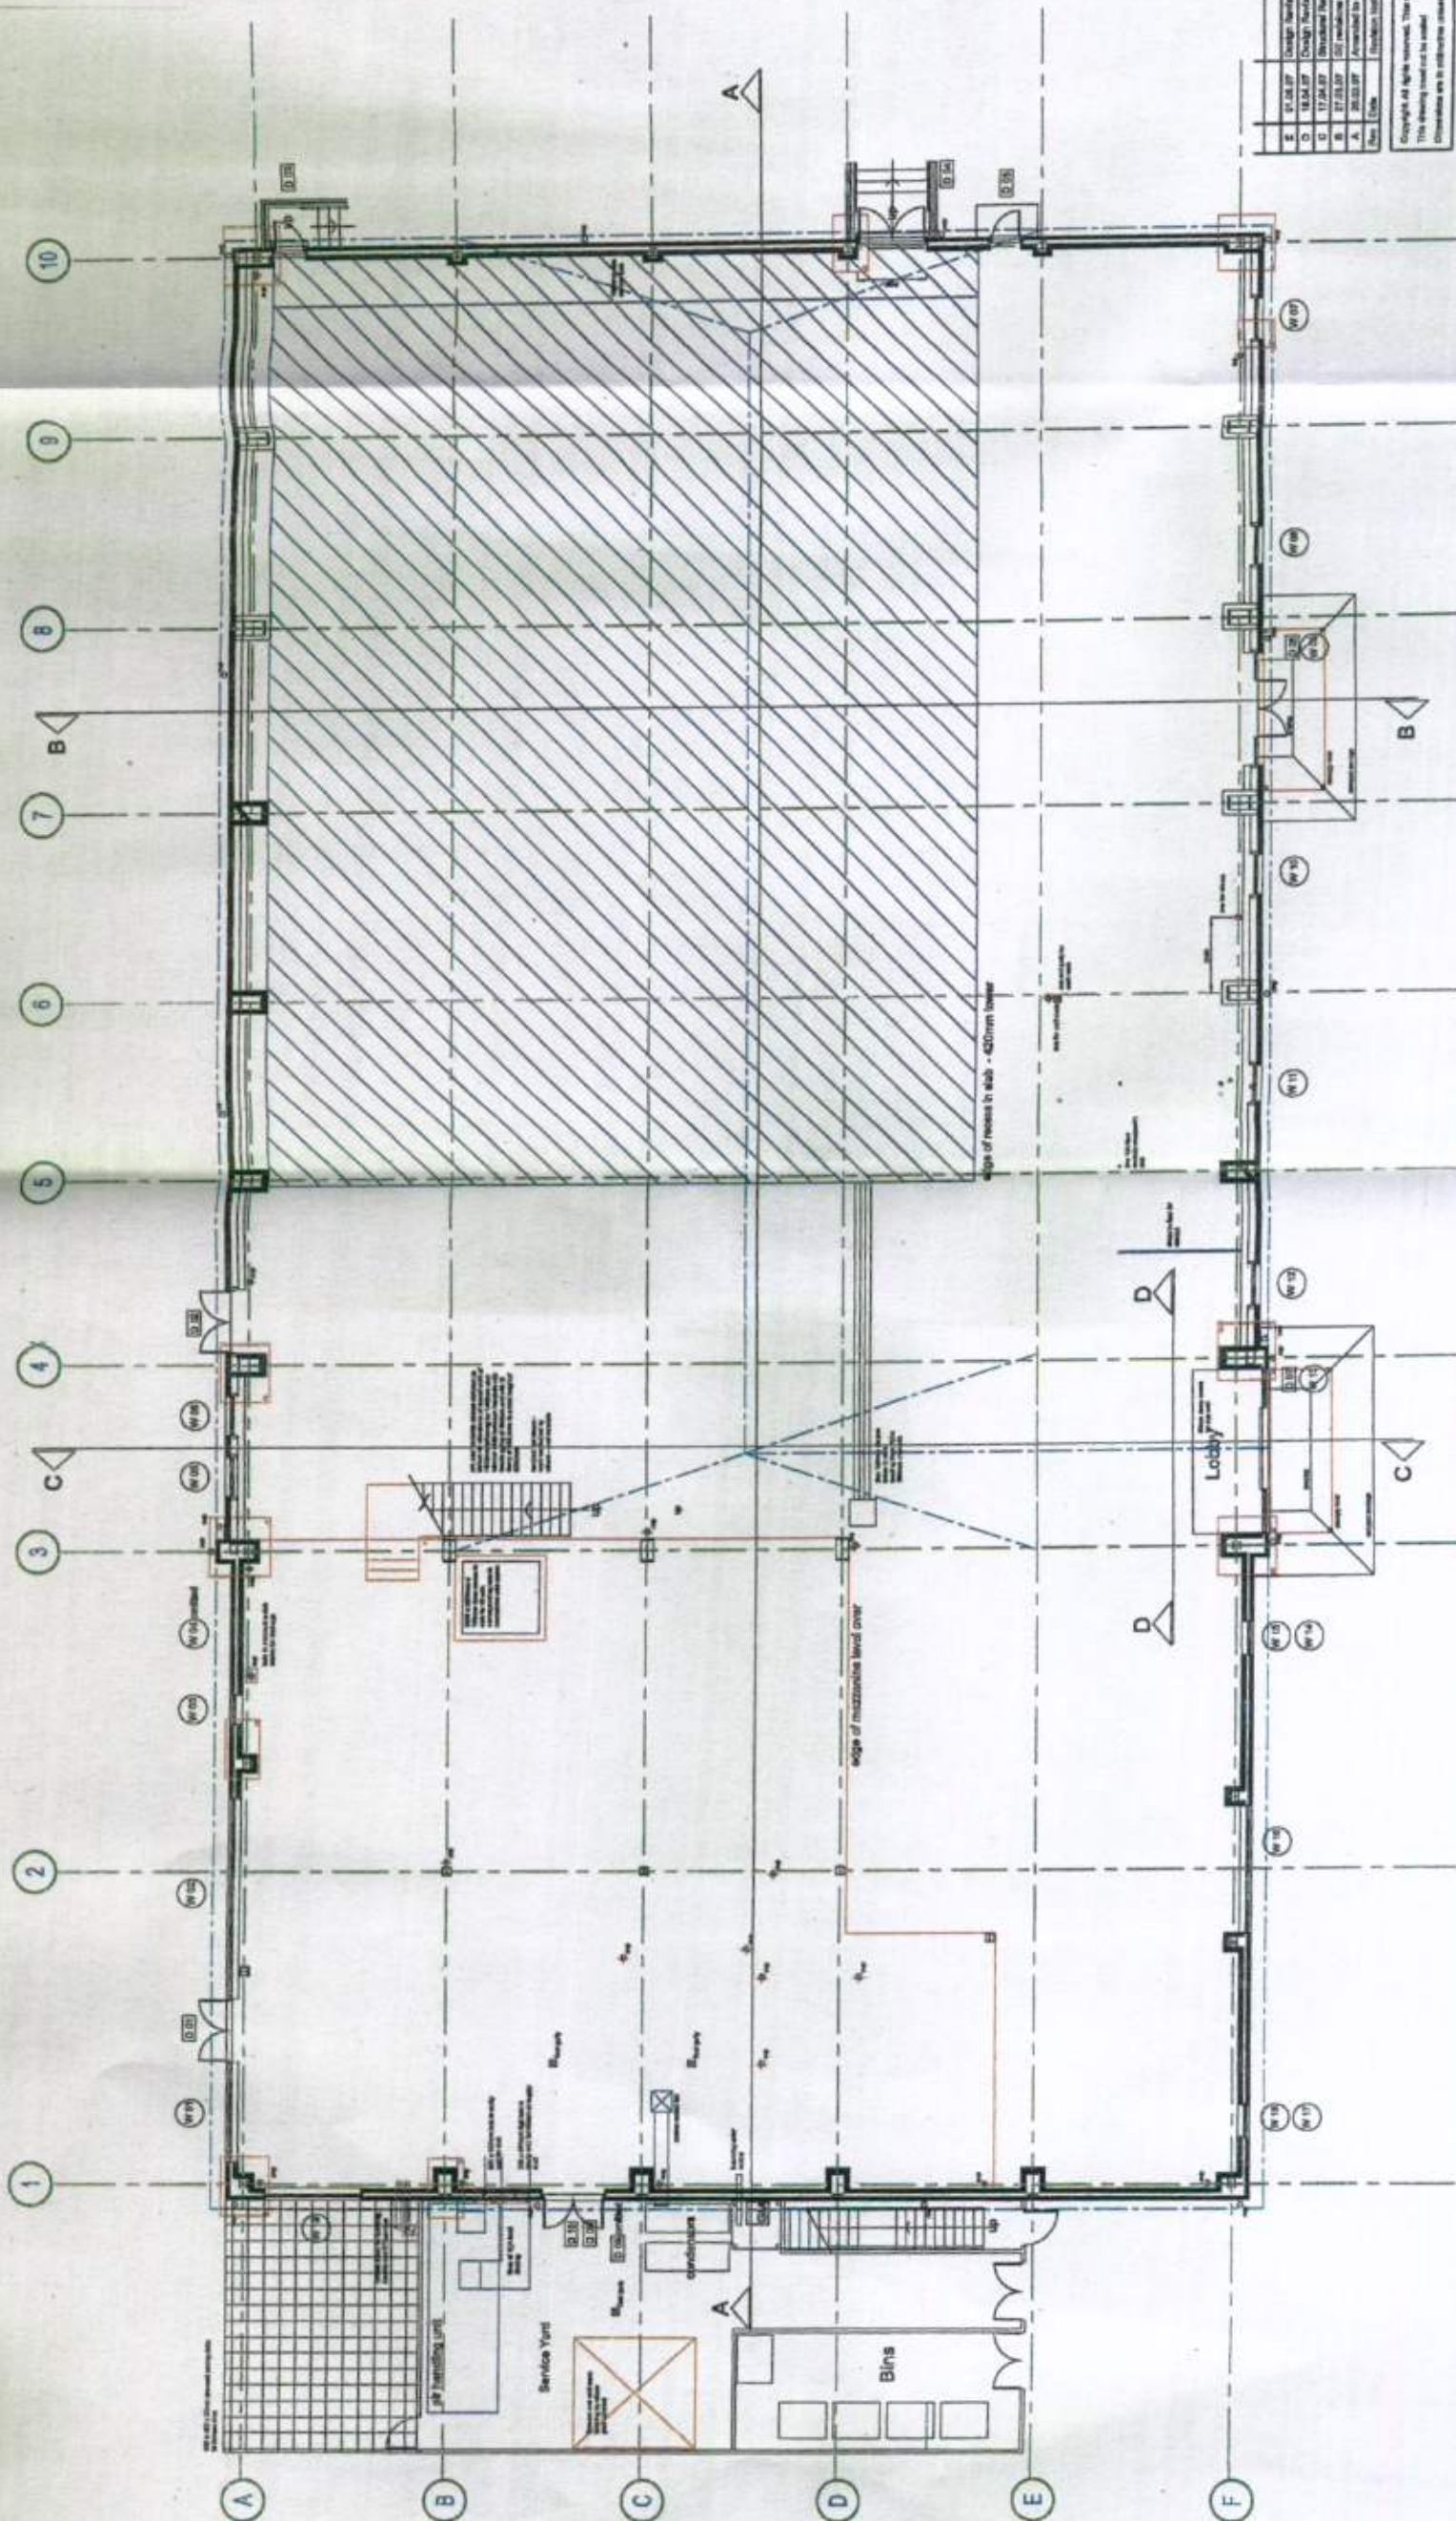

Rev	Date	Description	By	Check
1	12/04/07	Design	PP	PP
2	12/04/07	Design	PP	PP
3	17/04/07	Structural	PP	PP
4	27/03/07	100% final	PP	PP
5	28/03/07	Approved to 100%	PP	PP
6	28/03/07	Approved to 100%	PP	PP

Copyright All Rights Reserved. This drawing must not be reproduced without permission.
This drawing must not be used for any other purpose without the written consent of the architect.
The architect is not responsible for any errors or omissions in this drawing.

STRUTT & PARKER

Building Surveying & Architecture Department
201 High Street, Leamington Spa, Warwick, CV32 9JH
T: +44 (0)1223 475 411
F: +44 (0)1223 475 465
E: info@struttandparker.co.uk

Client	Family Entertainment Centre
Drawn	Rushington Investments Ltd
Checked	
Scale	1:100
Sheet	21494
Revision	L 01
Drawn	E