


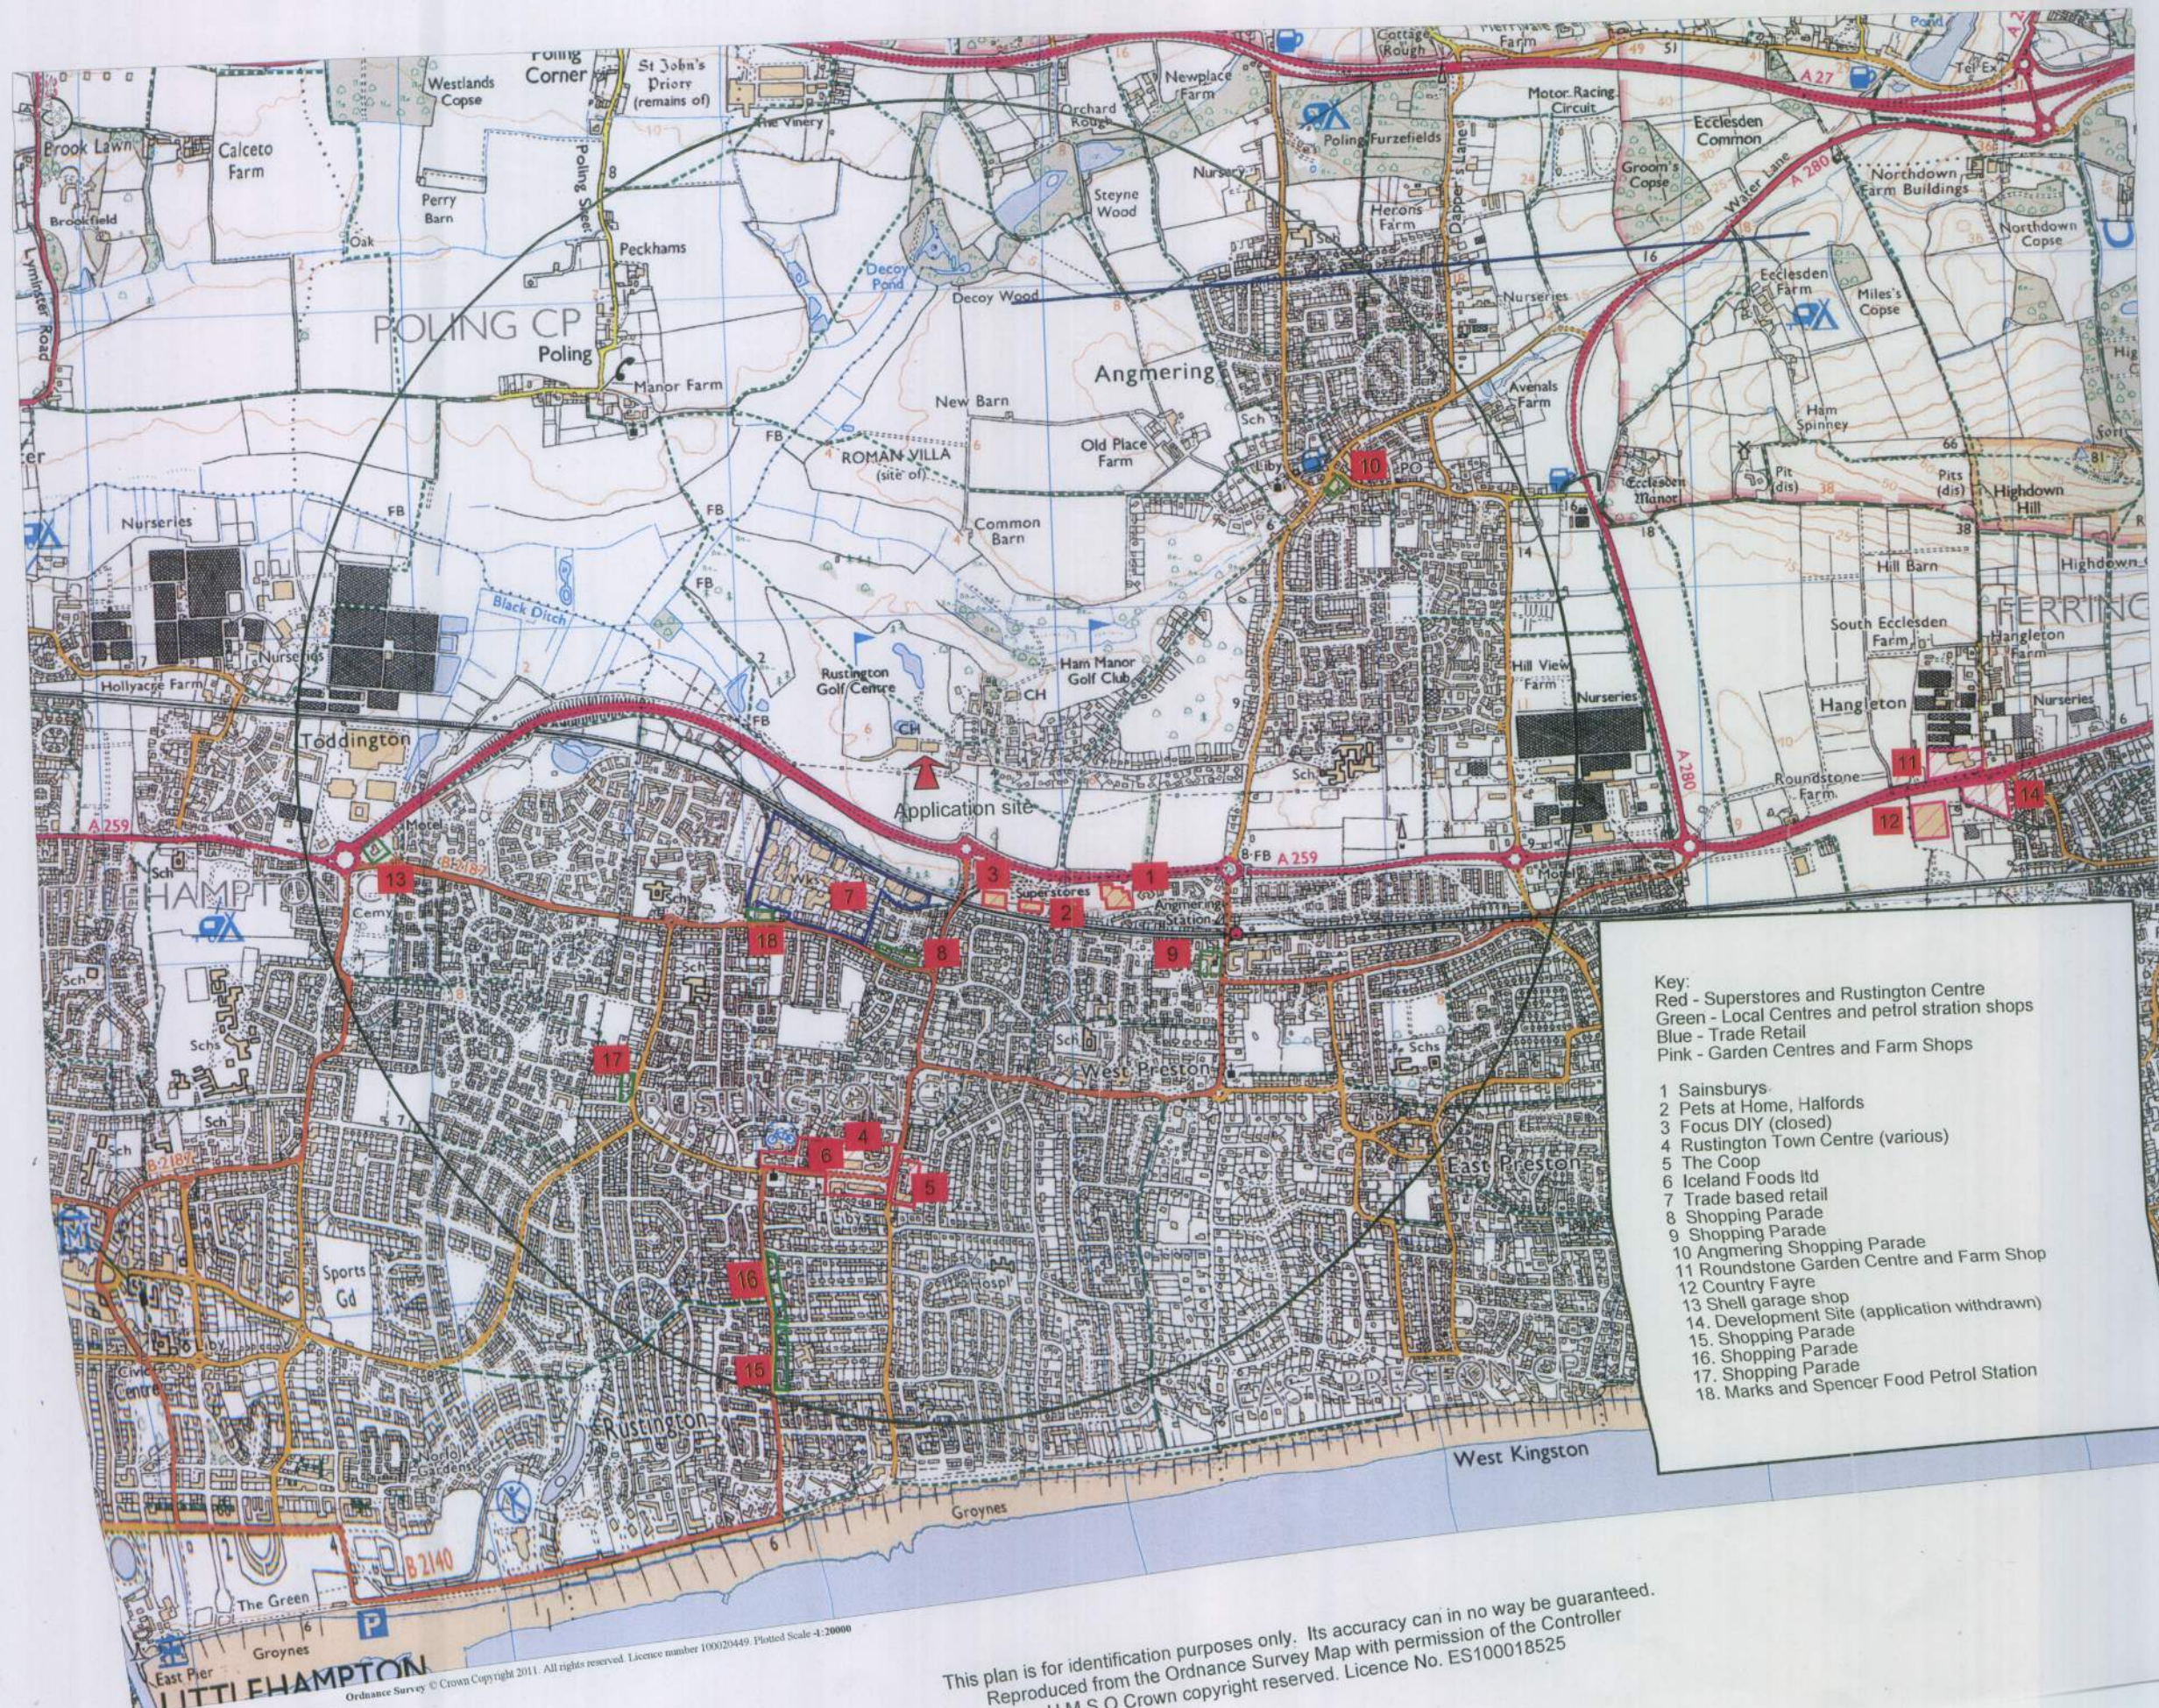

This plan is for identification purposes only. Its accuracy can in no way be guaranteed.
 Reproduced from the Ordnance Survey Map with permission of the Controller
 H.M.S.O Crown copyright reserved. Licence No. ES100018525