


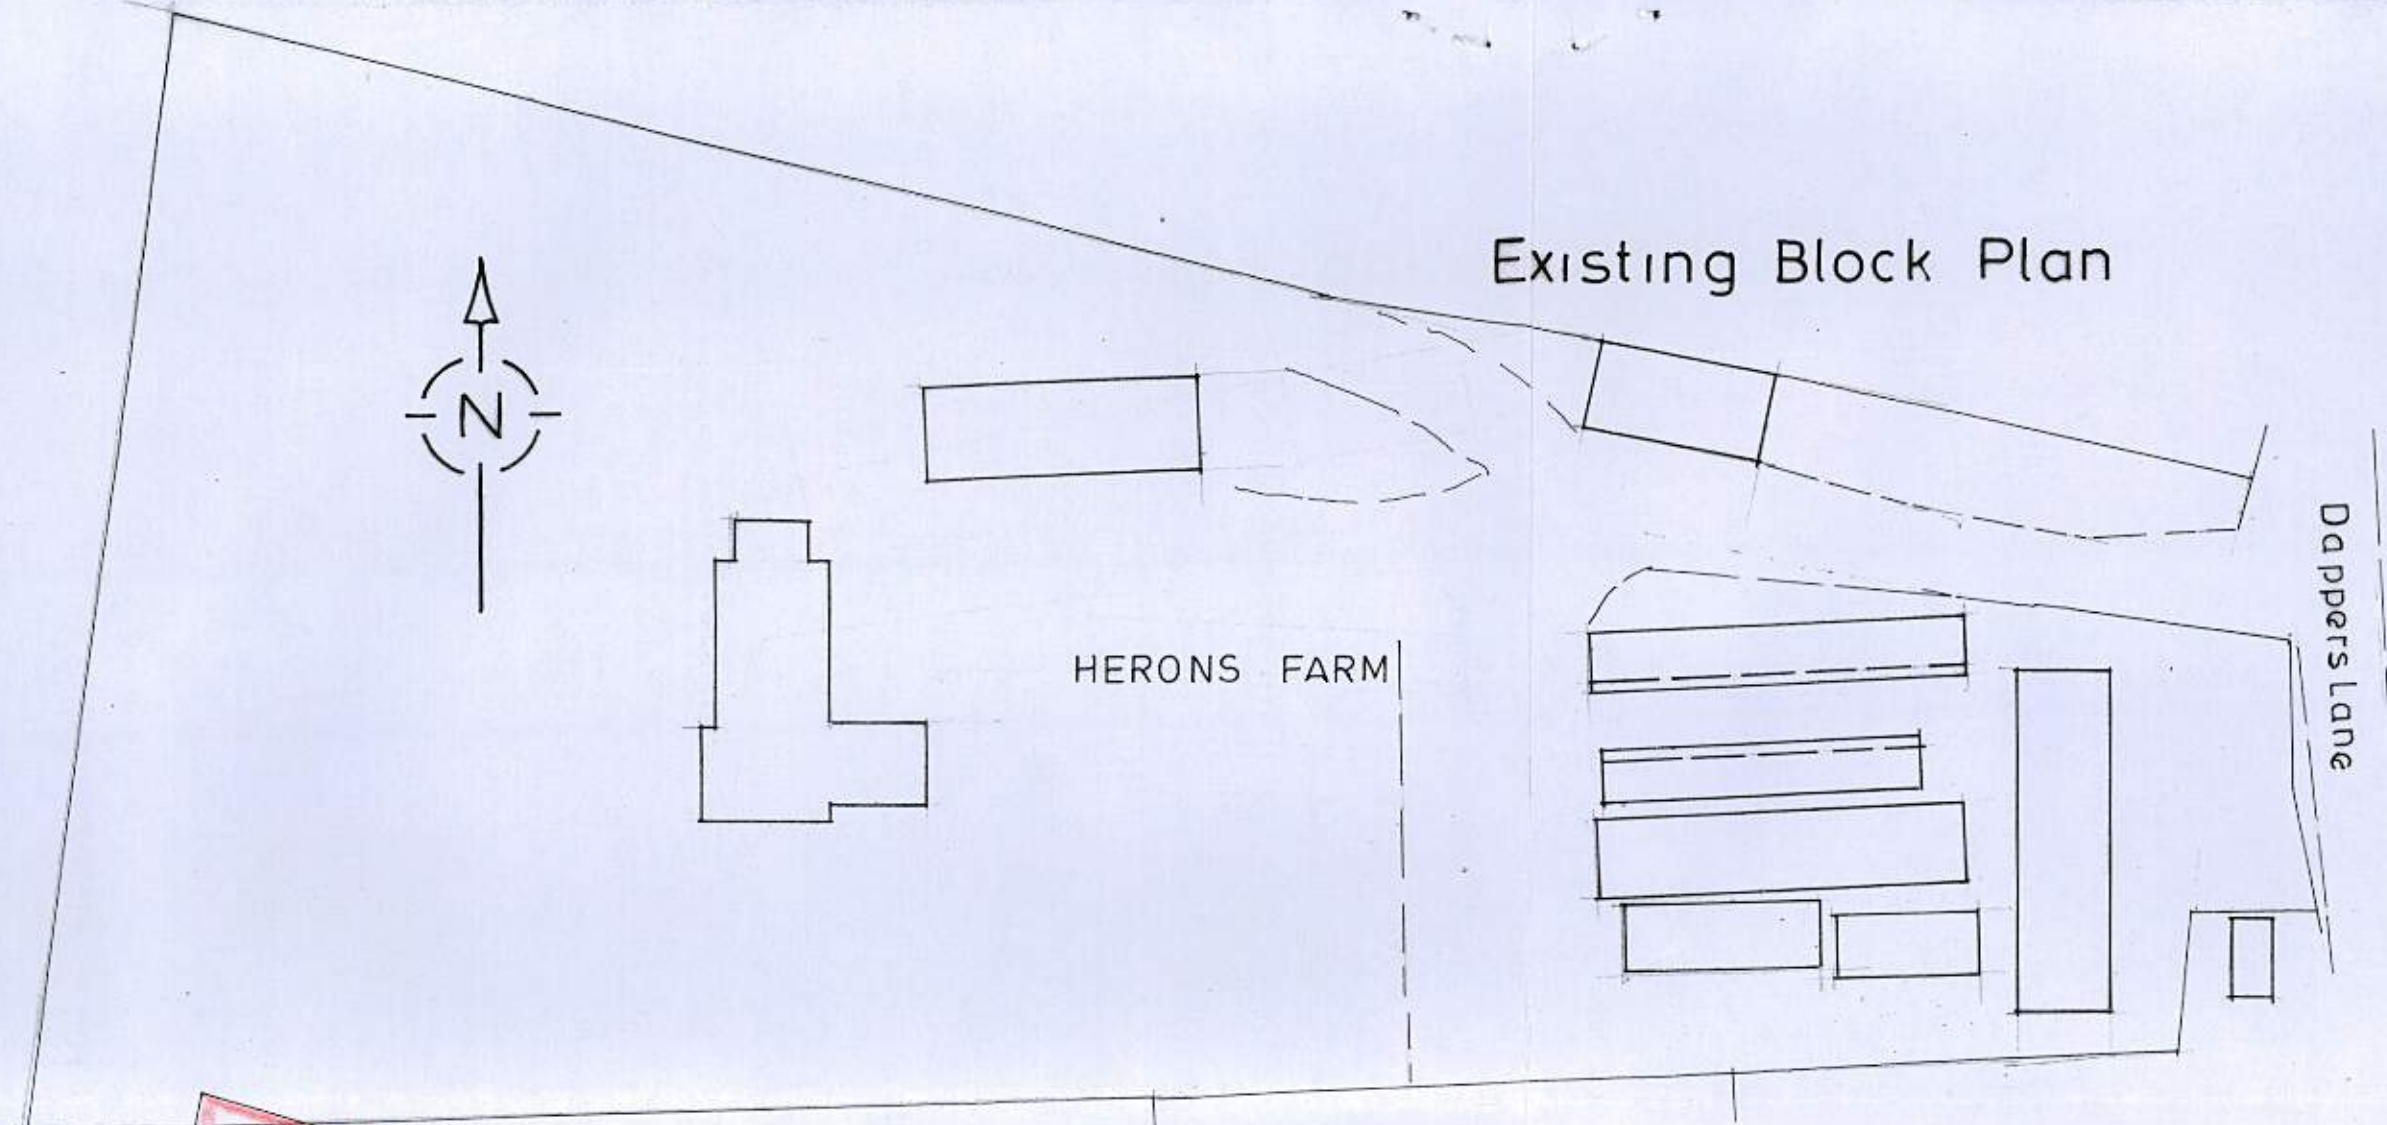


Existing Block Plan

Dappers Lane

HERONS FARM

0 10 m

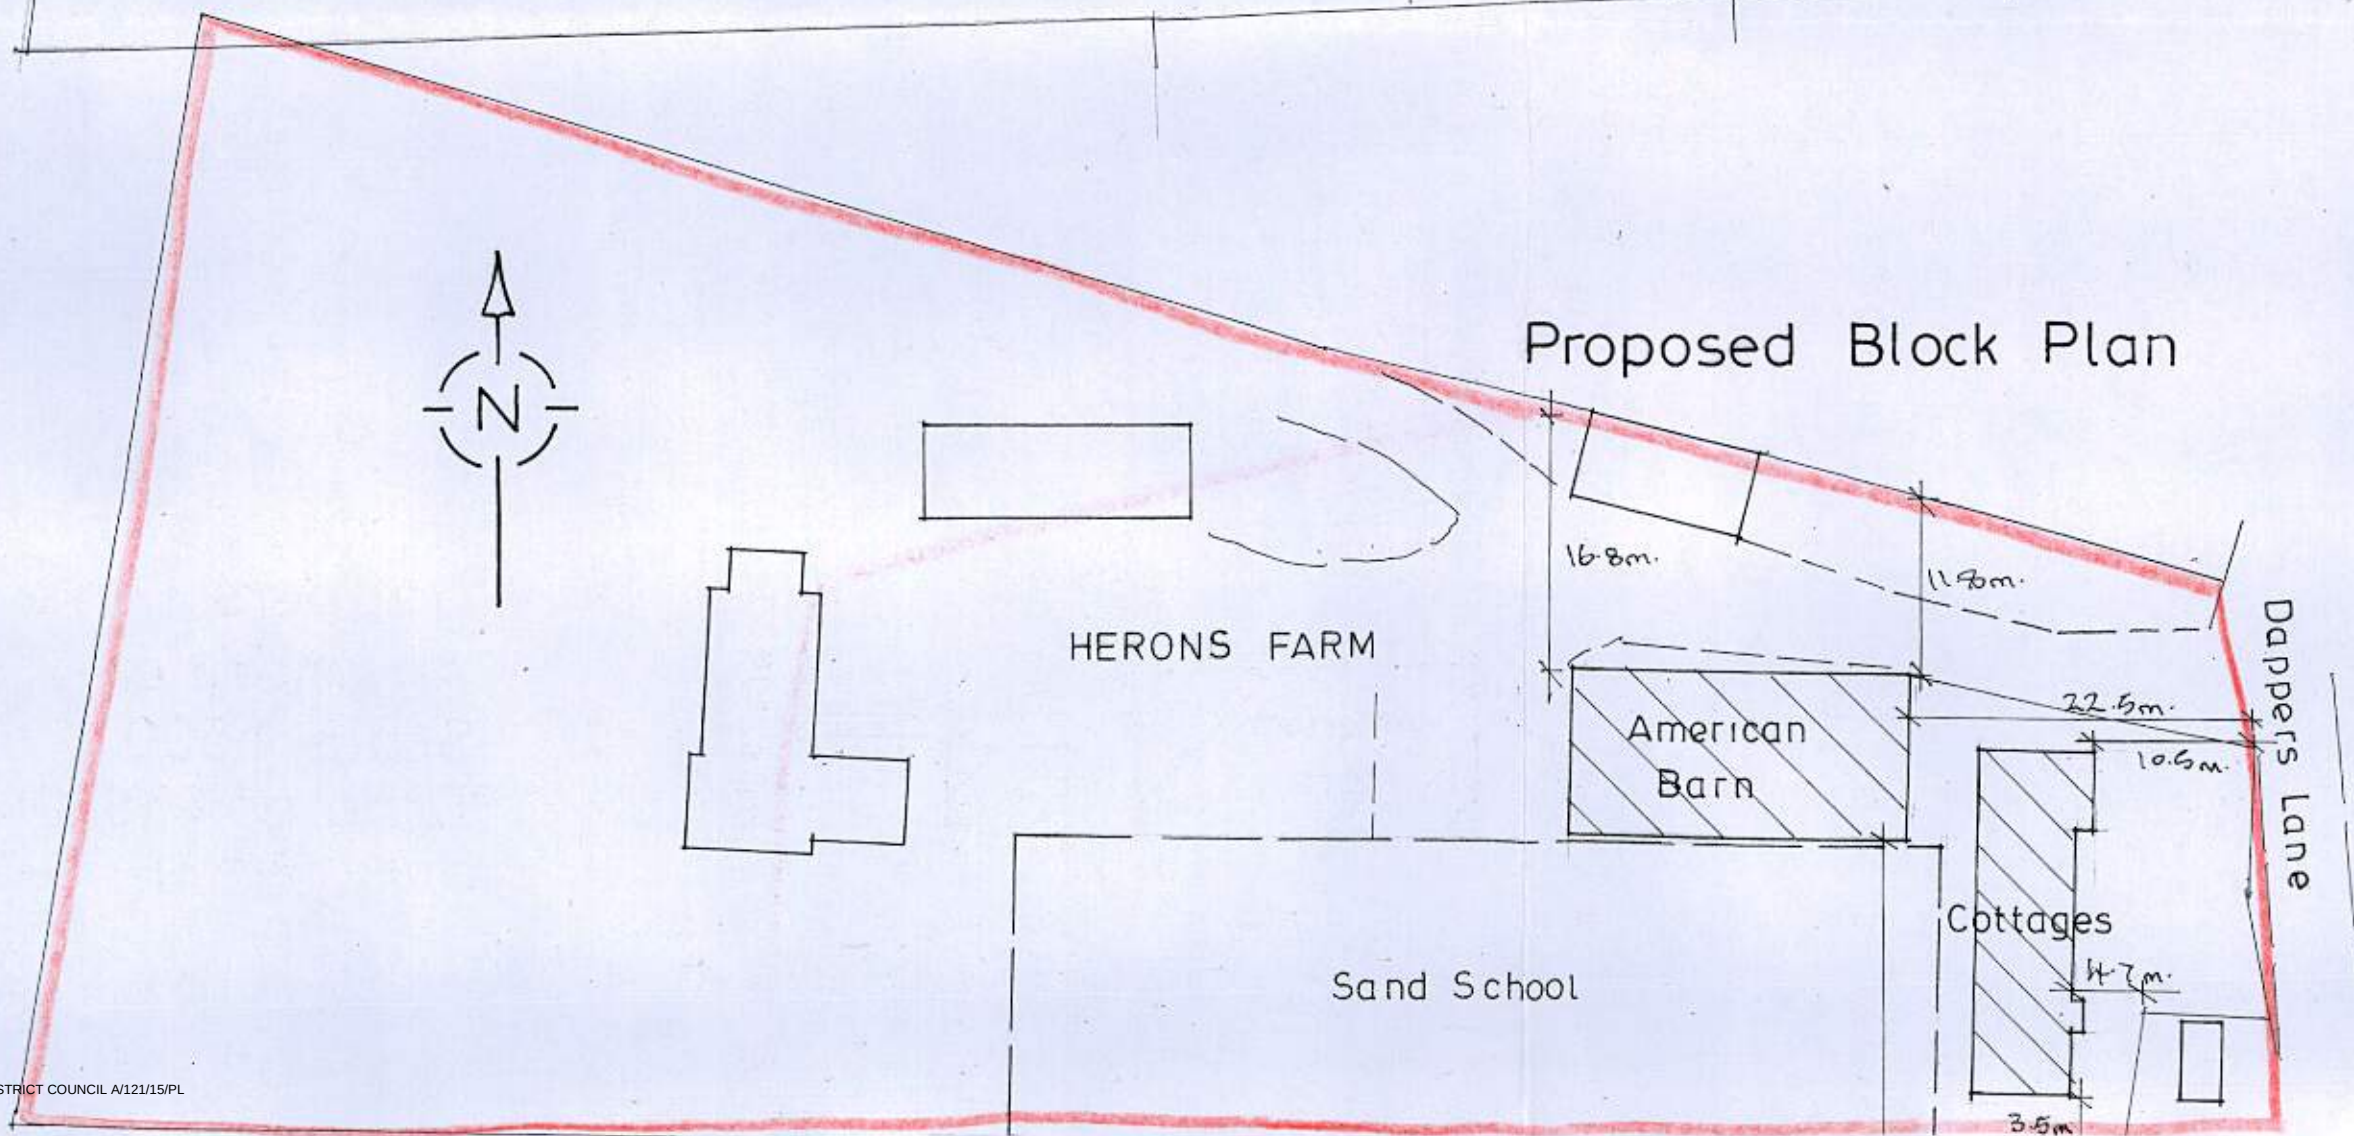

Proposed Block Plan

Dappers Lane

HERONS FARM

Sand School

American Barn

Cottages

Herons Farm
Dappers Lane
Angmering
Scale 1:500
Drng no 459/04A
A-21.8.15. Dimensions
Added