




PROPOSED ELEVATIONS NEW DOUBLE GARAGE

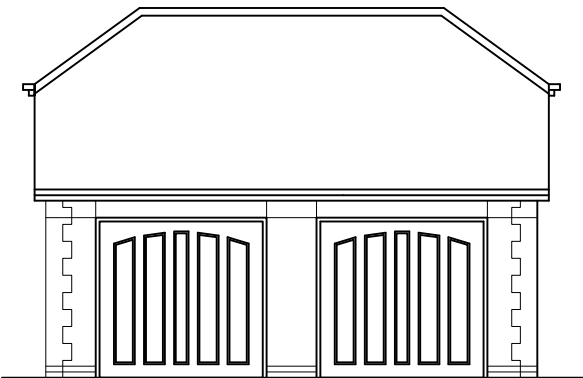


SOUTH

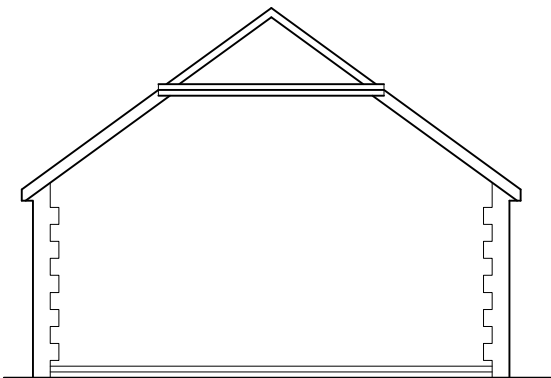


WEST

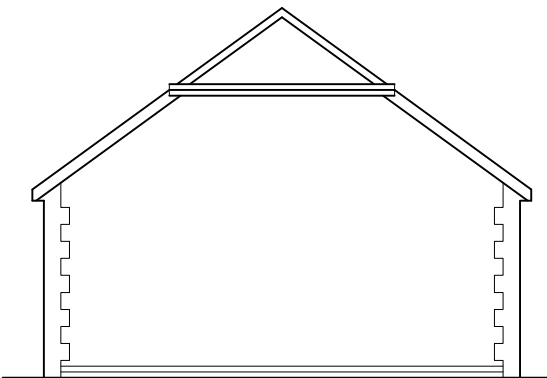


EAST

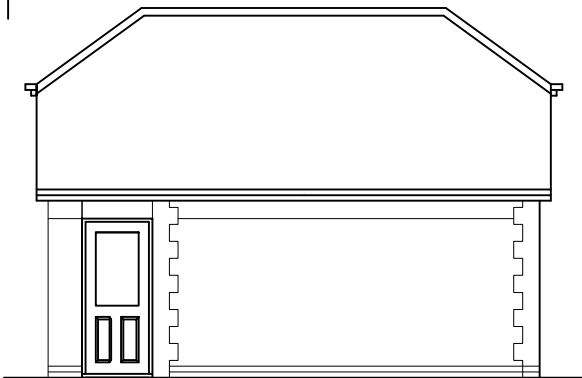


NORTH

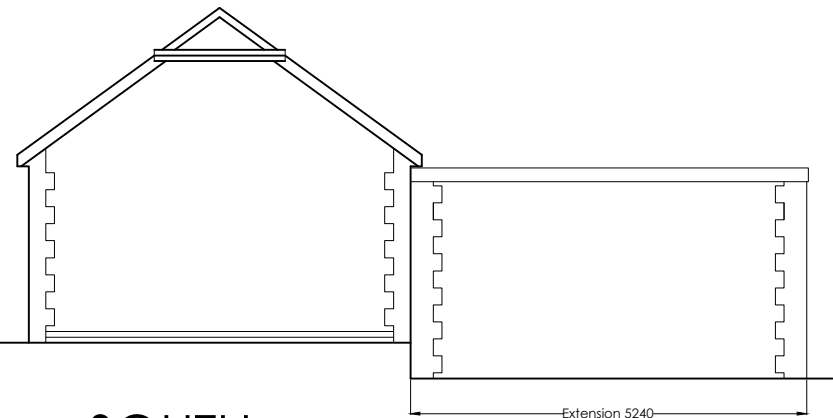


SOUTH

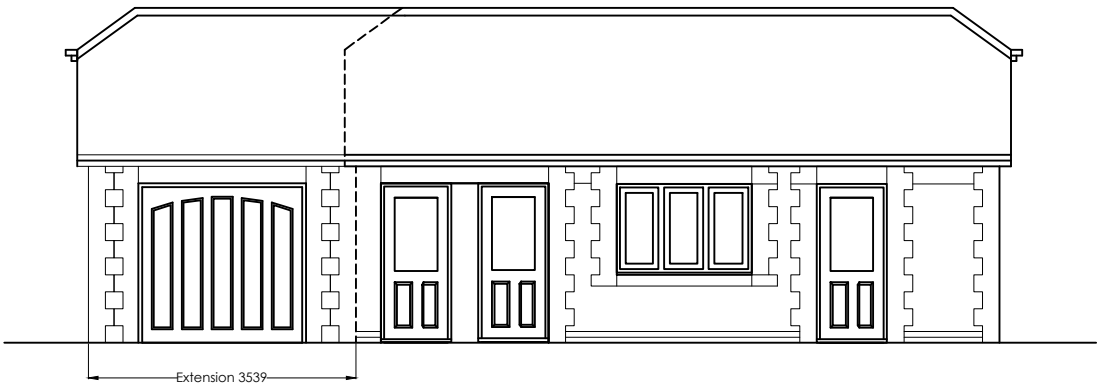

WEST

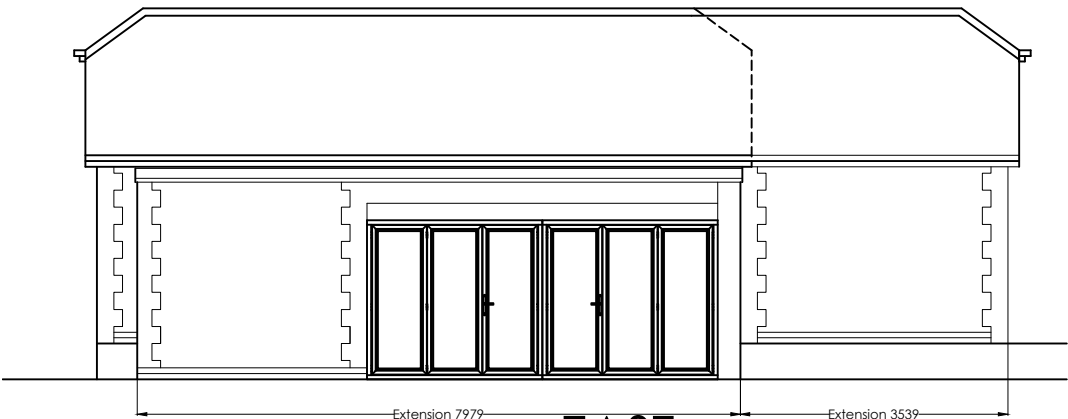


EAST

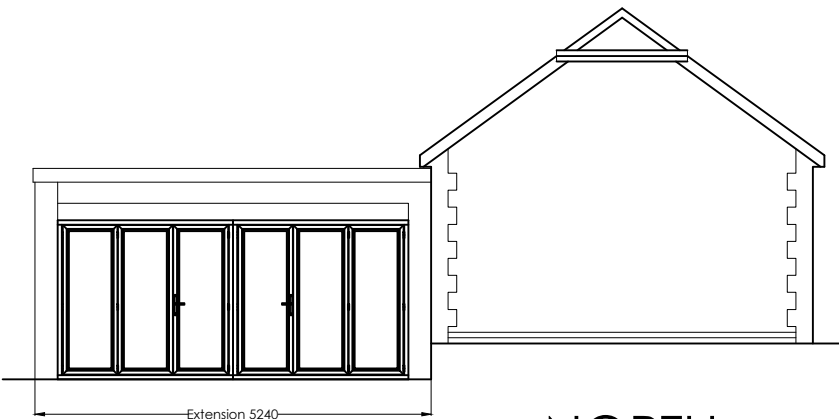

NORTH


PROPOSED ELEVATIONS SINGLE STOREY EXTENSION TO EXISTING GARAGE AND POOL ENCLOSURE

1:100 @ A3

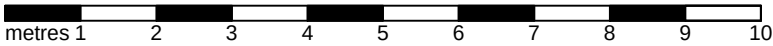



NOTE
THIS DRAWING MAY BE SCALED FOR PLANNING PURPOSES ONLY.
ALL DIMENSIONS TO BE CHECKED ON SITE PRIOR TO COMMENCEMENT OF WORK. ALL DIMENSIONS RELATING TO SUB-CONTRACTORS OR SUPPLIERS WORK MUST BE CHECKED AND AGREED BETWEEN THE GENERAL CONTRACTOR, THE SUB-CONTRACTOR(S) AND / OR SUPPLIER(S). ALL DIMENSIONS ARE IN MILLIMETRES. ALL WORKS OR MATERIALS INDICATED ON THE DRAWING ARE TO BE TO THE LATEST BRITISH STANDARDS AND ARE TO BE CARRIED OUT IN ACCORDANCE WITH THE RELEVANT CODES OF PRACTICE OR RECOGNISED TRADE ASSOCIATION RECOMMENDATIONS AND PUBLICATIONS.
THIS DRAWING TO BE READ IN CONJUNCTION WITH ALL RELEVANT DRAWINGS AND SPECIFICATIONS OF OTHER CONSULTANTS.
ANY DISCREPANCIES TO BE BROUGHT TO THE ATTENTION OF PDK ARCHITECTURE AND SURVEYING . IF IN DOUBT ASK.
© THIS DRAWING IS THE COPYRIGHT OF PDK ARCHITECTURE AND SURVEYING.

APPR DATE STATUS

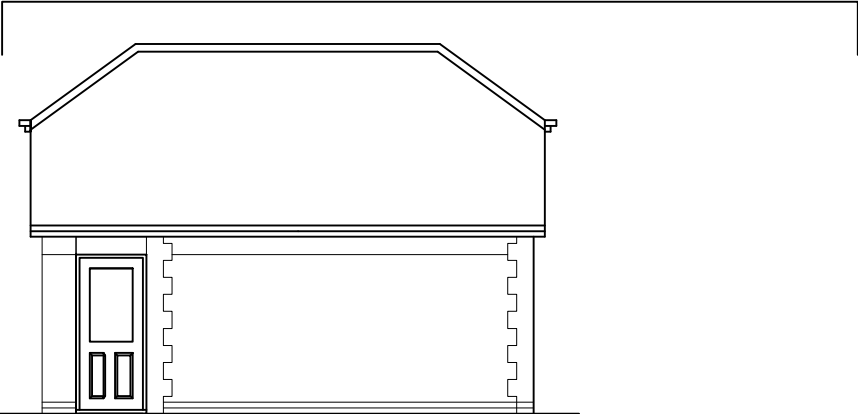

Materials
Roof :- Plain clay pitched roof with feature course.
Flat roof to Pool Grey single ply.
Walls :- Flint with red face brick quoins and door / window surrounds and soldier headers and DPC course.
Fascia and Soffit :- Brown stained timber.
Gutter :- Brown plastic.
Windows :- Brown stained timber double glazed.
Doors :- Brown stained timber part glazed.
Bi Fold Doors, PPC Aluminium, colour grey or Brown

All new materials to match existing.

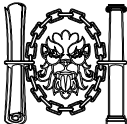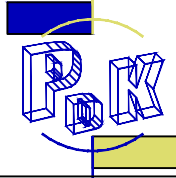A		21-06-17	First floor removed Flat roof to pool enclosure, Garage size reduced	pjc
REV	DATE	AMENDMENT		BY
PROJECT HARCOURT West Drive. Angmering Littlehampton. BN16 4JE				
DRAWING PROPOSED ELEVATIONS NEW AND EXTENDED GARAGE				
Date August 2016		Drawn By PJC		
Scale 1: 100 @A3		Iss. App. By DKC		
Drawing No 004 A		File Location 0181		
			29 Breach Avenue, Southbourne, Emsworth, Hampshire. PO10 8NB T: 01243 697164 M: 07879471666 www.pdkconsulting.co.uk	
			PDK Architecture and Surveying	