



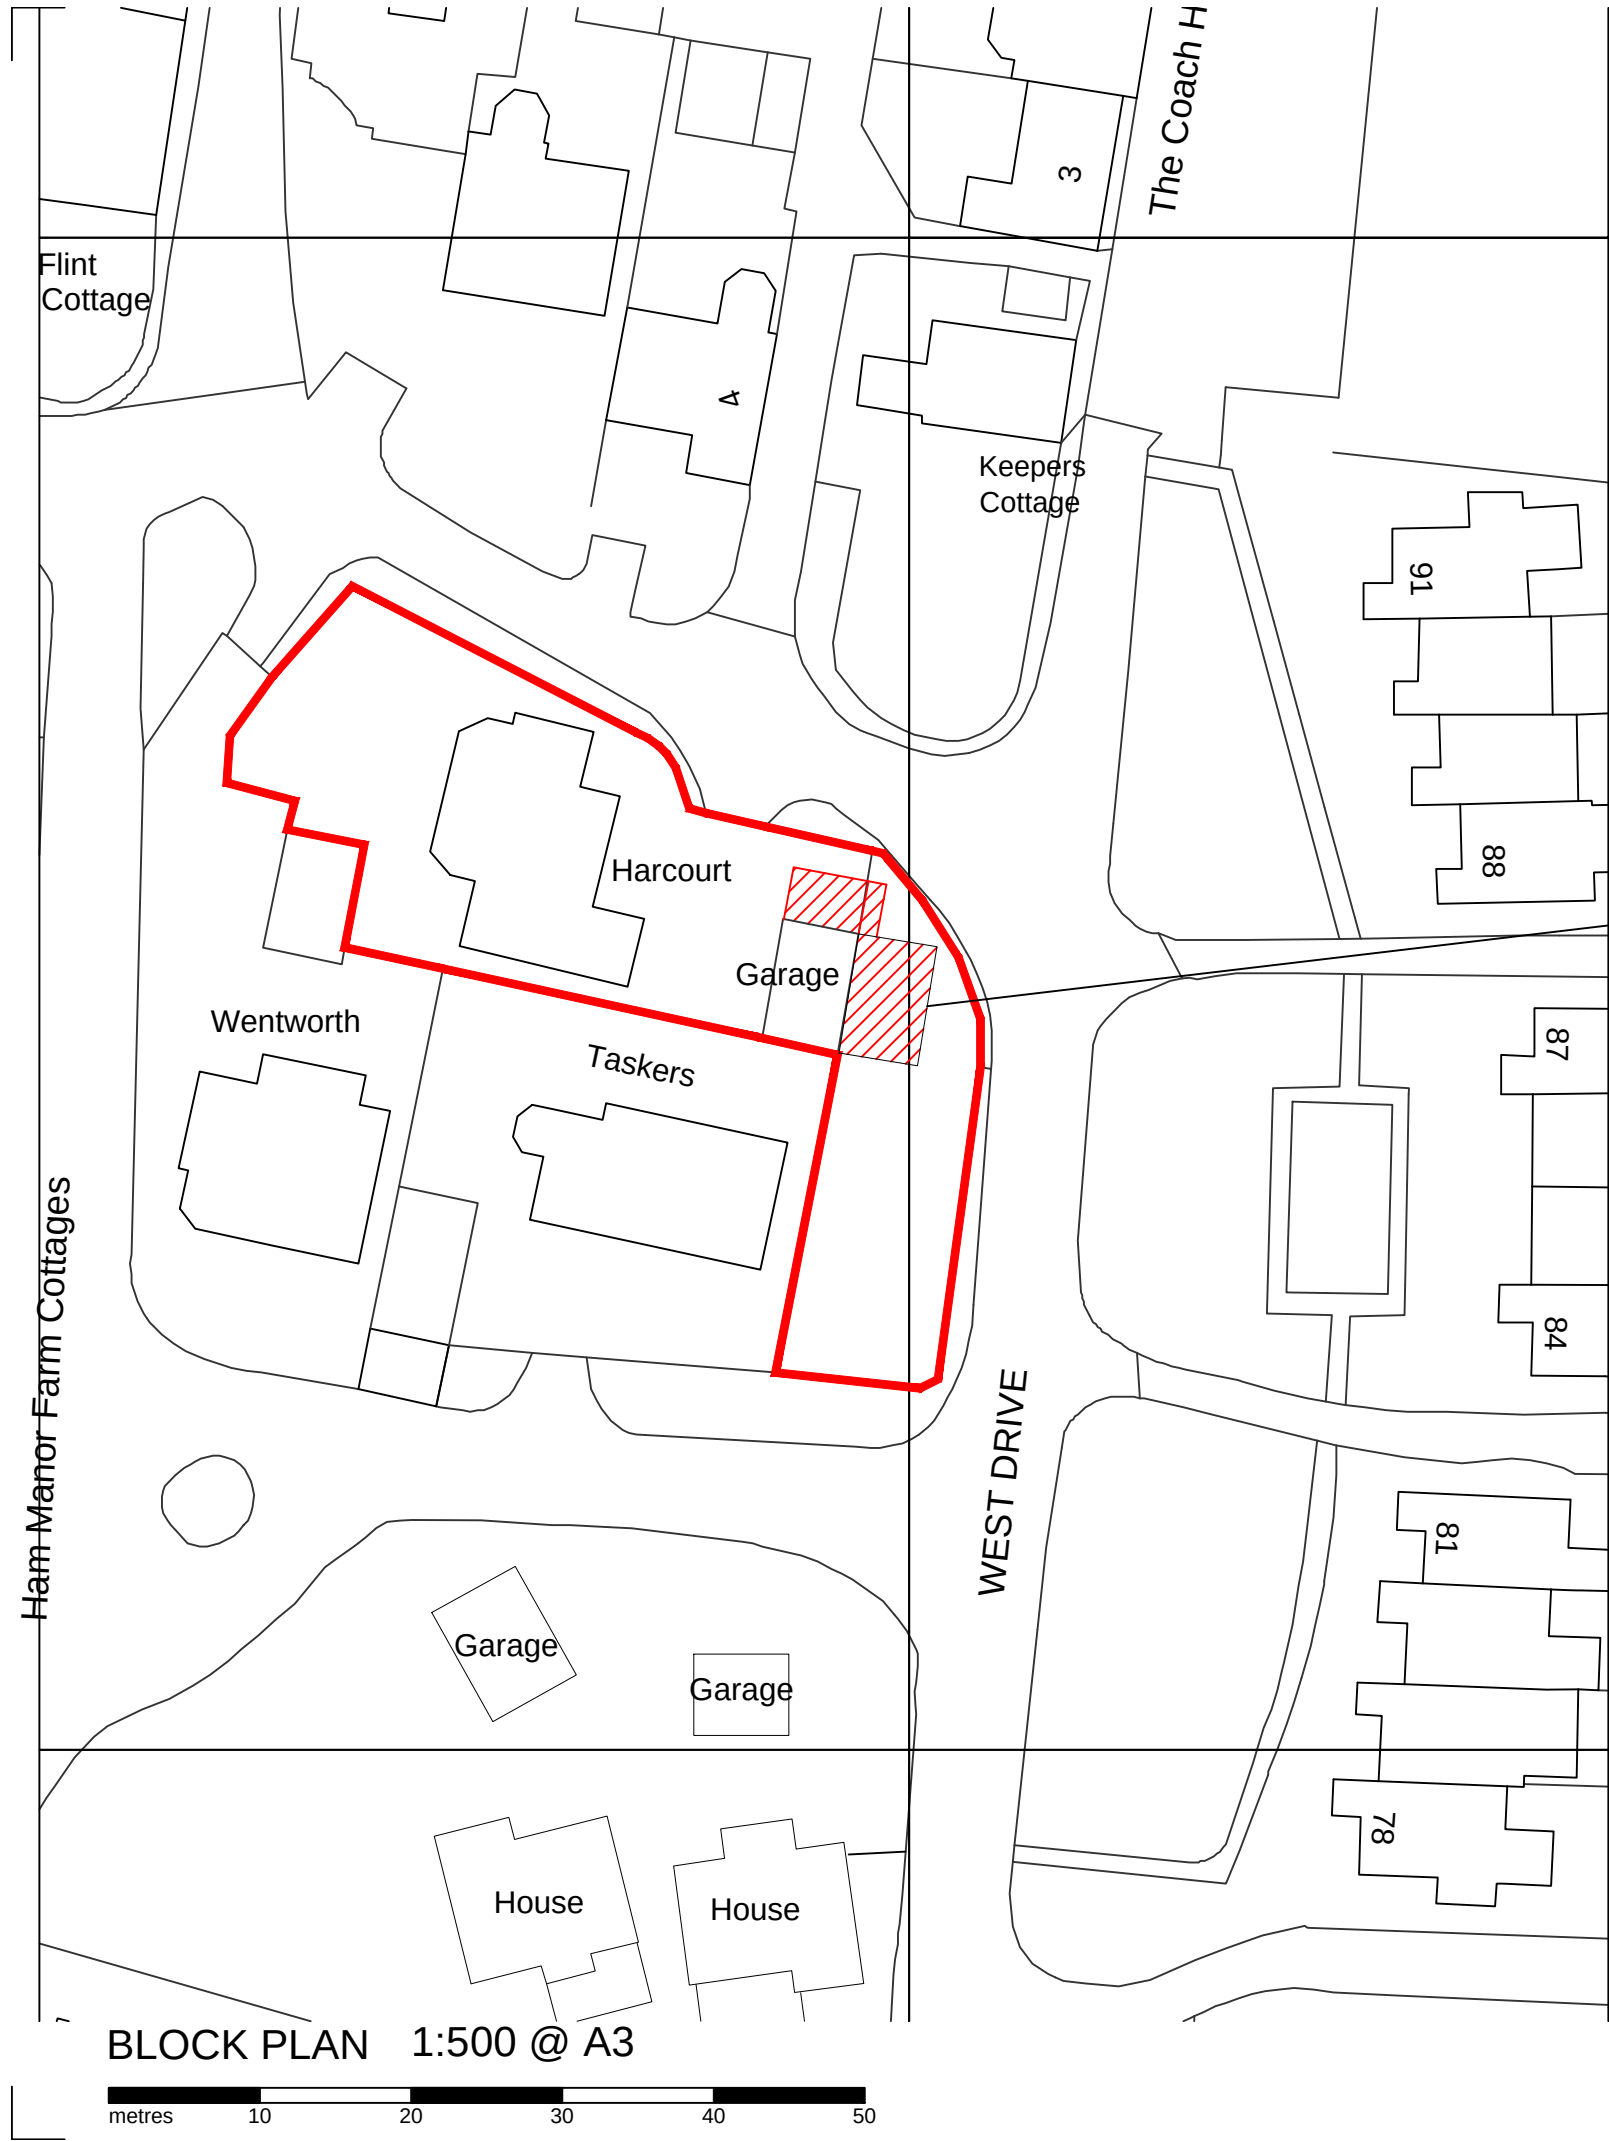

BLOCK PLAN 1:500 @ A3

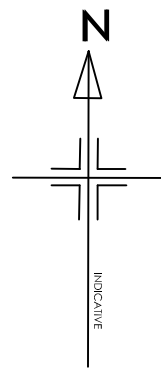


SITE

NOTE
THIS DRAWING MAY BE SCALED FOR PLANNING PURPOSES ONLY.
ALL DIMENSIONS TO BE CHECKED ON SITE PRIOR TO COMMENCEMENT OF WORK. ALL DIMENSIONS RELATING TO SUB-CONTRACTORS OR SUPPLIERS WORK MUST BE CHECKED AND AGREED BETWEEN THE GENERAL CONTRACTOR, THE SUB-CONTRACTOR(S) AND / OR SUPPLIER(S). ALL DIMENSIONS ARE IN MILLIMETRES. ALL WORKS OR MATERIALS INDICATED ON THE DRAWING ARE TO BE TO THE LATEST BRITISH STANDARDS AND ARE TO BE CARRIED OUT IN ACCORDANCE WITH THE RELEVANT CODES OF PRACTICE OR RECOGNISED TRADE ASSOCIATION RECOMMENDATIONS AND PUBLICATIONS.
THIS DRAWING TO BE READ IN CONJUNCTION WITH ALL RELEVANT DRAWINGS AND SPECIFICATIONS OF OTHER CONSULTANTS.
ANY DISCREPANCIES TO BE BROUGHT TO THE ATTENTION OF PDK ARCHITECTURE AND SURVEYING . IF IN DOUBT ASK.
© THIS DRAWING IS THE COPYRIGHT OF PDK ARCHITECTURE AND SURVEYING.




Ordance Survey, (c) Crown Copyright 2016. All rights reserved. Lincence number 10002

LOCATION PLAN 1:1250 @ A3

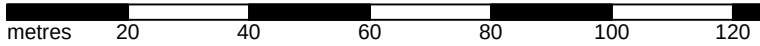

C	18-08-17	Double garage removed Single garage reduced in width and extended	pjc
B	21-06-17	Garage size reduced	pjc
A	16-02-17	various	pjc

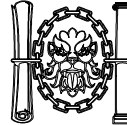REV	DATE	AMENDMENT	BY
PROJECT HARCOURT West Drive. Angmering. Littlehampton BN16 4JE DRAWING SITE LOCATION AND BLOCK PLANS Date August 2016 Drawn By PJC Scale 1: 500 - 1250 @A3 Iss. App. By DKC Drawing No 001 C File Location 0181  Chartered Institute of Architectural Technologists Registered Practice  PDK Architecture and Surveying 29 Breach Avenue, Southbourne, Emsworth, Hampshire. PO10 8NB T: 01243 697164 M: 07879471666 www.pdkconsulting.co.uk			