


NOTE
THIS DRAWING MAY BE SCALED FOR PLANNING PURPOSES ONLY.
ALL DIMENSIONS TO BE CHECKED ON SITE PRIOR TO COMMENCEMENT OF WORK. ALL DIMENSIONS RELATING TO SUB-CONTRACTORS OR SUPPLIERS WORK MUST BE CHECKED AND AGREED BETWEEN THE GENERAL CONTRACTOR, THE SUB-CONTRACTOR(S) AND / OR SUPPLIER(S). ALL DIMENSIONS ARE IN MILLIMETRES. ALL WORKS OR MATERIALS INDICATED ON THE DRAWING ARE TO BE TO THE LATEST BRITISH STANDARDS AND ARE TO BE CARRIED OUT IN ACCORDANCE WITH THE RELEVANT CODES OF PRACTICE OR RECOGNISED TRADE ASSOCIATION RECOMMENDATIONS AND PUBLICATIONS.
THIS DRAWING TO BE READ IN CONJUNCTION WITH ALL RELEVANT DRAWINGS AND SPECIFICATIONS OF OTHER CONSULTANTS.
ANY DISCREPANCIES TO BE BROUGHT TO THE ATTENTION OF PDK ARCHITECTURE AND SURVEYING . IF IN DOUBT ASK.
© THIS DRAWING IS THE COPYRIGHT OF PDK ARCHITECTURE AND SURVEYING.


APPR	DATE	STATUS

Materials
Roof :- Plain clay pitched roof with feature course.
Flat roof to Pool Grey single ply.
Walls :- Flint with red face brick quoins and door / window surrounds and soldier headers and DPC course.
Fascia and Soffit :- Brown stained timber.
Gutter :- Brown plastic.
Windows :- Brown stained timber double glazed.
Doors :- Brown stained timber part glazed.
Bi Fold Doors, PPC Aluminium, colour grey or Brown


All new materials to match existing.

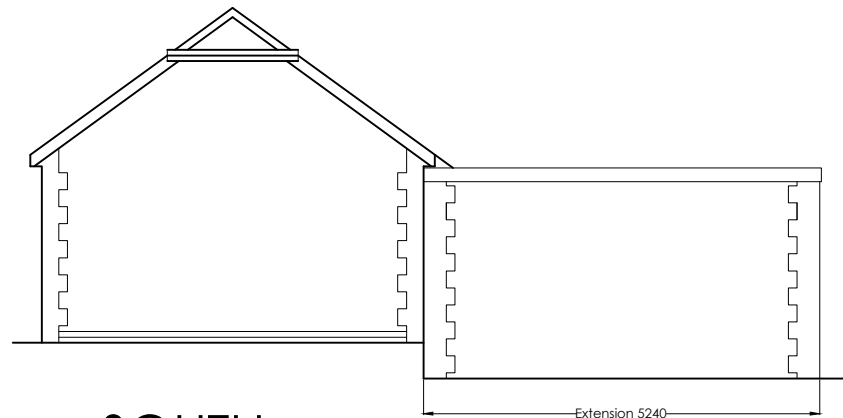


SOUTH

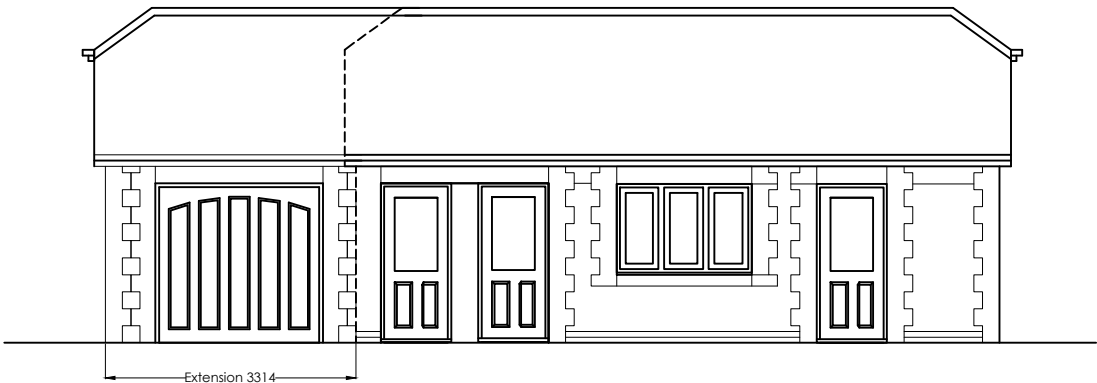

WEST

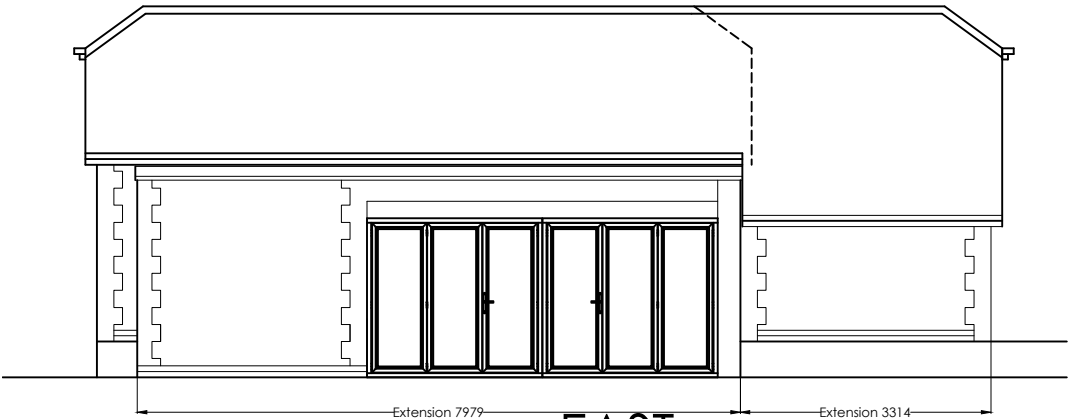


EAST

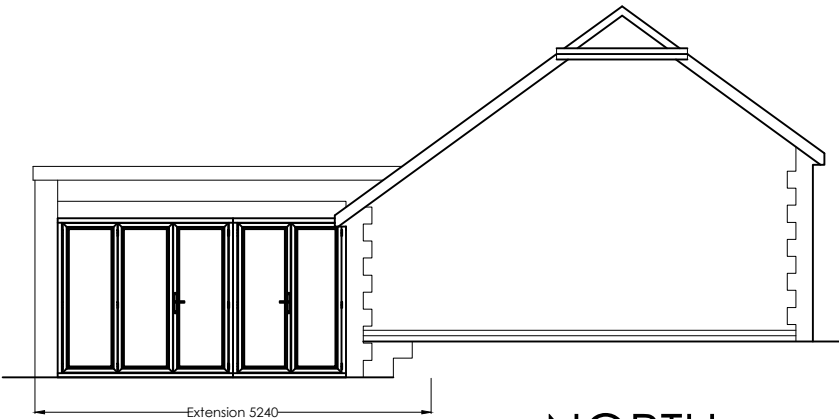


NORTH

PROPOSED ELEVATIONS SINGLE STOREY EXTENSION TO EXISTING GARAGE AND POOL ENCLOSURE

1:100 @ A3

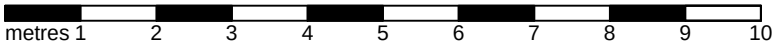

B	18-08-17	Double garage removed Single garage reduced in width and extended	pjc
A	21-06-17	First floor removed Flat roof to pool enclosure, Garage size reduced	pjc

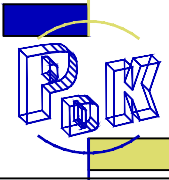REV	DATE	AMENDMENT	BY	
PROJECT HARCOURT West Drive. Angmering Littlehampton. BN16 4JE			 Chartered Institute of Architectural Technologists Registered Practice 29 Breach Avenue, Southbourne, Emsworth, Hampshire. PO10 8NB T: 01243 697164 M: 07879471666 www.pdkconsulting.co.uk	
DRAWING PROPOSED ELEVATIONS NEW AND EXTENDED GARAGE				 PDK Architecture and Surveying
Date August 2016	Drawn By PJC	Iss. App. By DKC		
Scale 1: 100 @A3	DKC			
Drawing No 004 B	File Location 0181			