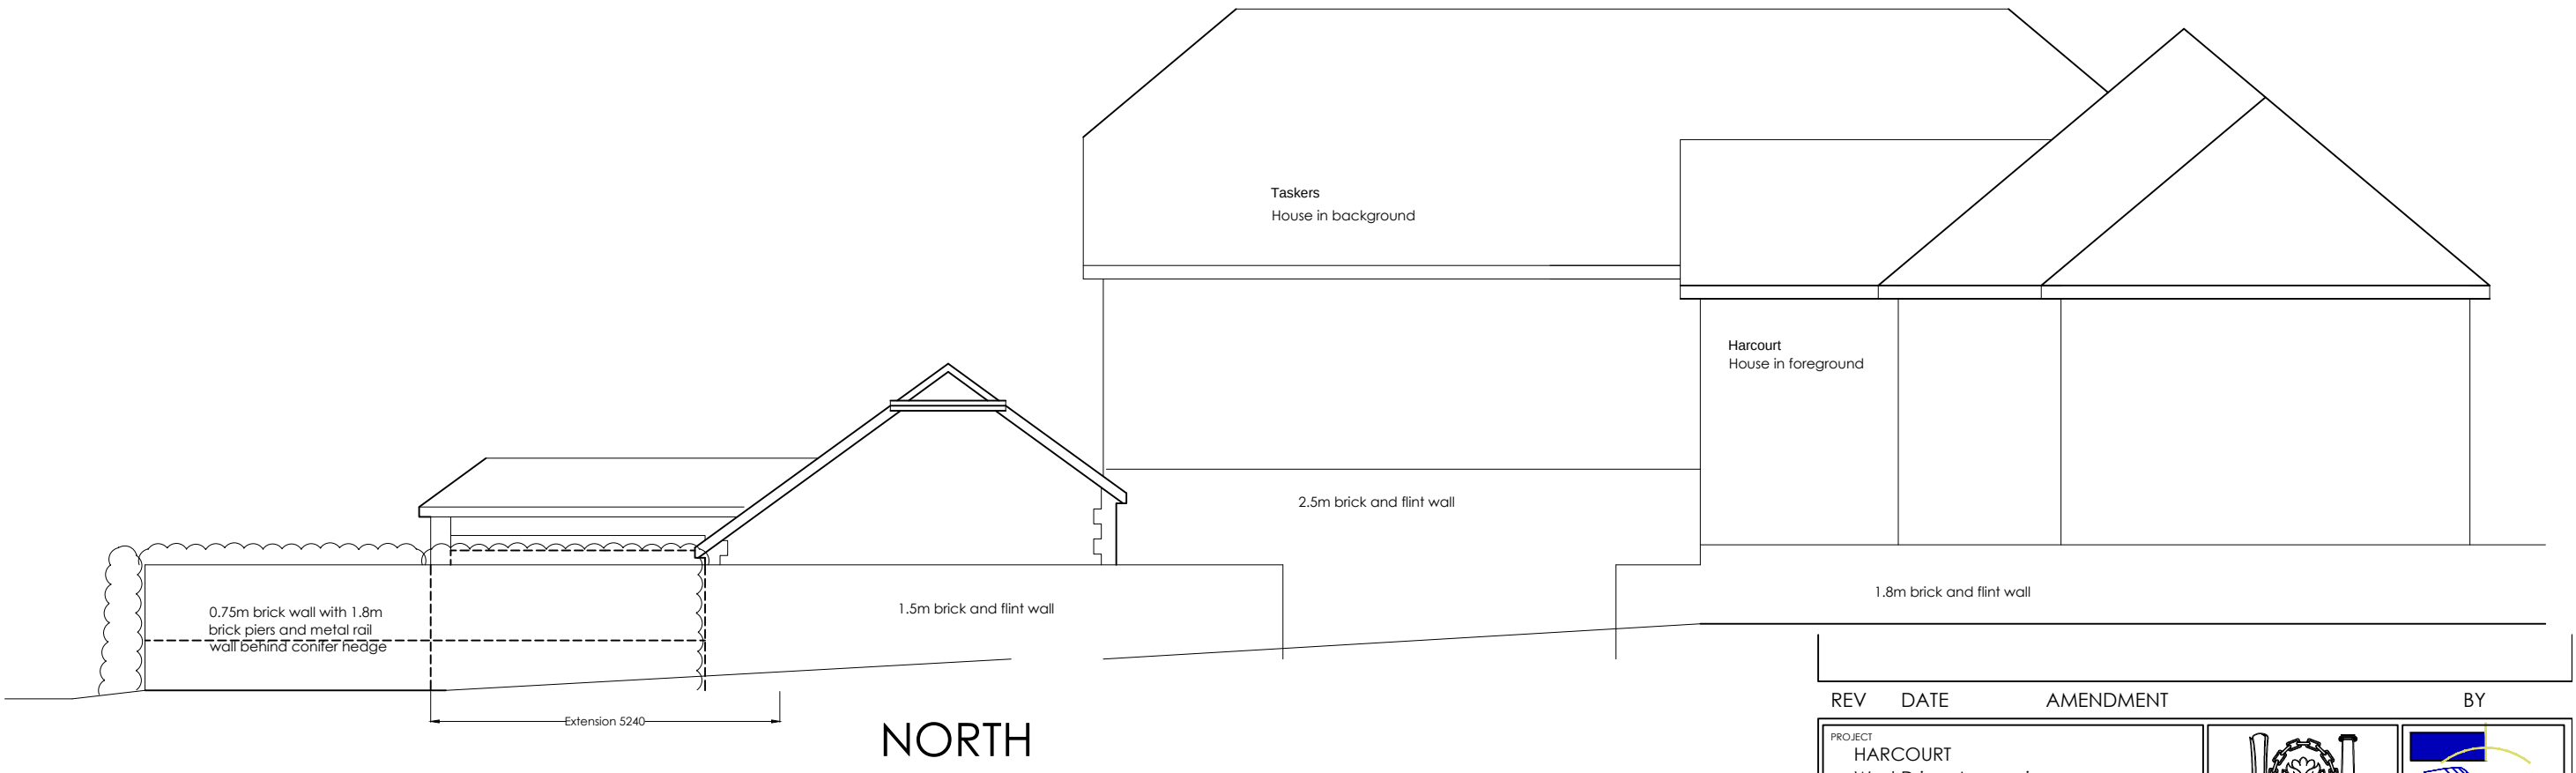
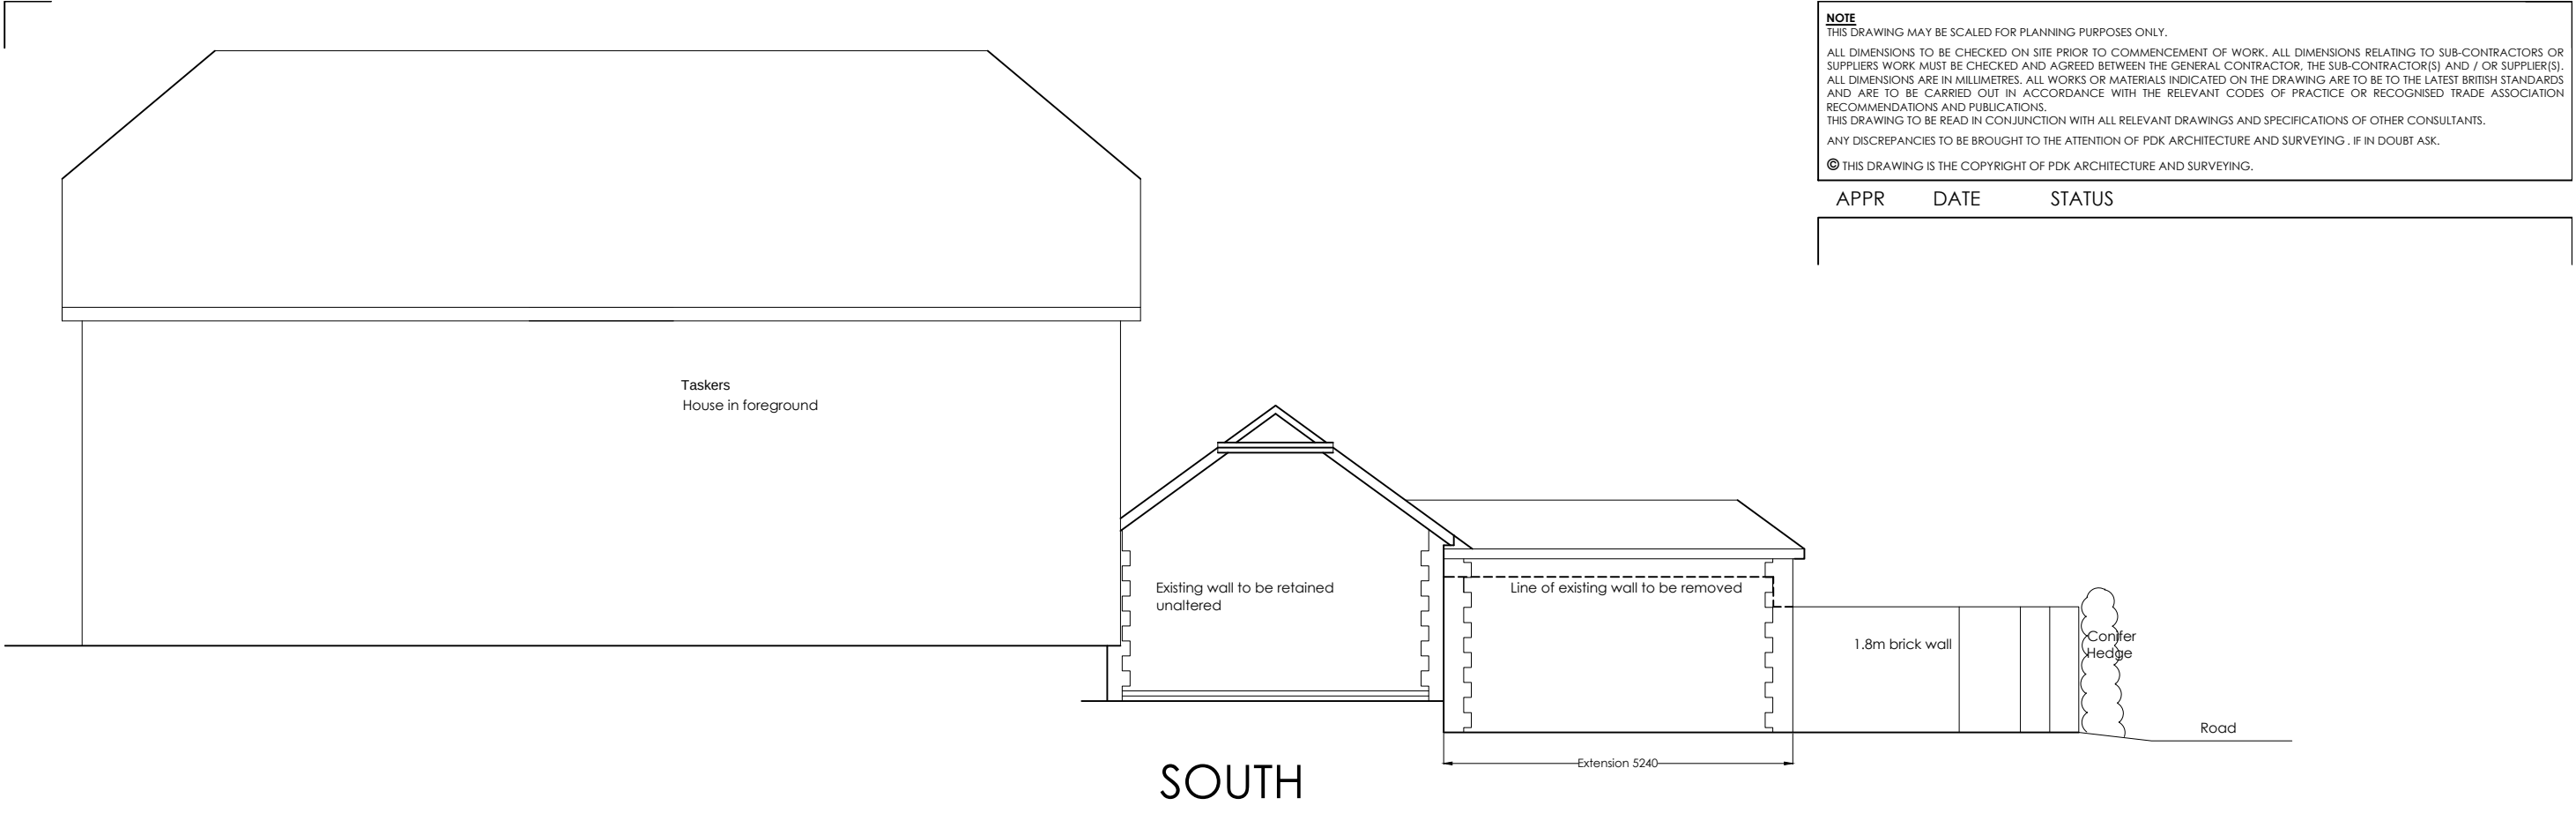
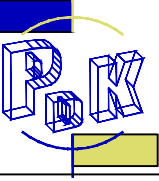


PROJECT HARCOURT West Drive, Angmering Littlehampton. BN16 4JE	 29 Breach Avenue, Southbourne, Emsworth, Hampshire. PO10 8NB T: 01243 697164 M: 07879471666 www.pdkconsulting.co.uk	 PDK Architecture and Surveying	
DRAWING PROPOSED STREET ELEVATIONS SHEET 1			
Date September 2017			Drawn By PJC
Scale 1: 100 @A3			Iss. App. By DKC
Drawing No 007	File Location 0181		