



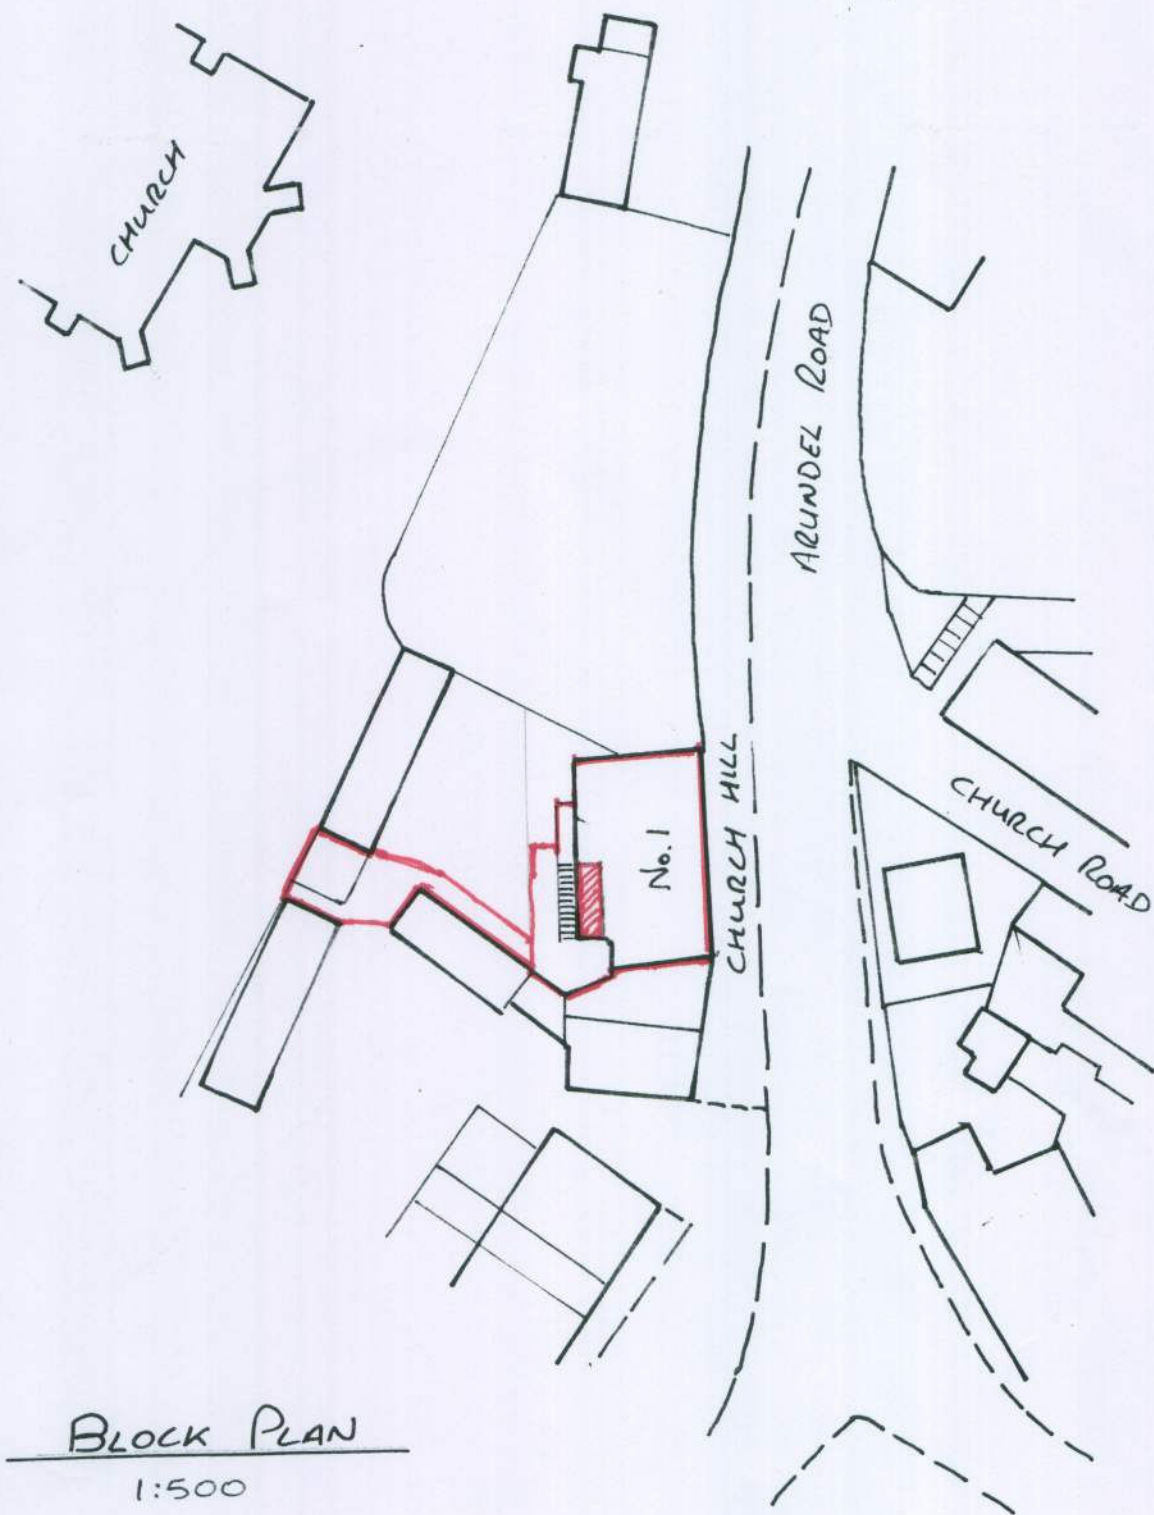

BLOCK PLAN
1:500

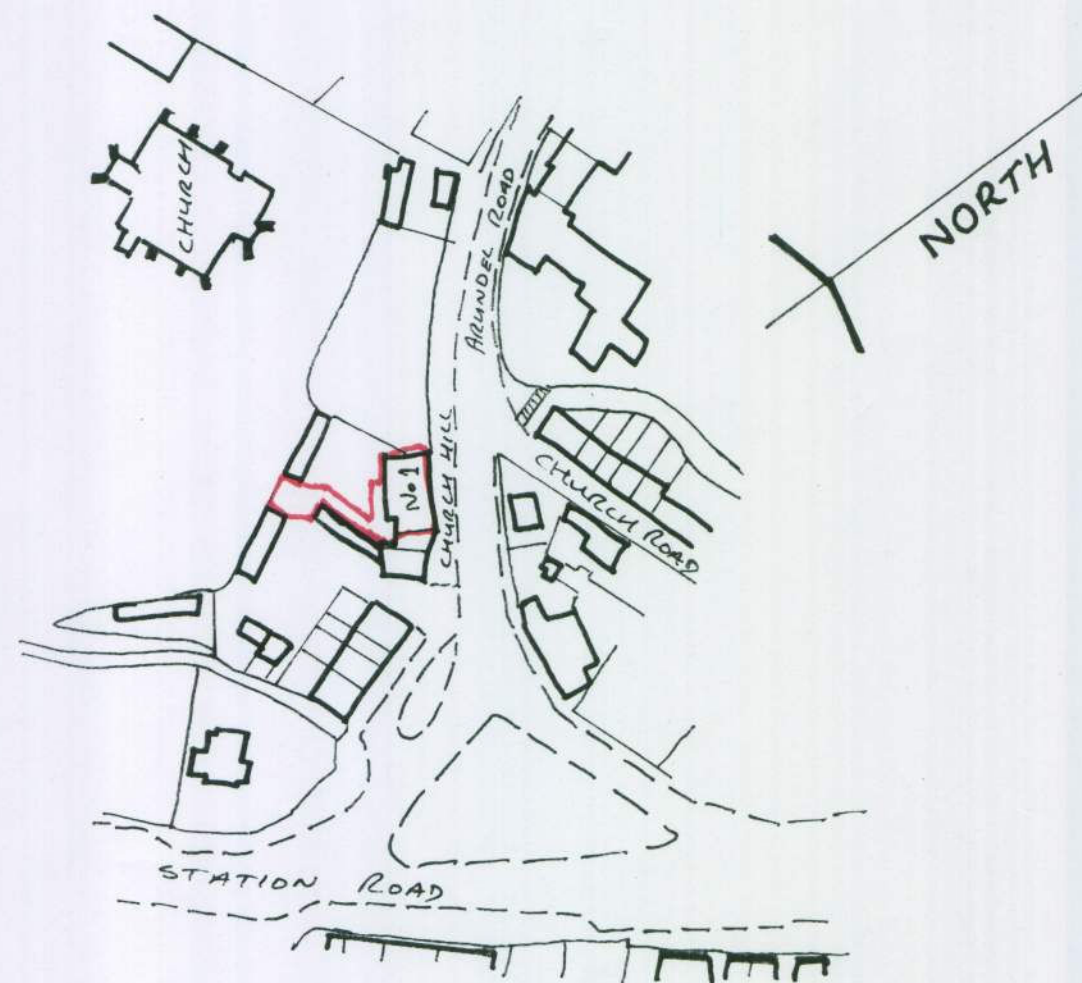

LOCATION PLAN
1:1250

FIRST FLOOR EXTENSION	
THE FLAT 1 CHURCH HILL ANG	
1:500 / 1:1250	17-6-10
ONE	