


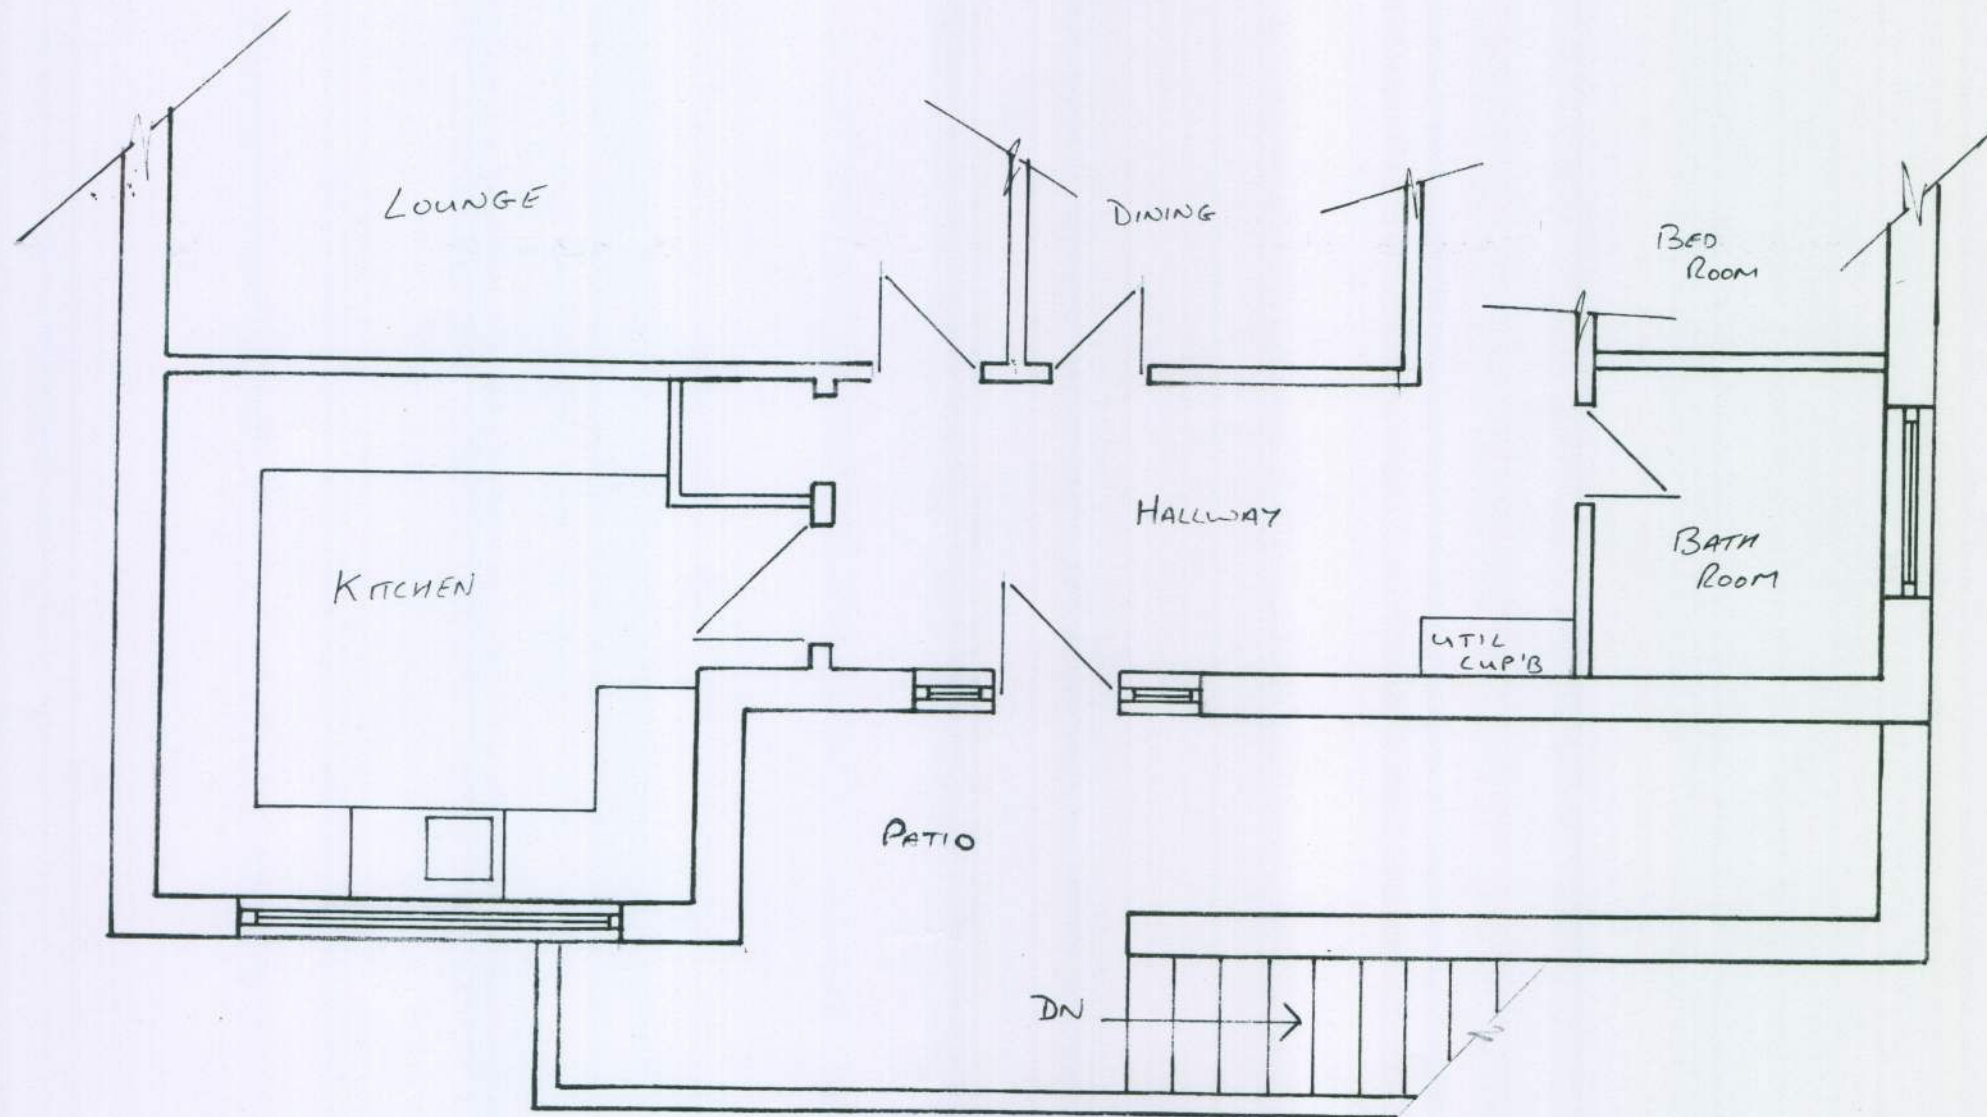

FLOOR PLAN
EXISTING

FIRST FLOOR EXTENSION	
THE FLAT 1 CHURCH HILL ANGMERING	
1:50	17-6-10
TWO	