


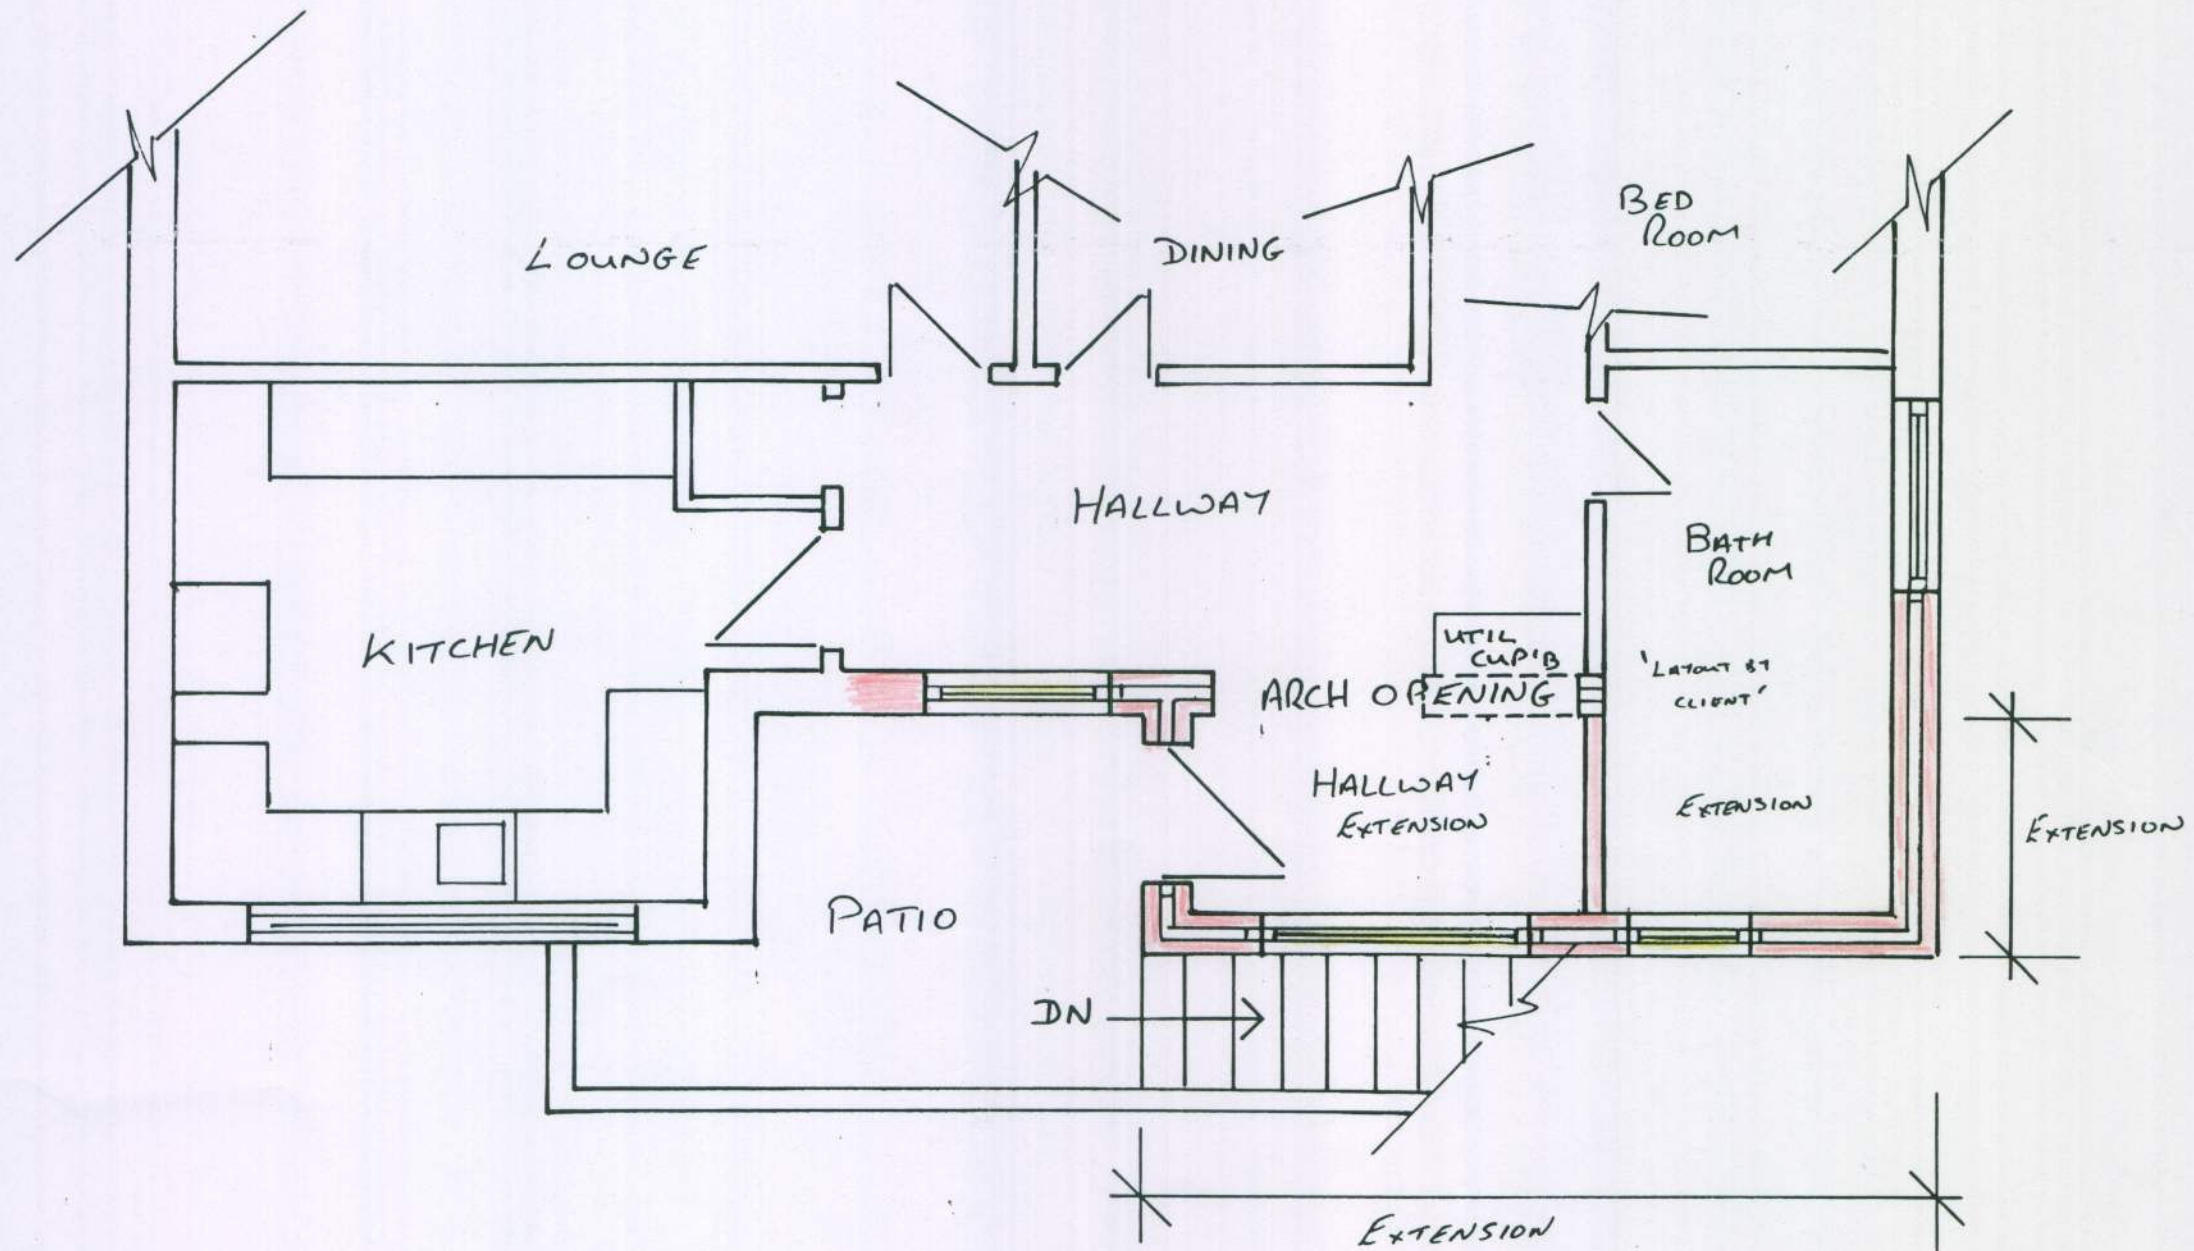

FLOOR PLAN
PROPOSED

FIRST FLOOR EXTENSION	
THE FLAT 1 CHURCH HILL ANGMERING	
1:50	14-7-10
Four	A