
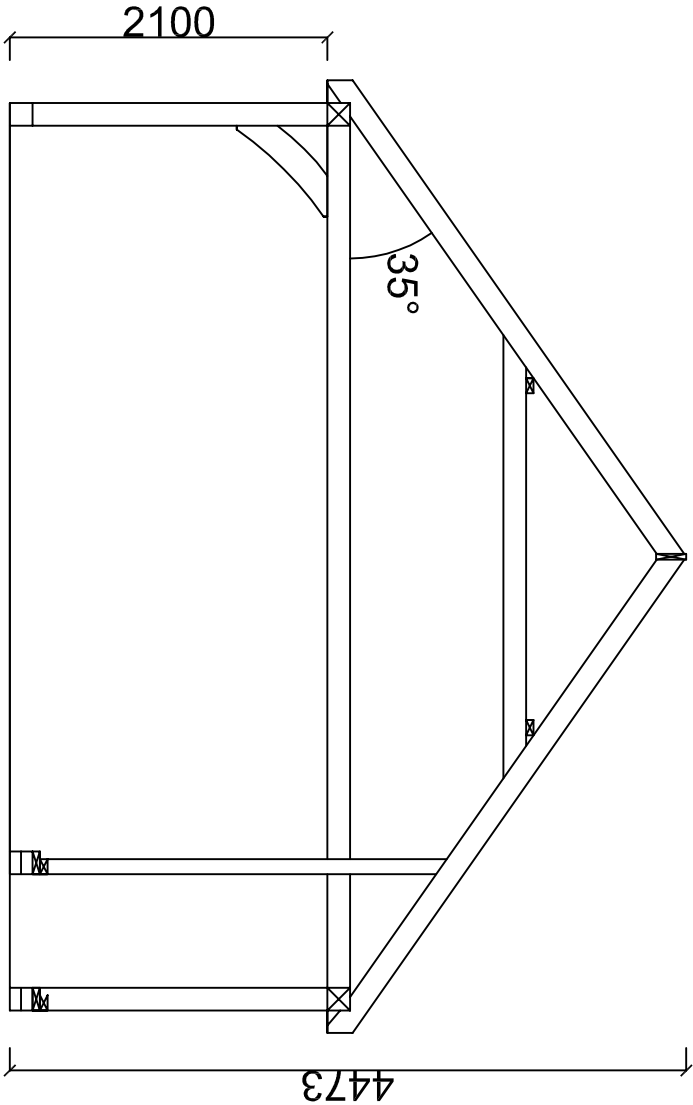
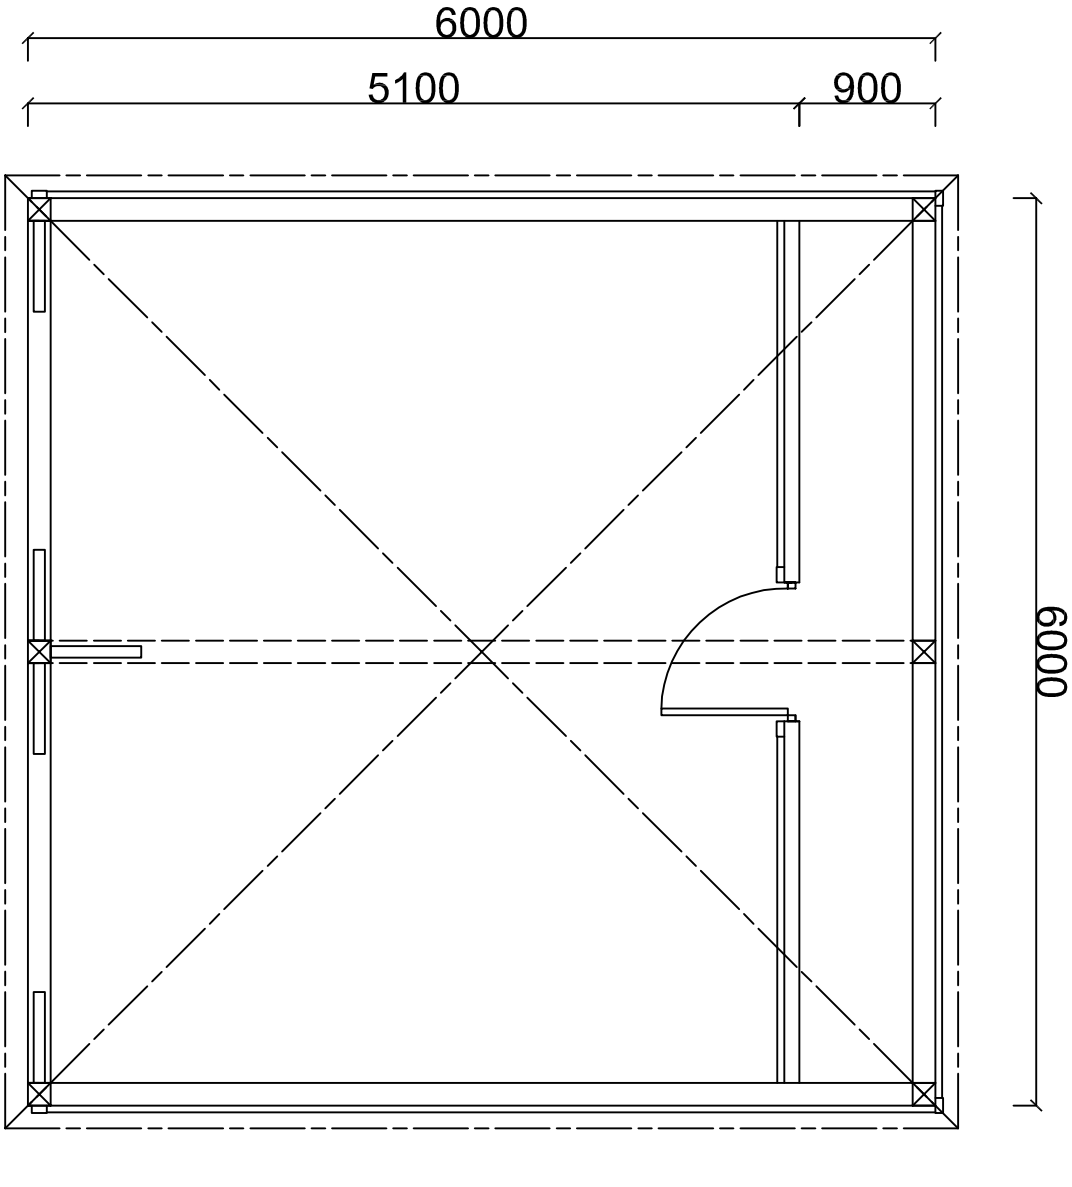


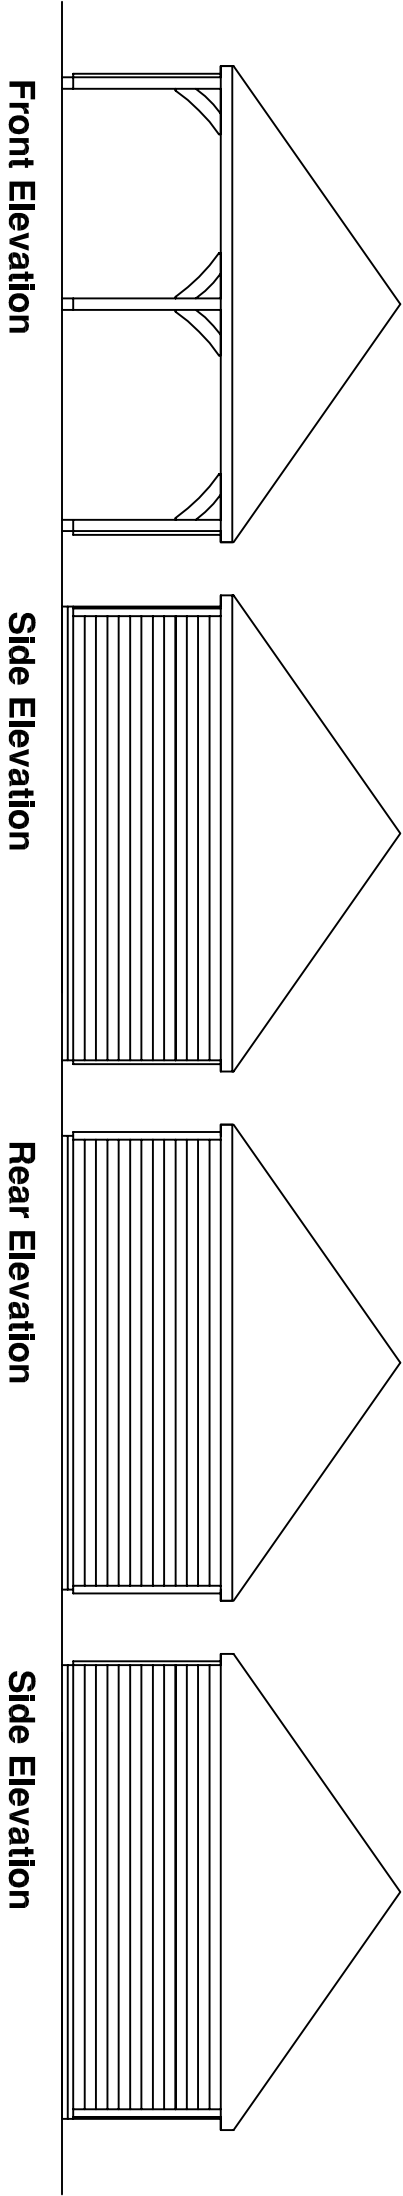

Plan

Section

2 Bay Garage with store to rear & hipped roof - 6.00 x 6.00m
Plan, Section & Elevations

Mr Michael Dove
Angmering Village

Scale: 1:50 & 1:100 @ A3

Date: July 2015

Drawing: 2109/03