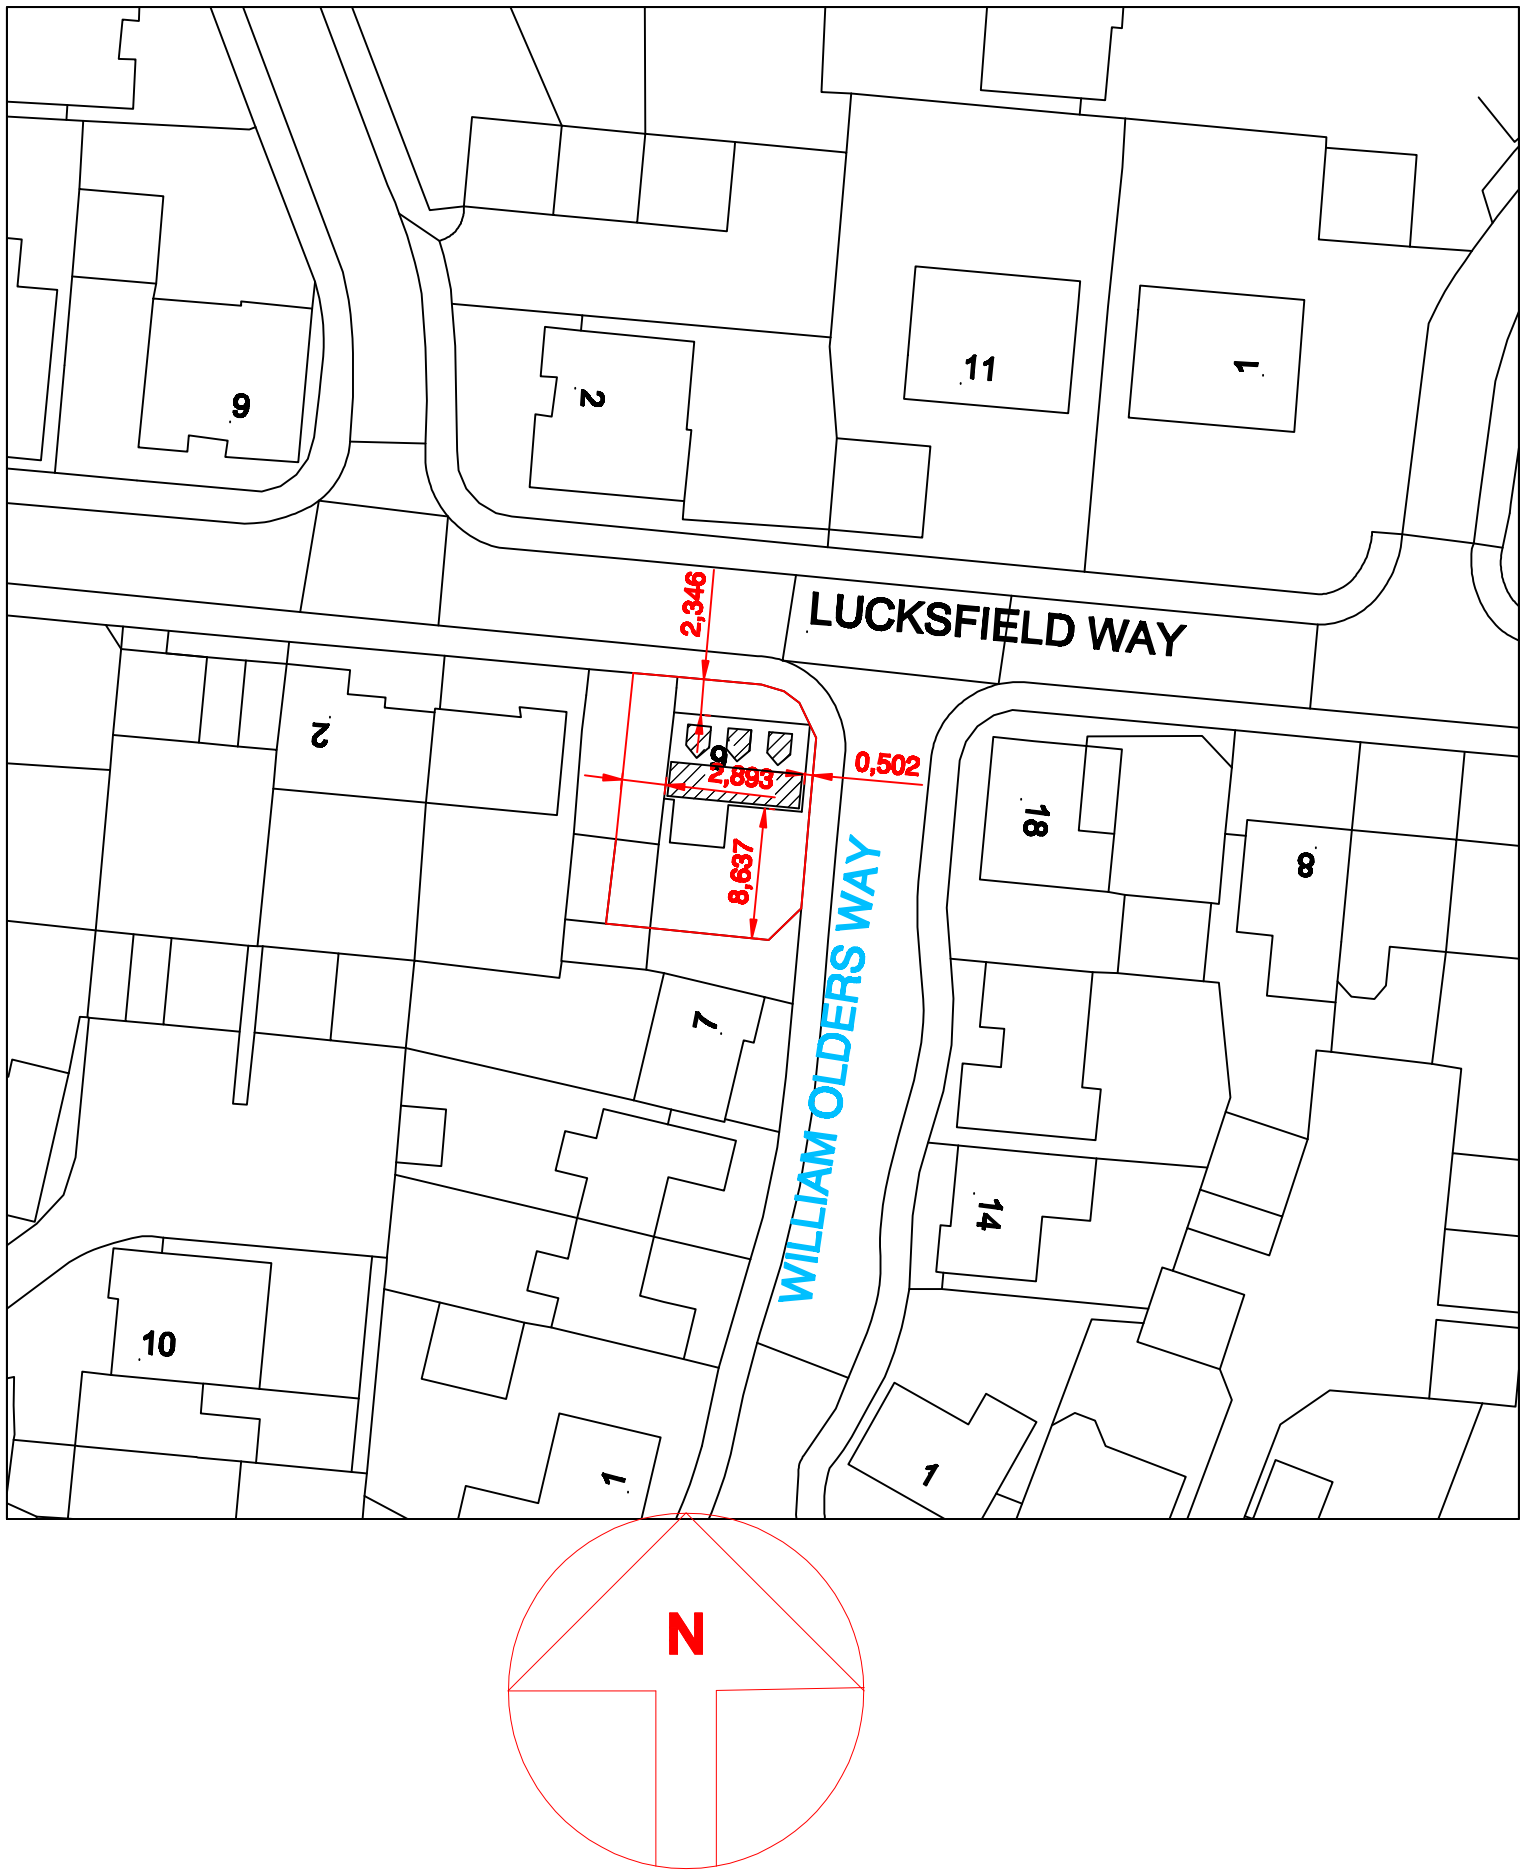

REVISIONS

Notes

1. These are computerised drawings for the purposes of ob planning & building regulations approvals & are based on c overall measurements.
2. Dimensions shown must not be relied upon and must be checked on site and verified prior to commencement of wor
3. Where applicable this drawing is to be read in conjunctio other consultants' drawings & calculations.
4. Do not scale from these drawings, except for planning pu
5. Any Work undertaken prior to Planning and Building Reg Approval is done so entirely at the Client/Contractors own r

© 2017 - T. Murray

TIM MURRAY MBEng
BUILDING CONSULTANT
6 Middleton Court, Elmer R
Middleton - on - Sea
West Sussex, PO22 6E
Tel: 01243 583676
The Association of BUILDING ENGINEERS

PROJECT DETAIL
6 LUCKSFIELD WAY, ANGMERING
WEST SUSSEX BN16 4GX

LOFT CONVERSION

FOR: MR AND MRS JONES

DRAWING	**SCAL**
BLOCK PLAN	1/500
DATE: MAY 2017	
DRAWN: T. Murray	
DRAWING: 17/20/3	**REVISION**

ARUN DISTRICT COUNCIL A/122/17/HH