

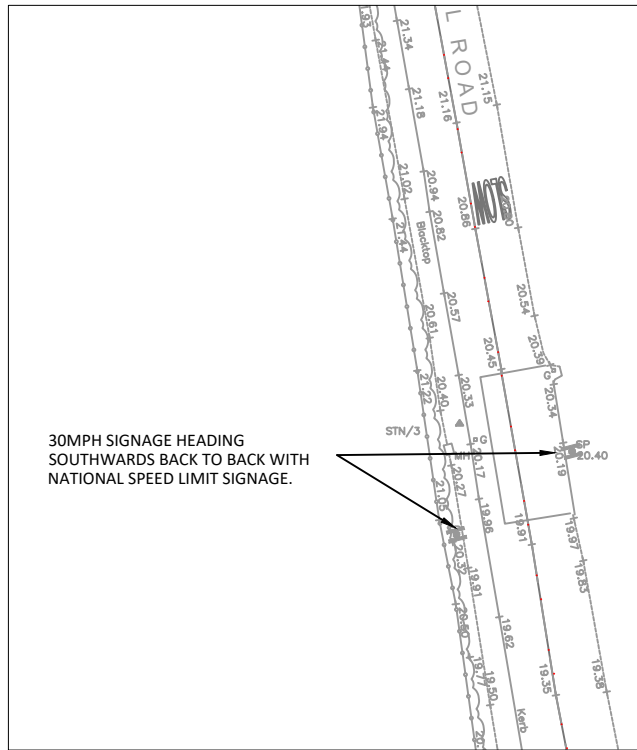
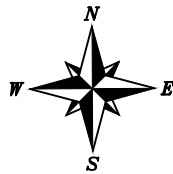



Z:\projects\2020 Arundel Road, Angmering\CAD\Croft Drawings\2020-F01 REV D.dwg

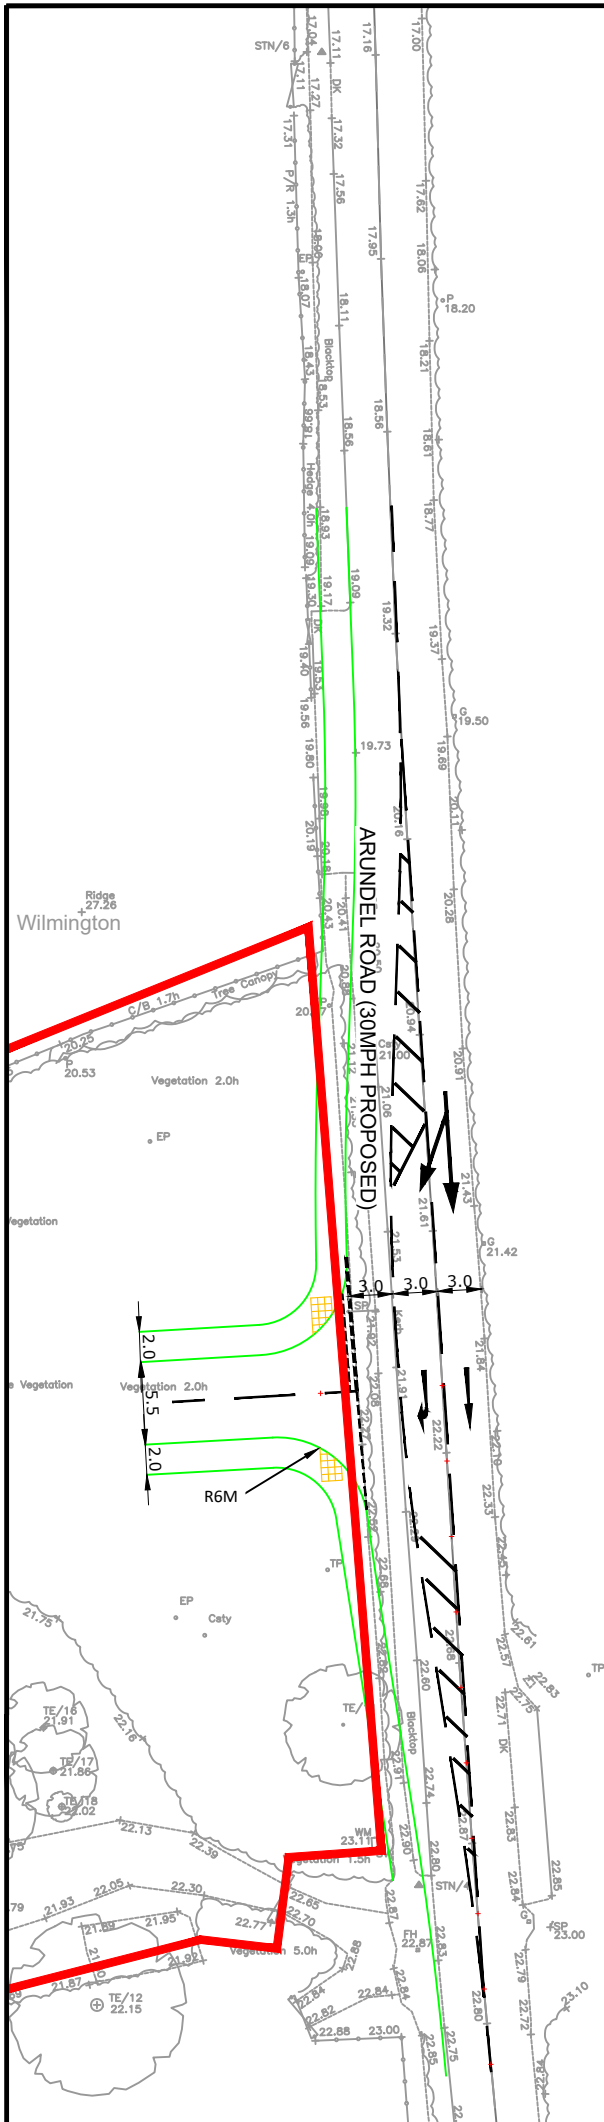


SIGNAGE TO THE SOUTH

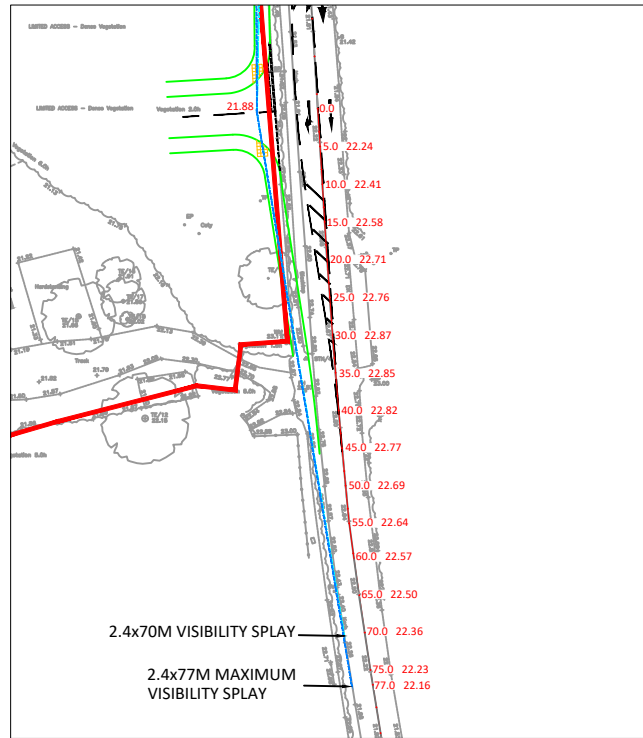

VISIBILITY SPLAYS TO THE SOUTH

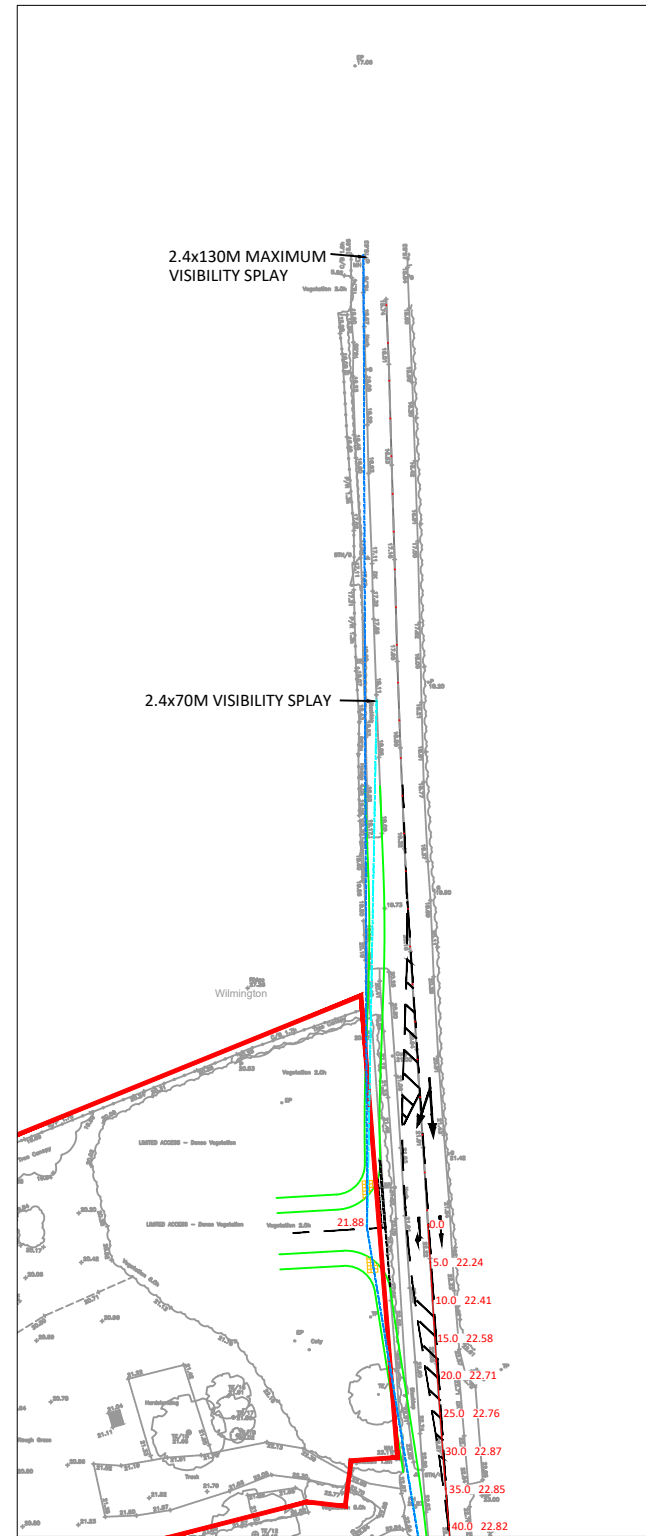

VISIBILITY SPLAYS TO THE NORTH

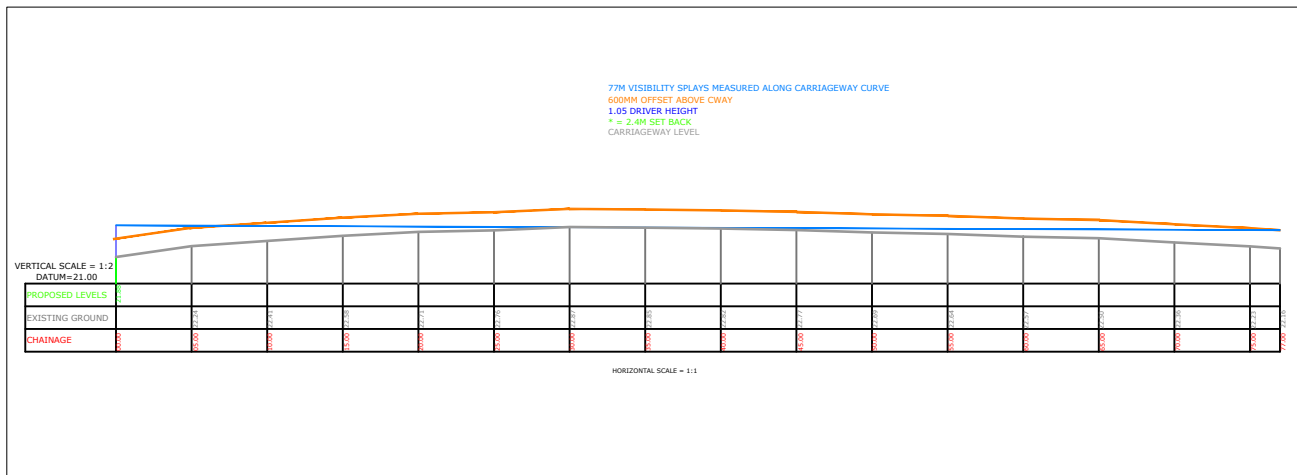

VERTICAL VISIBILITY SPLAY

NOTES

DRAWING IS INDICATIVE ONLY AND WILL BE SUBJECT TO CHANGE AS DESIGN IS PROGRESSED WITH LOCAL AUTHORITY



SITE LAYOUT NTs

- INDICATIVE SITE BOUNDARY
- DENOTES NEW KERBS

REV.	DETAILS	DRAWN	CHECKED	DATE

CLIENT:
GLADMAN

PROJECT:
ARUNDEL ROAD, ANGMERING

DRAWING TITLE:
PROPOSED ACCESS ARRANGEMENT

SCALES:	1:500 @ A3		
DRAWN:	JC	CHECKED:	MC
DATE:	OCT 2017		

9 Jordan St
Manchester
M15 4PY

Email: info@crofts.co.uk
Tel: 0161 667 3746
Web: www.crofts.co.uk

croft
Transport Solutions

DRAWING NUMBER:	2020-F01	REVISION:	D
-----------------	----------	-----------	---

ARUNDEL DISTRICT COUNCIL 2020-F01