




Please upload the attached additional plan from the applicant onto Ocella for A/122/19/OUT.

The plan is Drawing No. 2020 – F05 Rev. A – Proposed Controlled Crossing.

Thanks,

Michael