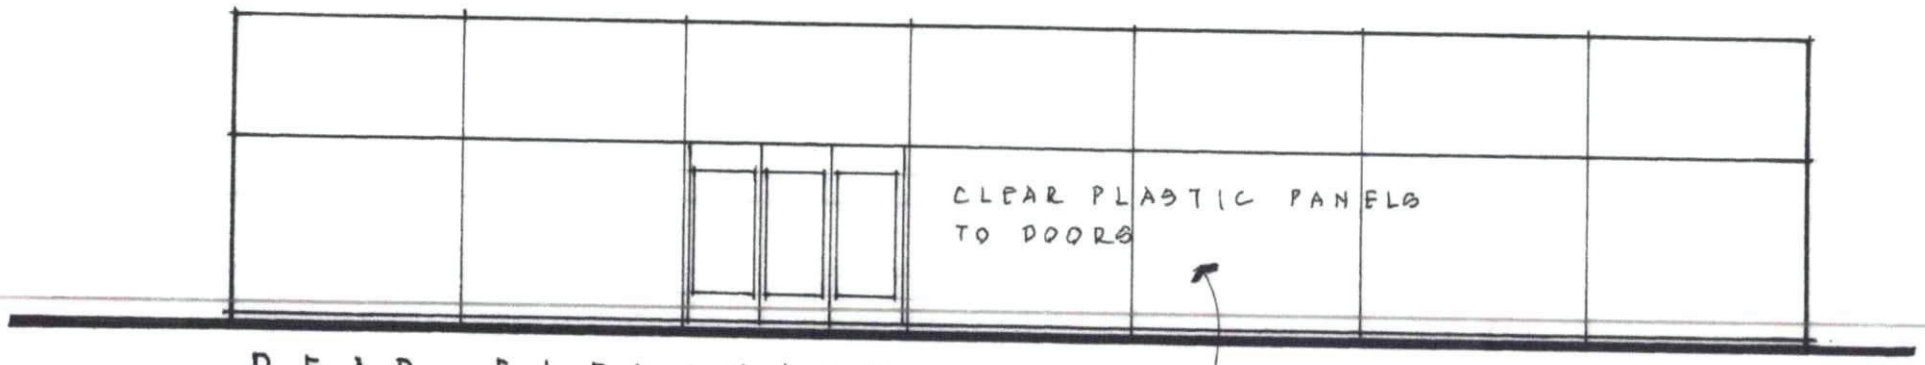

REAR ELEVATION.
(EAST)

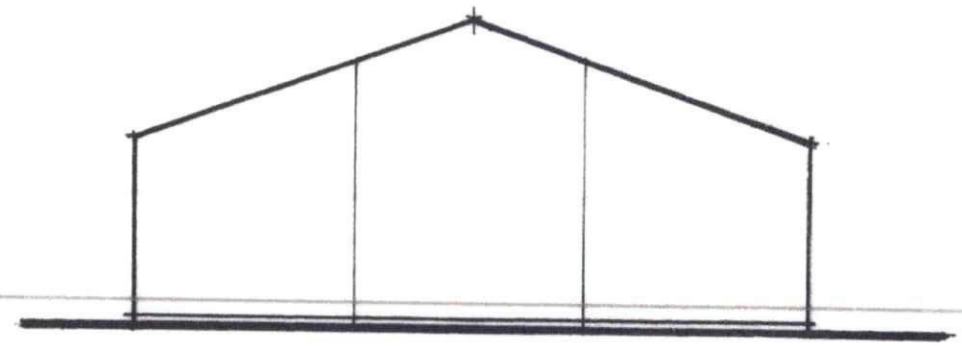

SIDE ELEVATION
(NORTH)

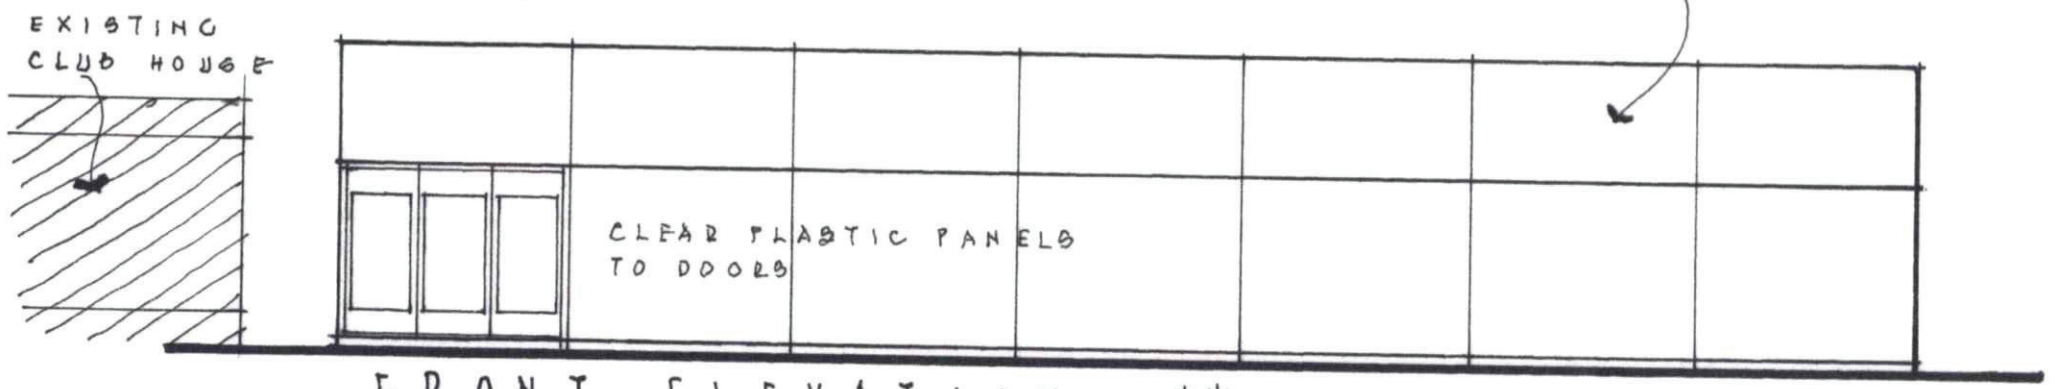

FRONT ELEVATION
(WEST)

** ROOF & WALLS ARE "WHITE PVC", FIXED TO ANODISED ALUMINIUM PROFILES / FRAMES. SEE SPECIFICATION ATTACHED.

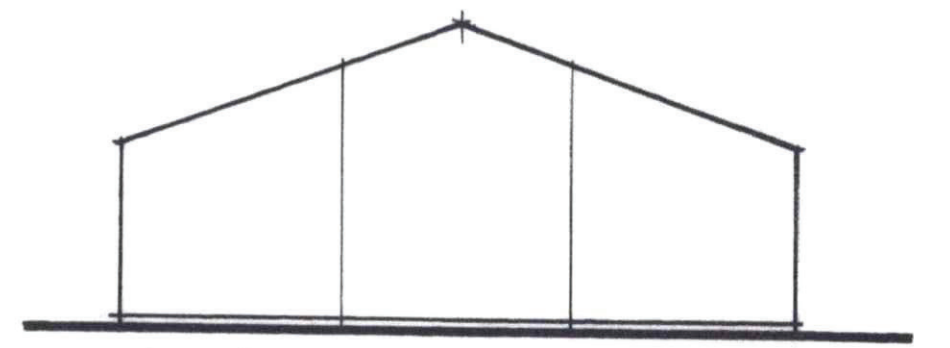

SIDE ELEVATION
(SOUTH)

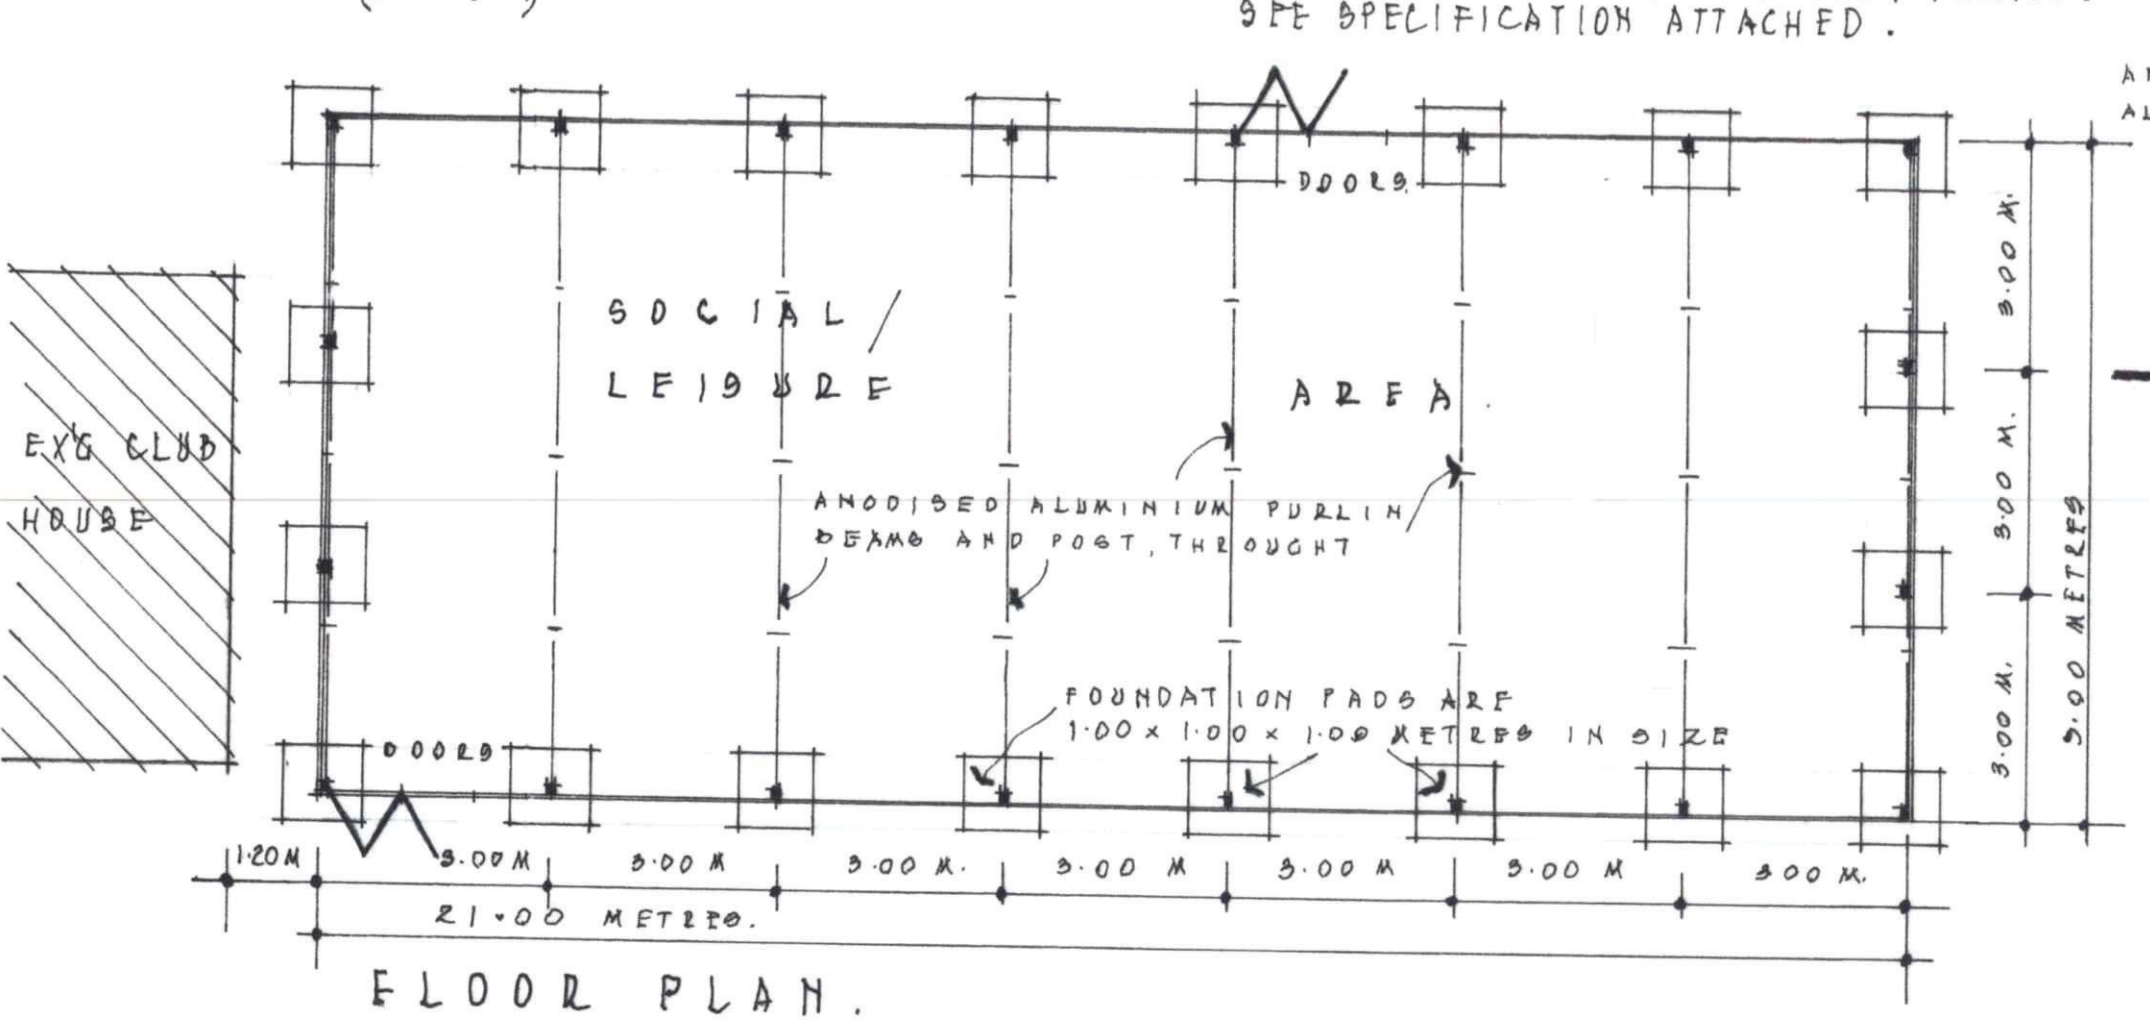

FLOOR PLAN.

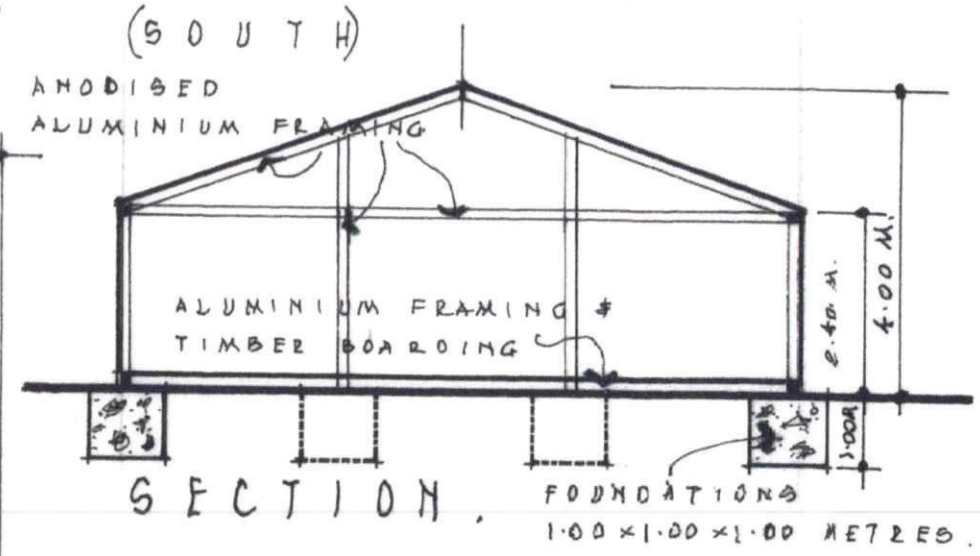

SECTION.

FOUNDATIONS
1·00 × 1·00 × 1·00 METRES.

Proposed Marquee For Worthing Hockey Club.

DRG: 21/121.
SCALE: 1/100.M.
DATE: MAY 2021.

GORDON F DIXON
19 DERWENT DRIVE
GORING-BY-SEA
WORTHING, WEST SUSSEX.
BN12 6LA
0785-7648-744.

ARUN DISTRICT COUNCIL A/122/21/PL