


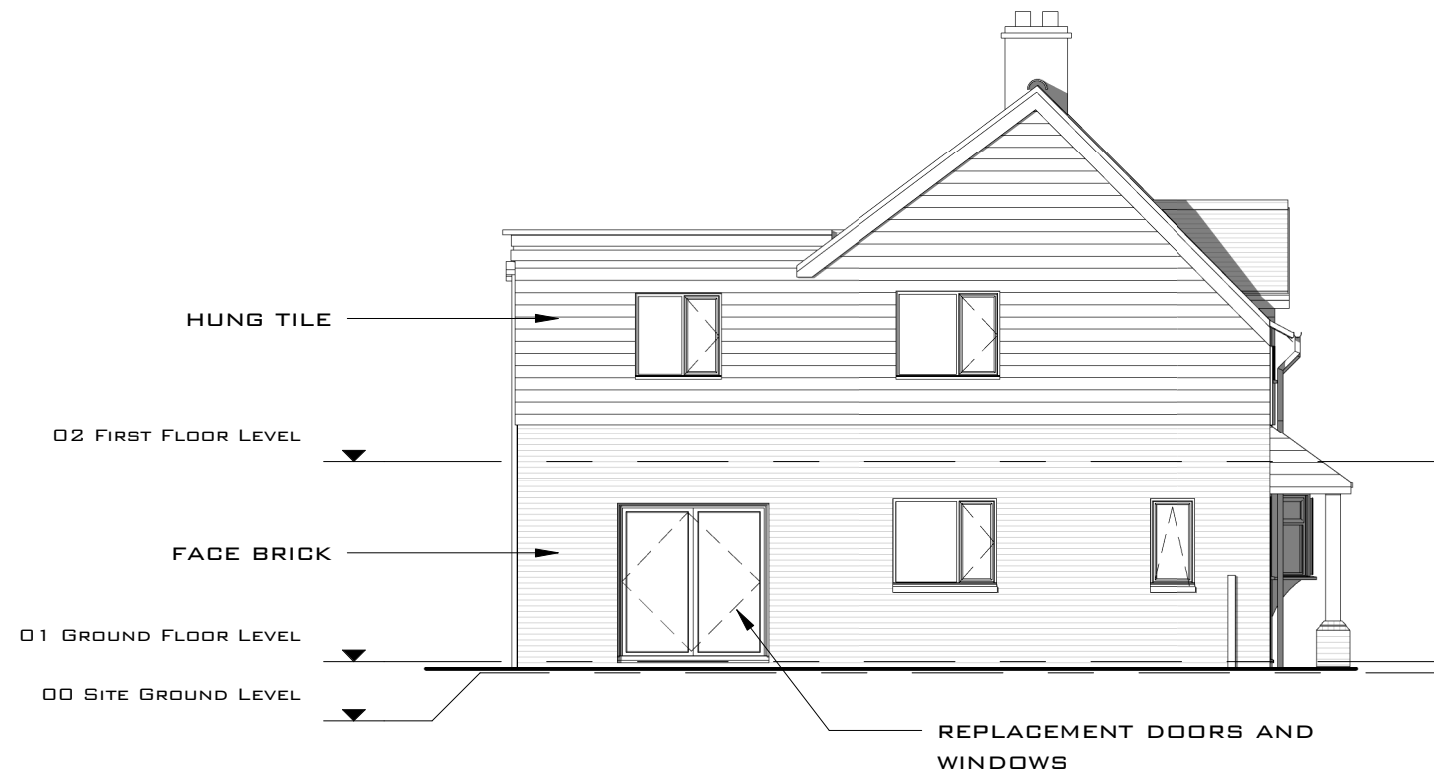

PROPOSED LEFT ELEVATION (NORTH)

1 : 100 @ A3



PROPOSED RIGHT ELEVATION (SOUTH)

1 : 100 @ A3


NOTES:

- ALL DIMENSIONS ARE IN MM, UNLESS STATED OTHERWISE.
- DRAWINGS SHOULD ONLY BE SCALED FOR PLANNING PURPOSES. DO NOT SCALE FROM THIS DRAWING FOR CONSTRUCTION PURPOSES.
- ANY ERRORS OR OMISSIONS TO BE NOTIFIED TO CITYZEN IMMEDIATELY.
- CITYZEN IS NOT RESPONSIBLE FOR ANY BUILDING WORK THAT IS CARRIED OUT ON SITE.
- THIS DRAWING IS FOR PLANNING PURPOSES ONLY - DO NOT BUILD FROM THIS DRAWING.

FARMHOUSE - EXISTING

B	05.09.19	PLANNING ISSUE	AG	JS	JS
A	30.08.19	UPDATES TO GD GROUP COMMENTS	AG	JS	JS
REV	DATE	REVISION	DRAWN	CHECKED	APPROVED

PLANNING

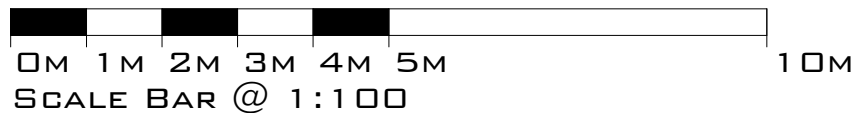

SCALE:

1 : 100 @ A3

CLIENT:

GD CONCEPTS LIMITED

PROJECT:

MERRY ENGLAND

TITLE:

FARMHOUSE -
PROPOSED LEFT & RIGHT
ELEVATIONS

DESIGNER:


AINARA GOIKOETXEA

©COPYRIGHT CITYZEN LIMITED

CITYZEN
ARCHITECTURE | ENVIRONMENT

MARITIME HOUSE
BASIN ROAD NORTH
HOVE
EAST SUSSEX
BN41 1WR

CONTACT@CITYZENDESIGN.CO.UK
WWW.CITYZENDESIGN.CO.UK
01273 915010

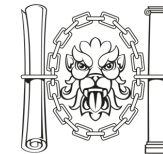

Chartered Institute of
Architectural Technologists
Registered Practice

DATE:

16.08.19

DRAWING: PROJECT REF - DRG NO. (REVISION)

1920 - PL - 349 - (B)